
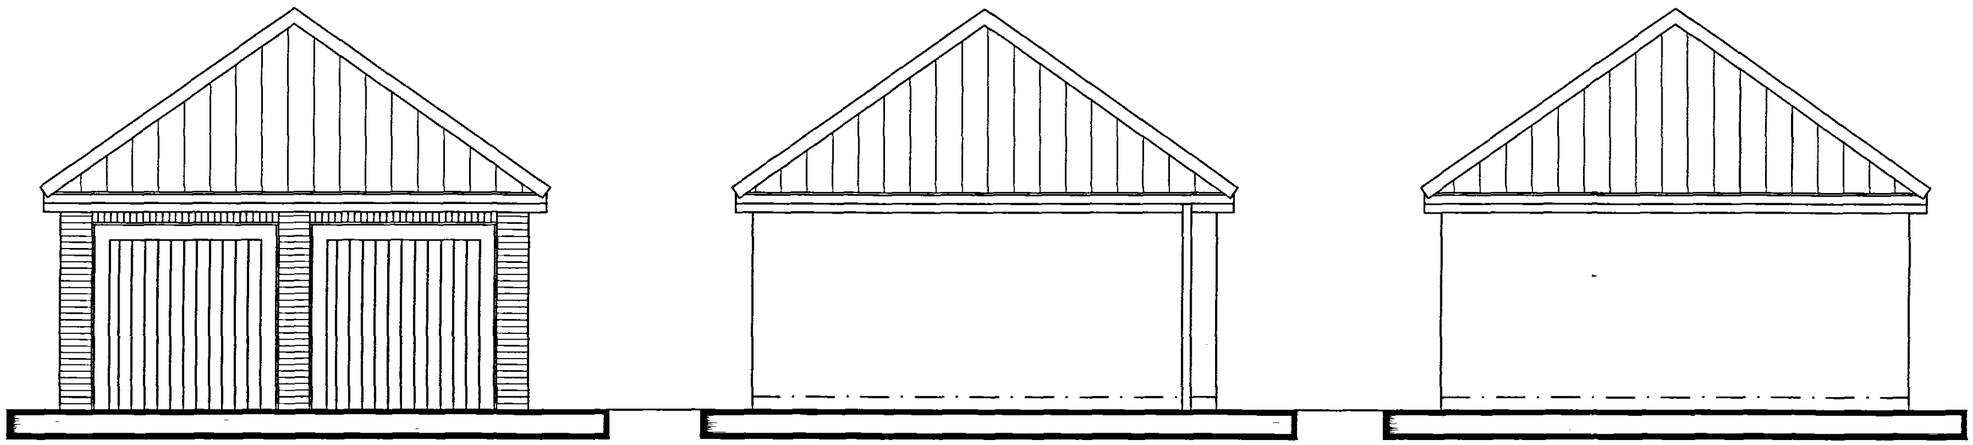



FRONT ELEVATION

SIDE ELEVATION

REAR ELEVATION

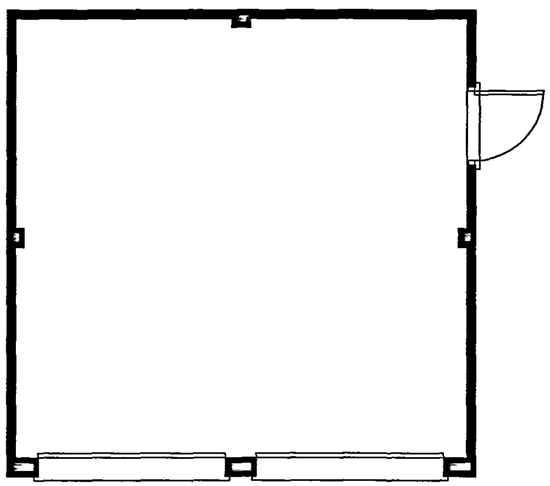

FLOOR PLAN

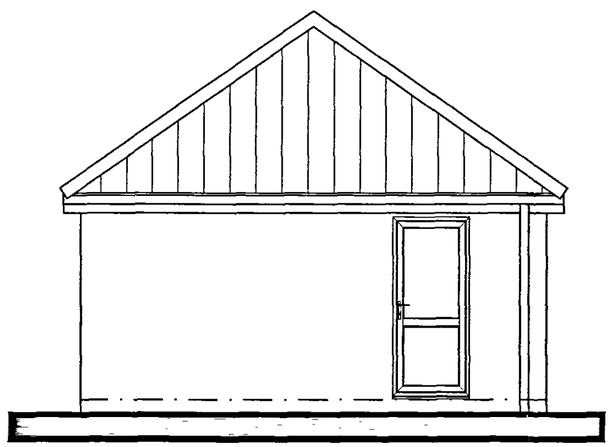

SIDE ELEVATION

CB
DESIGN
GROUP
ARCHITECTURAL &
PLANNING SERVICES
NFU Building, Cowbridge,
Spalding, Lincolnshire PE12 6ET
Tel: 01775 722241
Fax: 01775 769565
Email: enquiries@cbdesigngroup.co.uk
Web: www.cbdesigngroup.co.uk

04/16/06

	DESCRIPTION	DATE

REVISIONS

HOUSETYPE **Double Garage**

DRAWING **Design Sheet**

SCALE 1:50 @ A2	DRAWING NO. DS01
DATE 15/ 03/ 05	
DRAWN JAB	