



FRONT ELEVATION




SIDE ELEVATION

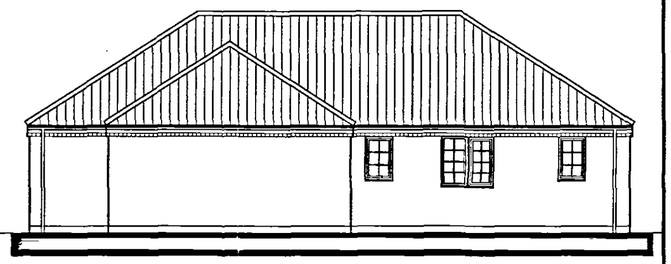

REAR ELEVATION

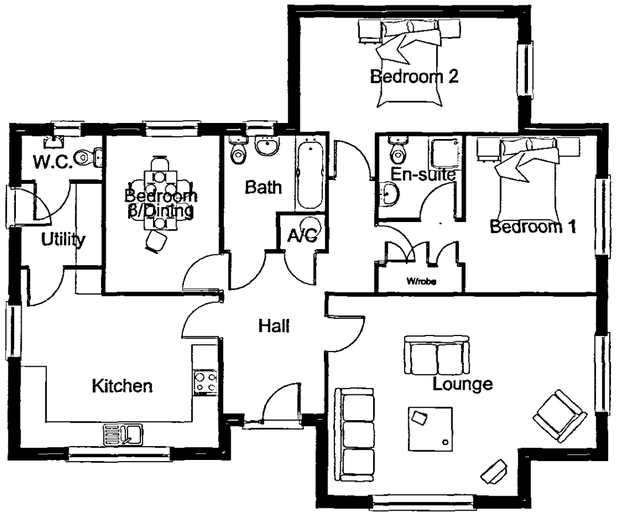

GROUND FLOOR PLAN

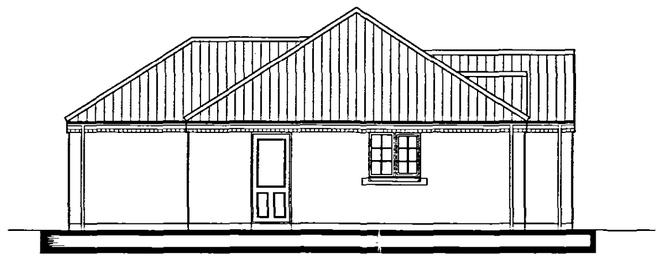

SIDE ELEVATION

CB
DESIGN GROUP
ARCHITECTURAL &
PLANNING SERVICES
NFU Building, Cowbgate,
Spalding, Lincolnshire PE12 6ET
Tel: 01775 722341
Fax: 01775 760005
Email: enquiries@cbdesigngroup.co.uk
Web: www.cbdesigngroup.co.uk

0416/06

	DESCRIPTION	DATE

REVISIONS

HOUSETYPE **1-Pedw-C**

DRAWING **Design Sheet**

SCALE 1:100 @ A2	DRAWING NO. C-Pedw-DS01
DATE 03 / 03 / 06	
DRAWN ResDev	