




FRONT ELEVATION

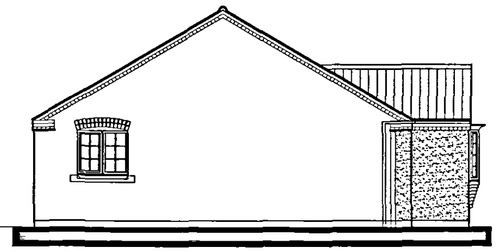


SIDE ELEVATION

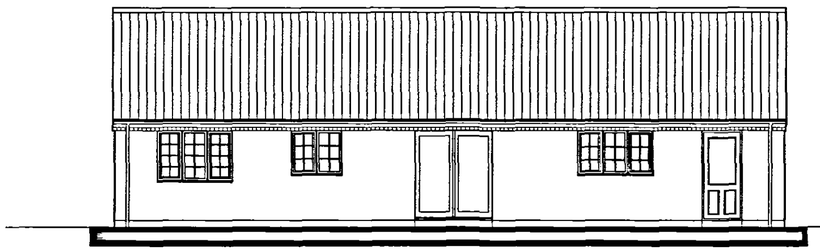

REAR ELEVATION

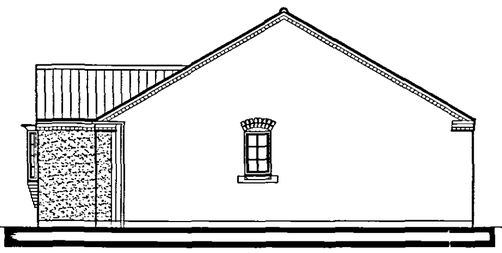

SIDE ELEVATION

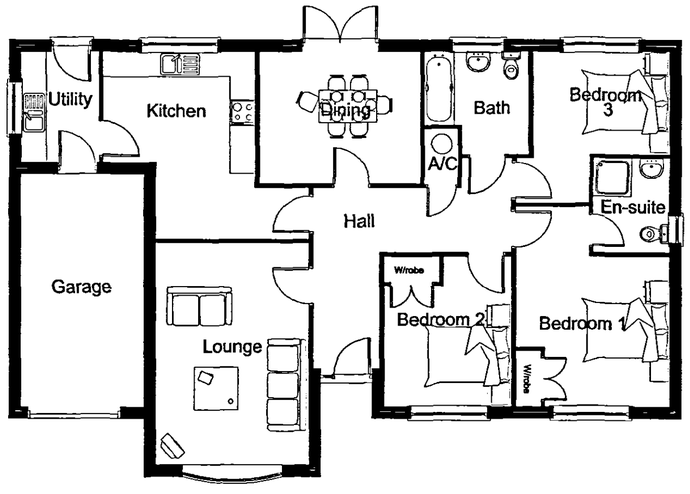

GROUND FLOOR PLAN

CB
DESIGN GROUP
ARCHITECTURAL & PLANNING SERVICES
MFS Building, Cowbridge,
Spalding, Lincolnshire PE12 6ET
Tel: 01775 722341
Fax: 01775 769888
Email: enquiries@cbdesigngroup.co.uk
Web: www.cbdesigngroup.co.uk

David Nicholl
1-4 bcs
Paul + Fiona
.06

Can you please
David Norman
7722 41 - to update
on Res. dev. Wanton Hills.
- But speak to me
First please - Paul Jackson
may have been involved
at Pre-App. stage.

DR 8/5

DESCRIPTION	DATE

REVISIONS

HOUSETYPE **1-Cair-C**

DRAWING **Design Sheet**

SCALE 1:100 @ A2	DRAWING NO. C-Cair-DS01
DATE 03 / 03 / 06	
DRAWN ResDev	