
Do not scale directly from this drawing. All discrepancies are to be brought to the attention of the Practice.


The copyright to this drawing is owned by Trevor A Clay RIBA Ltd.

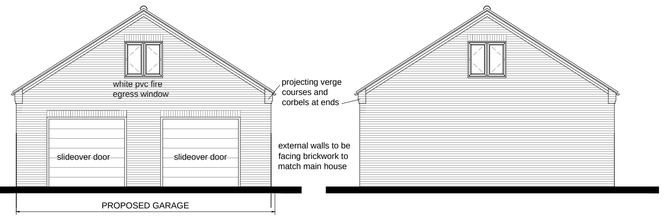


FRONT ELEVATION - north west




SIDE ELEVATION - south west

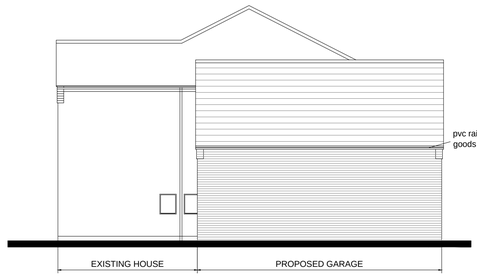


REAR ELEVATION - south east

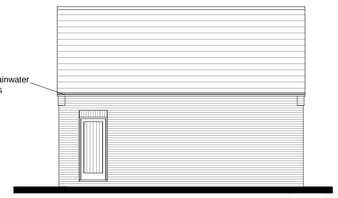


SIDE ELEVATION - north east

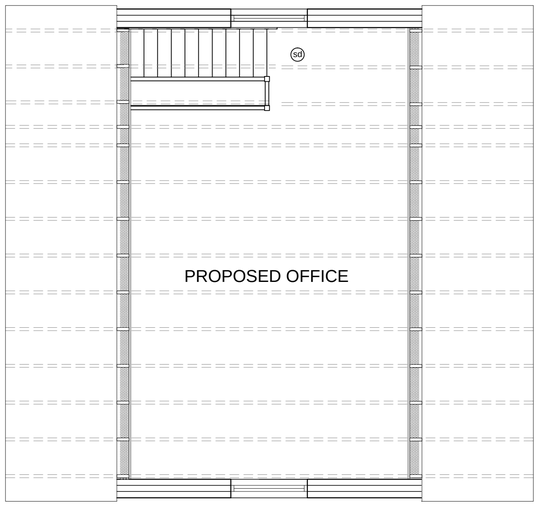


FIRST FLOOR PLAN

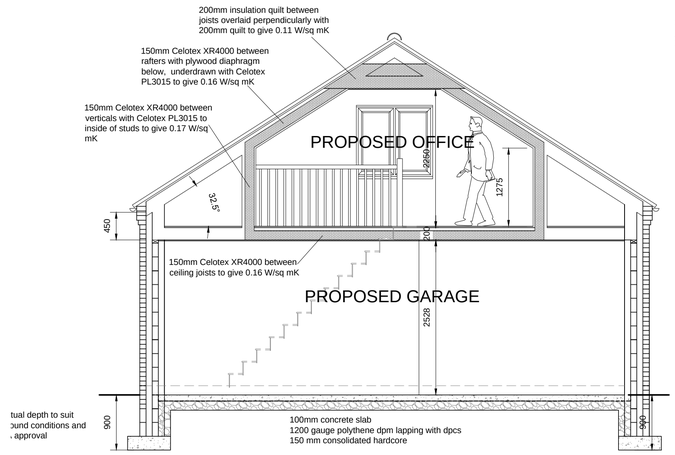


SECTION A A

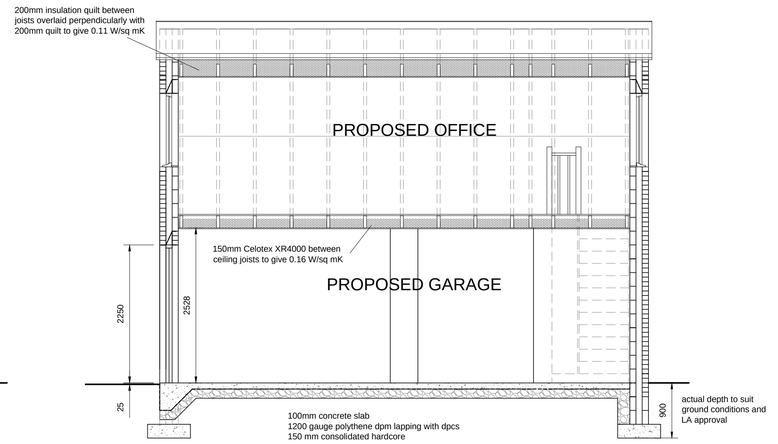


SECTION A A

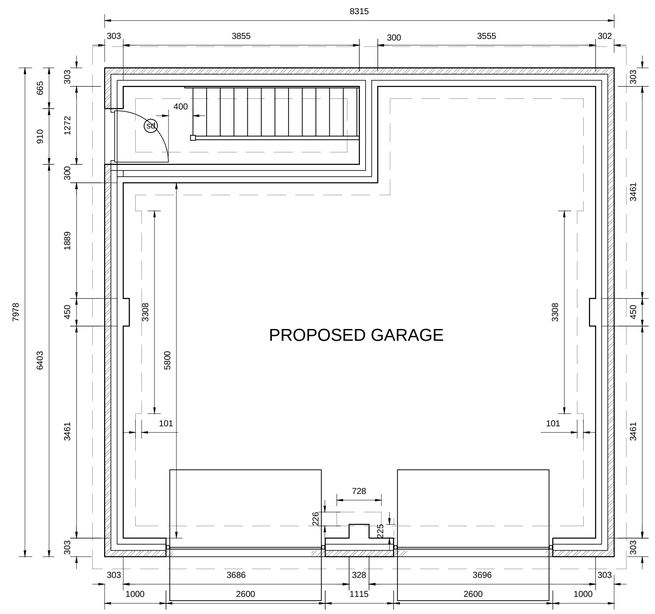

GROUND FLOOR PLAN

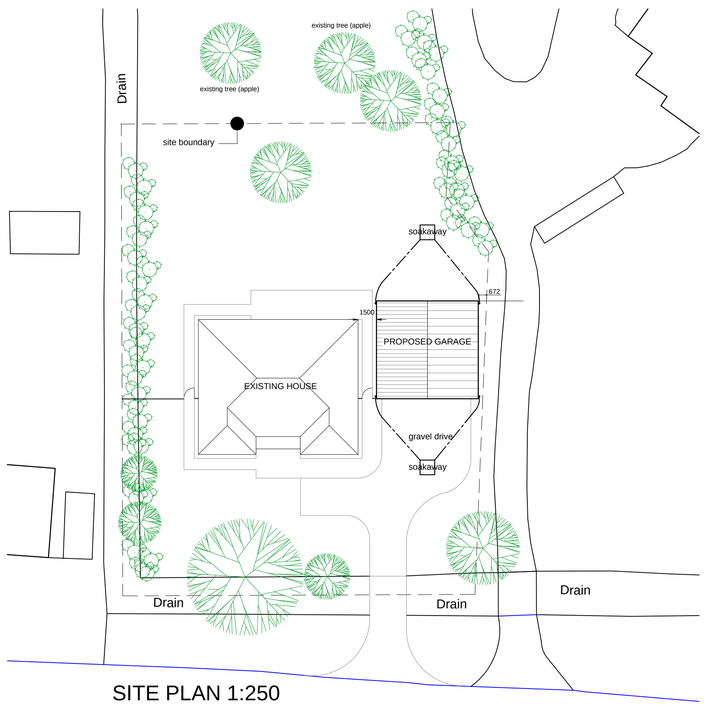

SITE PLAN 1:250

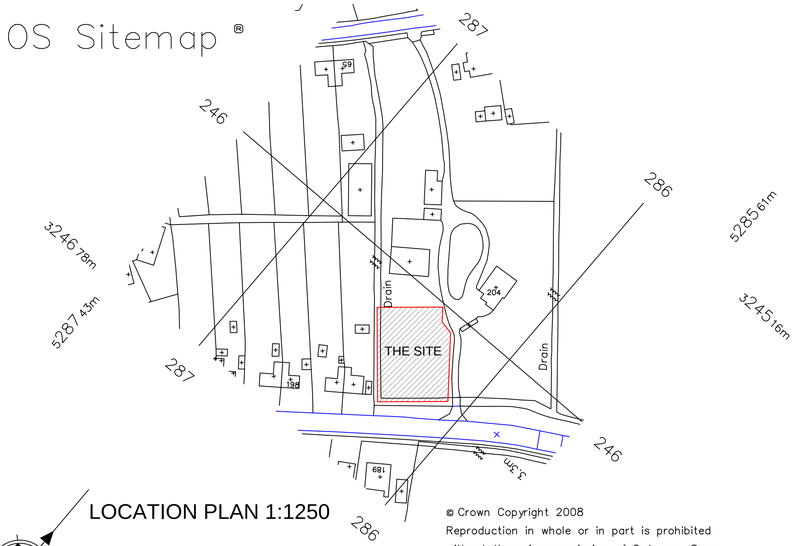

LOCATION PLAN 1:250

© Crown Copyright 2008
Reproduction in whole or in part is prohibited without the prior permission of Ordnance Survey.

Revision	Date	Drawn	Description
A	02 May 18	TAC	General alterations as requested by Client

Client Mr A Verrells

Project Proposed Detached Garage at 202A High Road, Weston

Drawing Building Regulation Drawng

Scale 1:50, 1:100, 1:250,1:1250 @ A1 Drawn TAC Checked AWM Date 04/04/2018

Drawing No. 18/517/002A

Trevor A Clay RIBA Ltd, 14 Old Fendike Road, Weston Hills, Spalding, Lincs. PE126DD
01406 380027 07778 597975 trevor@tacarchitects.co.uk www.tacarchitects.co.uk