



• LOCATION PLAN • SCALE 1:1250 •


© Crown Copyright 2007. All rights reserved. Licence number 100020449

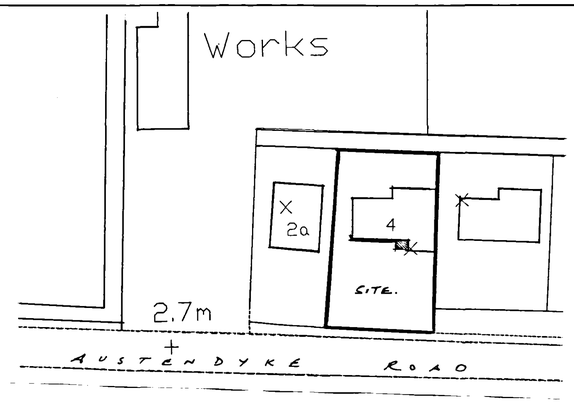


• BLOCK PLAN • SCALE 1:500 •

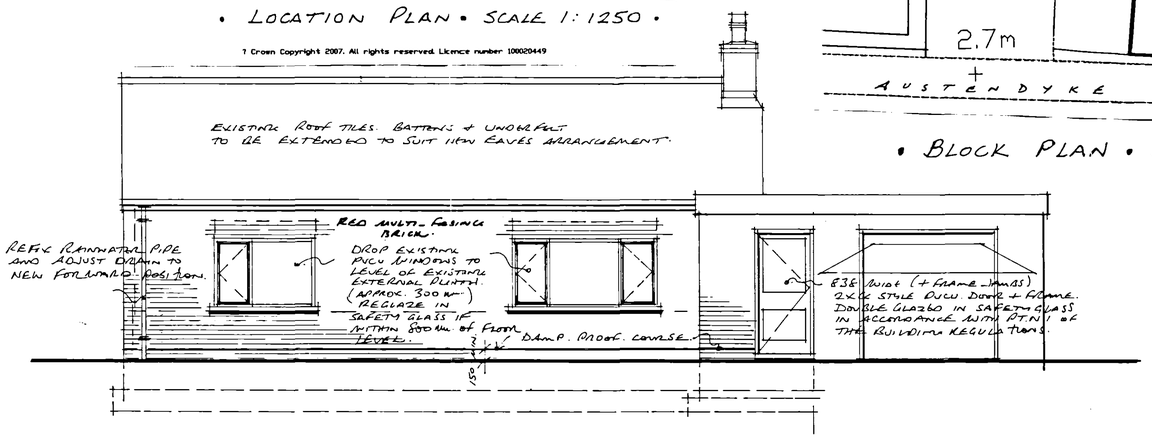


• FRONT ELEVATION •

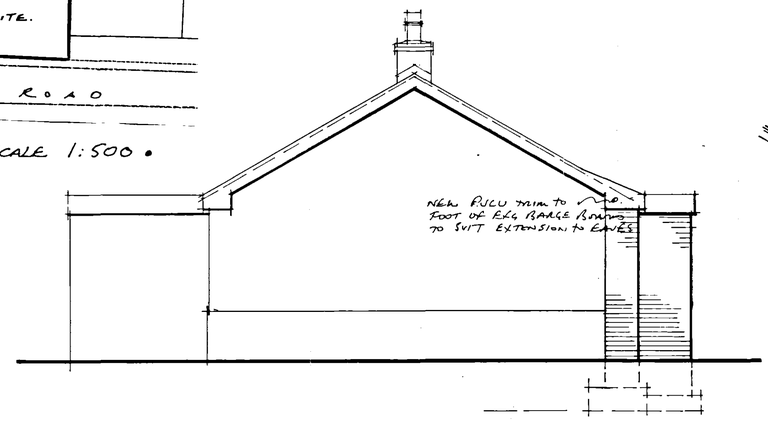


• WEST ELEVATION •

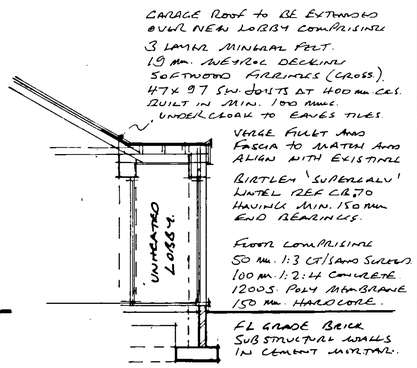

• SECTION A–A •

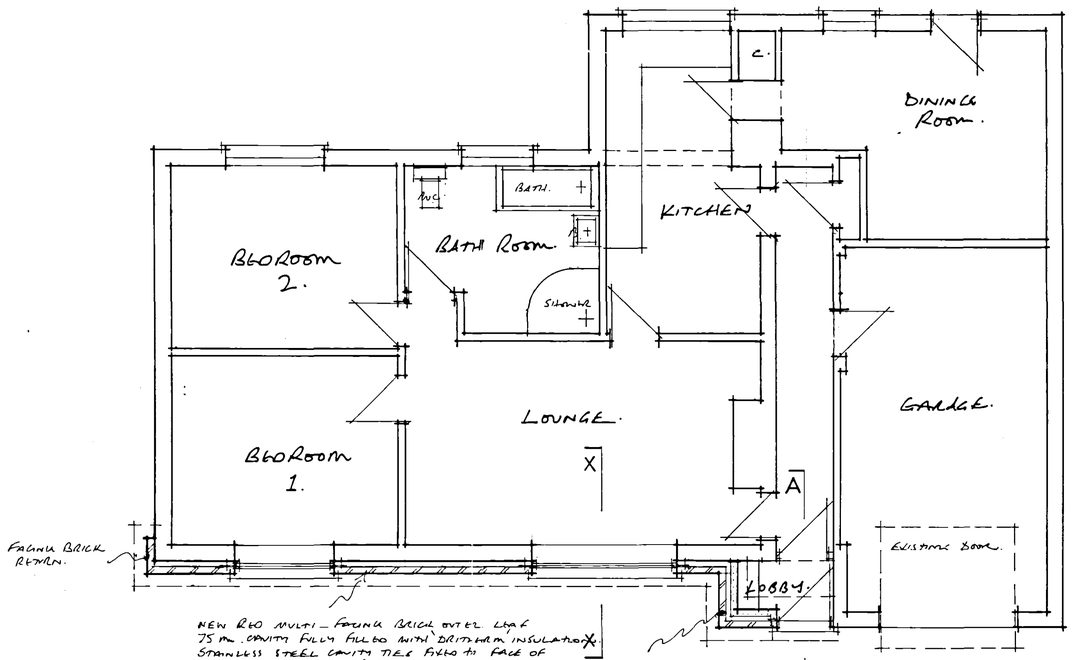

• PLAN AS PROPOSED •

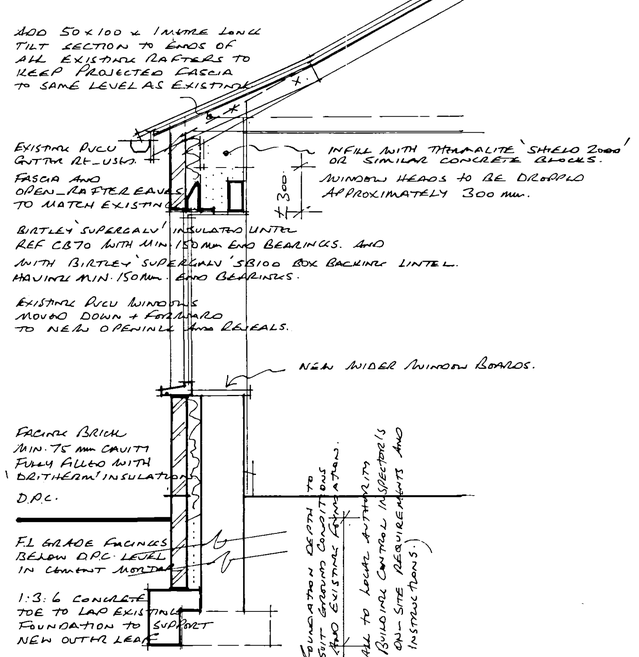

• DETAILED VERTICAL SECTION X–X •

• SCALE 1:20 •

SHDC
Planning & Development
0 3 APR 2007
Ref: 0435/07

Ref:	Revision:	Date:

WENMAN BUILDING DESIGN Ltd.
2 Austendyke Road
Weston Hills
Spalding
Lincs. PE12 6BX
Tel/Fax 01775 724171
Mobile 0784 1718457

Project:
PROPOSED PORCH & FACING BRICK FACADE TO FRONT ELEVATION

Client:
MR & MRS J PRESCOTT
4 AUSTENDYKE ROAD
WESTON HILLS
SPALDING
LINCS.

DRAWING:
ELEVATIONS
SECTION DETAILS
FLOOR LAYOUTS

DETAILED PLANNING

DRAWING N°:	DATE:
WEN/1126/07/00	MARCH 2007
DRAWN BY: RW	SCALES: 1:50 1:20

COPIES OF THESE DRAWS. MUST NOT BE MADE, TRACED OR ALTERED FOR ANY PURPOSE OTHER THAN THAT FOR WHICH THEY ARE ISSUED WITHOUT WRITTEN PERMISSION OF WENMAN BUILDING DESIGN. THESE DRAWINGS ARE PRODUCED ONLY FOR THE PURPOSE OF OBTAINING PLANNING OR BUILDING REGULATIONS APPROVAL AND DO NOT CONTAIN A FULL SPECIFICATION FOR THE PROPOSED WORKS AND MUST NOT BE USED AS A CONTRACT DOCUMENT ALONE.
THE PROPOSED WORK WILL NOT BE SUPERVISED/INSPECTED BY WENMAN BUILDING DESIGN (unless agreed otherwise in writing by the client). THE CONTRACTOR IS TO BE CLOSELY INVOLVED IN THE SUPERVISION/INSPECTION OF THE WORKS AND IS TO ENSURE ALL WORKS COMPLY WITH THE BUILDING REGULATIONS AND ALL OTHER RELEVANT STATUTORY REQUIREMENTS. THE CONTRACTOR IS RESPONSIBLE TO SHOW ALL RELEVANT NOTES ON THE DRAWINGS, THE FACT THAT NOTES ARE NOT REFERENCED DOES NOT ALLEVIATE THE BUILDER/CONTRACTOR FROM RESPONSIBILITY OF NON-COMPLIANCE IN CARRYING OUT THE WORK. ALL WORKS AND MATERIALS TO BE FITTED AND INSTALLED TO THE MANUFACTURERS INSTRUCTIONS AND COMPLY WITH THE BYELAWS AND APPROVED DOCUMENTS OF THE BUILDING REGULATIONS AND CURRENT BSRC TECHNICAL REQUIREMENTS, CODES OF PRACTICE, BRITISH STANDARDS OR EUROPEAN CODE, etc. ALL MEASUREMENTS ON THIS DRAWING ARE NOT TO BE SCALED FOR CONSTRUCTION/TENDERING PURPOSES. ALL DIMENSIONS FOR SETTING OUT OF THE WORKS AS SHOWN ON THE DRAWING TO BE CHECKED BY THE BUILDER/CONTRACTOR PRIOR TO THE COMMENCEMENT OF WORK AND ANY INCONSISTENCIES REPORTED IMMEDIATELY WHERE APPLICABLE DIMENSIONS SHOWN ARE GIVEN THE OUTSIDE/INSIDE OF bwk OR blockwork AND NOT FINISHED PLASTER. IT IS RECOMMENDED THAT A SITE SOIL SURVEY IS UNDERTAKEN PRIOR TO COMMENCEMENT OF WORKS. THE ACTUAL POSITIONING OF EXISTING SERVICES PIPES, ELECTRICAL CABLES etc. ARE NOT ASSUMED SHOWN. THE ACTUAL POSITIONING OF APPARATUS MUST BE ESTABLISHED BY THE BUILDER/CONTRACTOR PRIOR TO COMMENCEMENT OF WORKS AND REFERENCED TO SUIT THE INDIVIDUAL SERVICE SUPPLIERS REGULATION RECOMMENDATIONS.
HEALTH & SAFETY
The client is to ensure that the appointed contractor is familiar with and complies with Health & Safety for Building Sites and Work Places.