


Contractor to check all Dimensions on site prior to ordering materials / commencing work.Do Not Scale from this Drawing - If in doubt then please ask

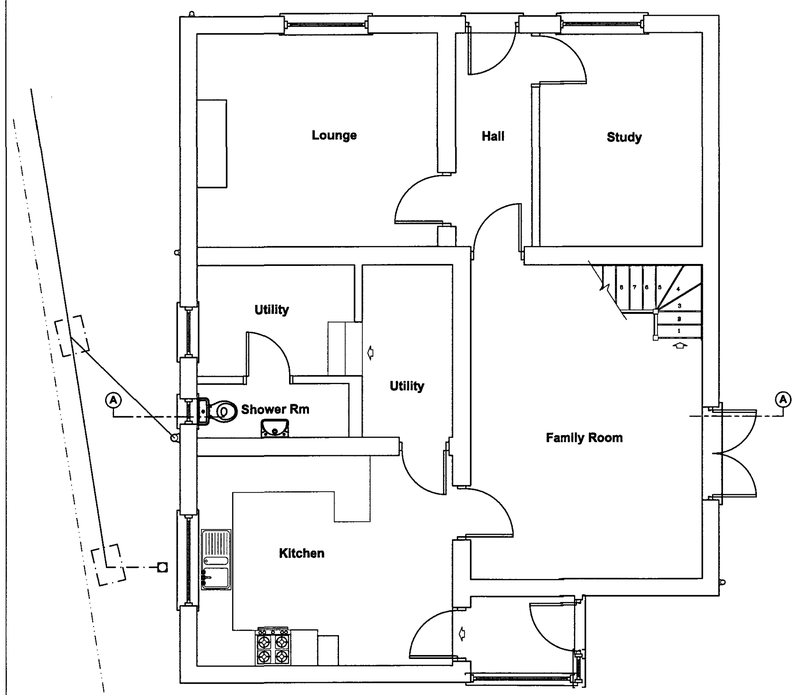


Existing Ground Floor Plan
Scale 1:50

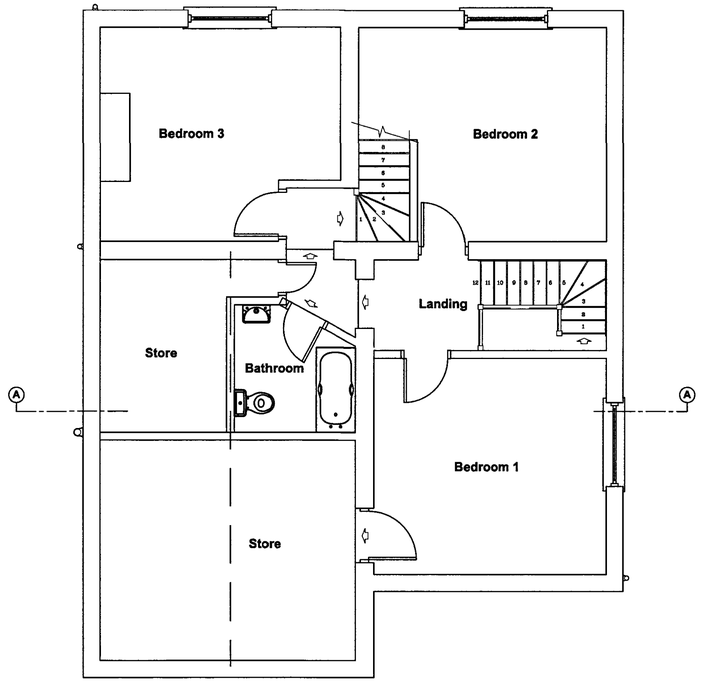

Existing First Floor Plan
Scale 1:50

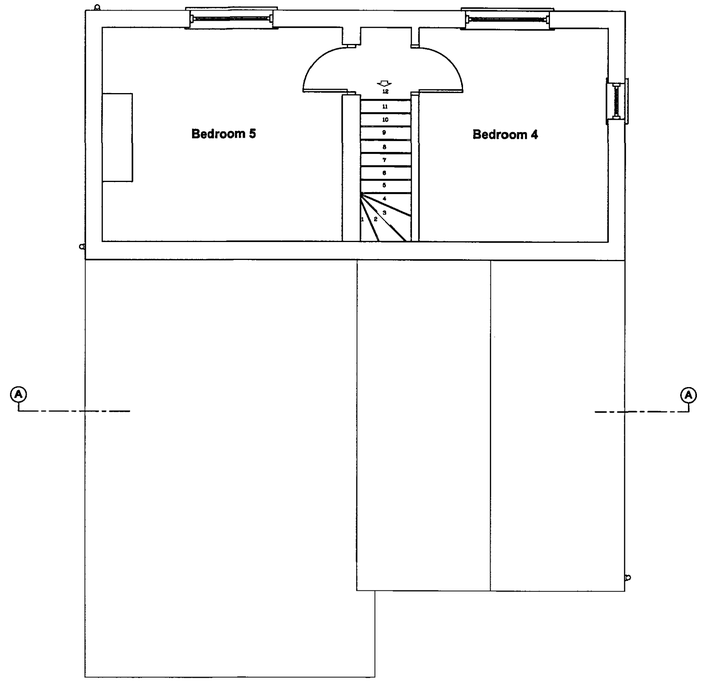

Existing Second Floor Plan
Scale 1:50

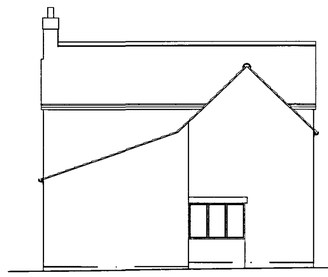

Existing Rear Elevation
Scale 1:100




Existing Side Elevation
Scale 1:100




Existing Front Elevation
Scale 1:100



Existing Side Elevation
Scale 1:100

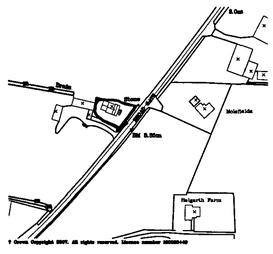

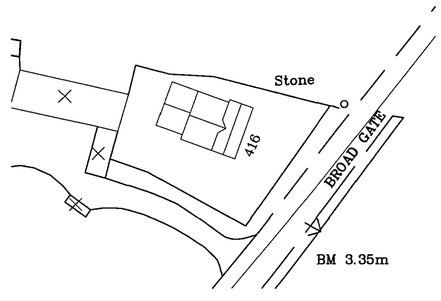

SPALDING
PLANNING & DEVELOPMENT
- 4 APR 2007
Ref. 0448/07

GENERAL CONDITIONS
Contractors are resonsible for checking all dimensions on site when work commences and before ordering any materials.Any discrepancies should be brought to the attention of the Client for remedial action before commencing further.

All details shown are based on typical site conditions for that area, any abnormal conditions should be brought to the attention of the Client and Local Authority.

The notes shown are mainly to cover the requirements of Building Regulations and should not be treated as full specification.

No allowance has been made for any Structural Calculations,a "SAP" calculation, Soil Investigation or Flood Risk Assessment.If deemed necessary then these will be a chargeable extra.All steel beam sizes shown on drawing are all subject to confirmation from Structural Engineer.

All materials not specified to be of a standard suitable for the work proposed and be fit for purpose.All work to be in accordance with good building practise and all necessary BS codes for Workmanship on Building Sites.

Client :
Mrs J Marr
416 Broadgate
Weston Hills
Spalding
PE12 6DA

Site :
Proposed Demolition & Replacement of Existing Rear Projection

remway Design Ltd
2 Red Lion Street
Spalding
PE11 1SX
Tel / Fax: 01775 766 921
Mobile : 07815 112 058
e-mail: jason@remwaydesign.co.uk

Date : Feb 07 | Scale : As Noted

Drawing No:
rem 1333-01

PLEASE NOTE:
Due to areas of the structure being covered, unexposed or otherwise inaccessible the notes / specifications of existing materials are subject to confirmation of site when it is feasible to expose the relevant areas of construction.