

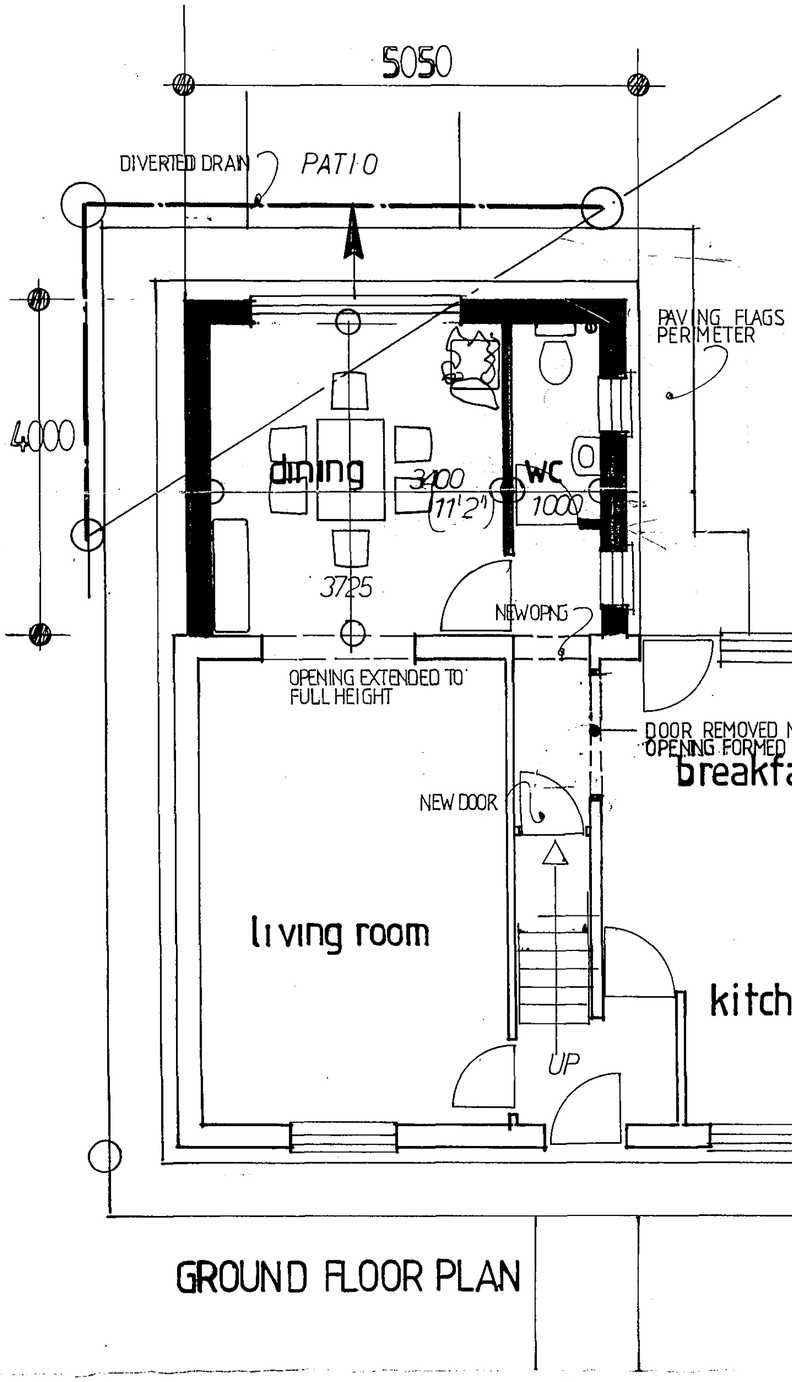


GROUND FLOOR PLAN

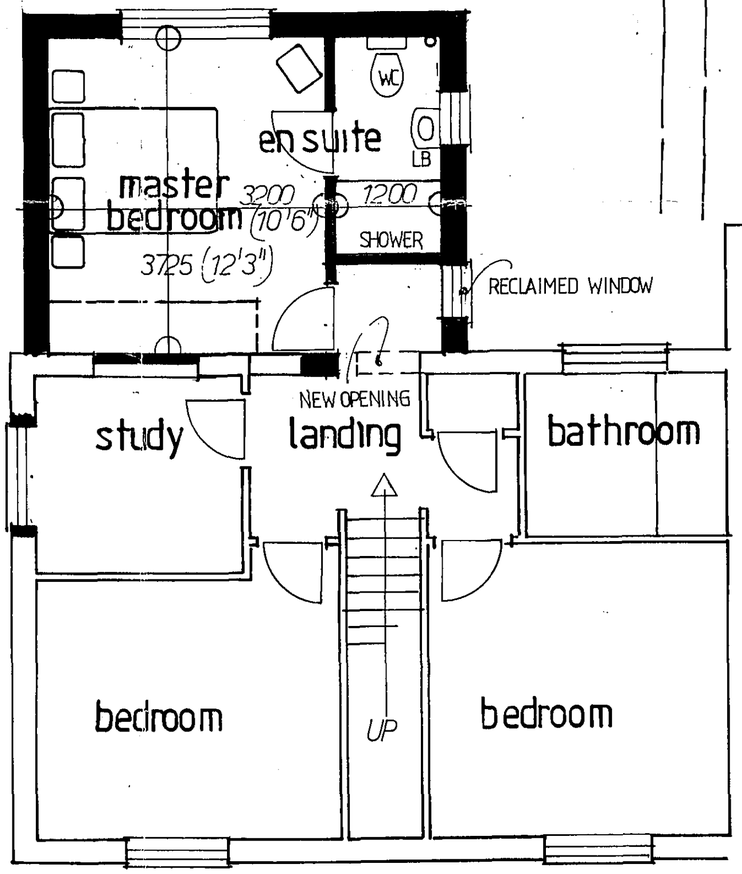

FIRST FLOOR PLAN

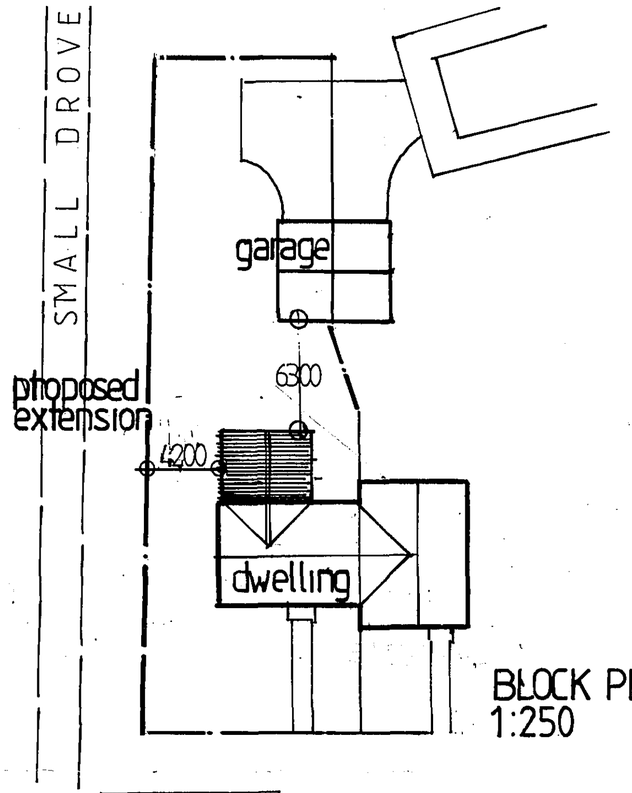

BLOCK PLAN
1:250

DETERMINED PLAN

PLANNING & DEVELOPMENT
- 3 APR 2006
Ref. 06/73106

3.4.06	BLOCK PLAN ADDED. MINOR REVISIONS	A
	REVISIONS	

CB DESIGN GROUP
ARCHITECTURAL & PLANNING SERVICES

CLIENT	MR. MRS TIMMINS
PROJECT	PROPOSED EXTENSION WIMBERLEY CLOSE WESTON
DRAWING	PROPOSALS PLANS
DATE	DRAWING NO. 1077/062
SCALE 1:50	

NFU Buildings, Cameigate,
Spalding, Lincolnshire PE12 6ET.
Tel: 01775 722241
Fax: 01775 769986
Email: enquiries@cblnewhomes.co.uk
Web: www.cblnewhomes.co.uk