
The Elms

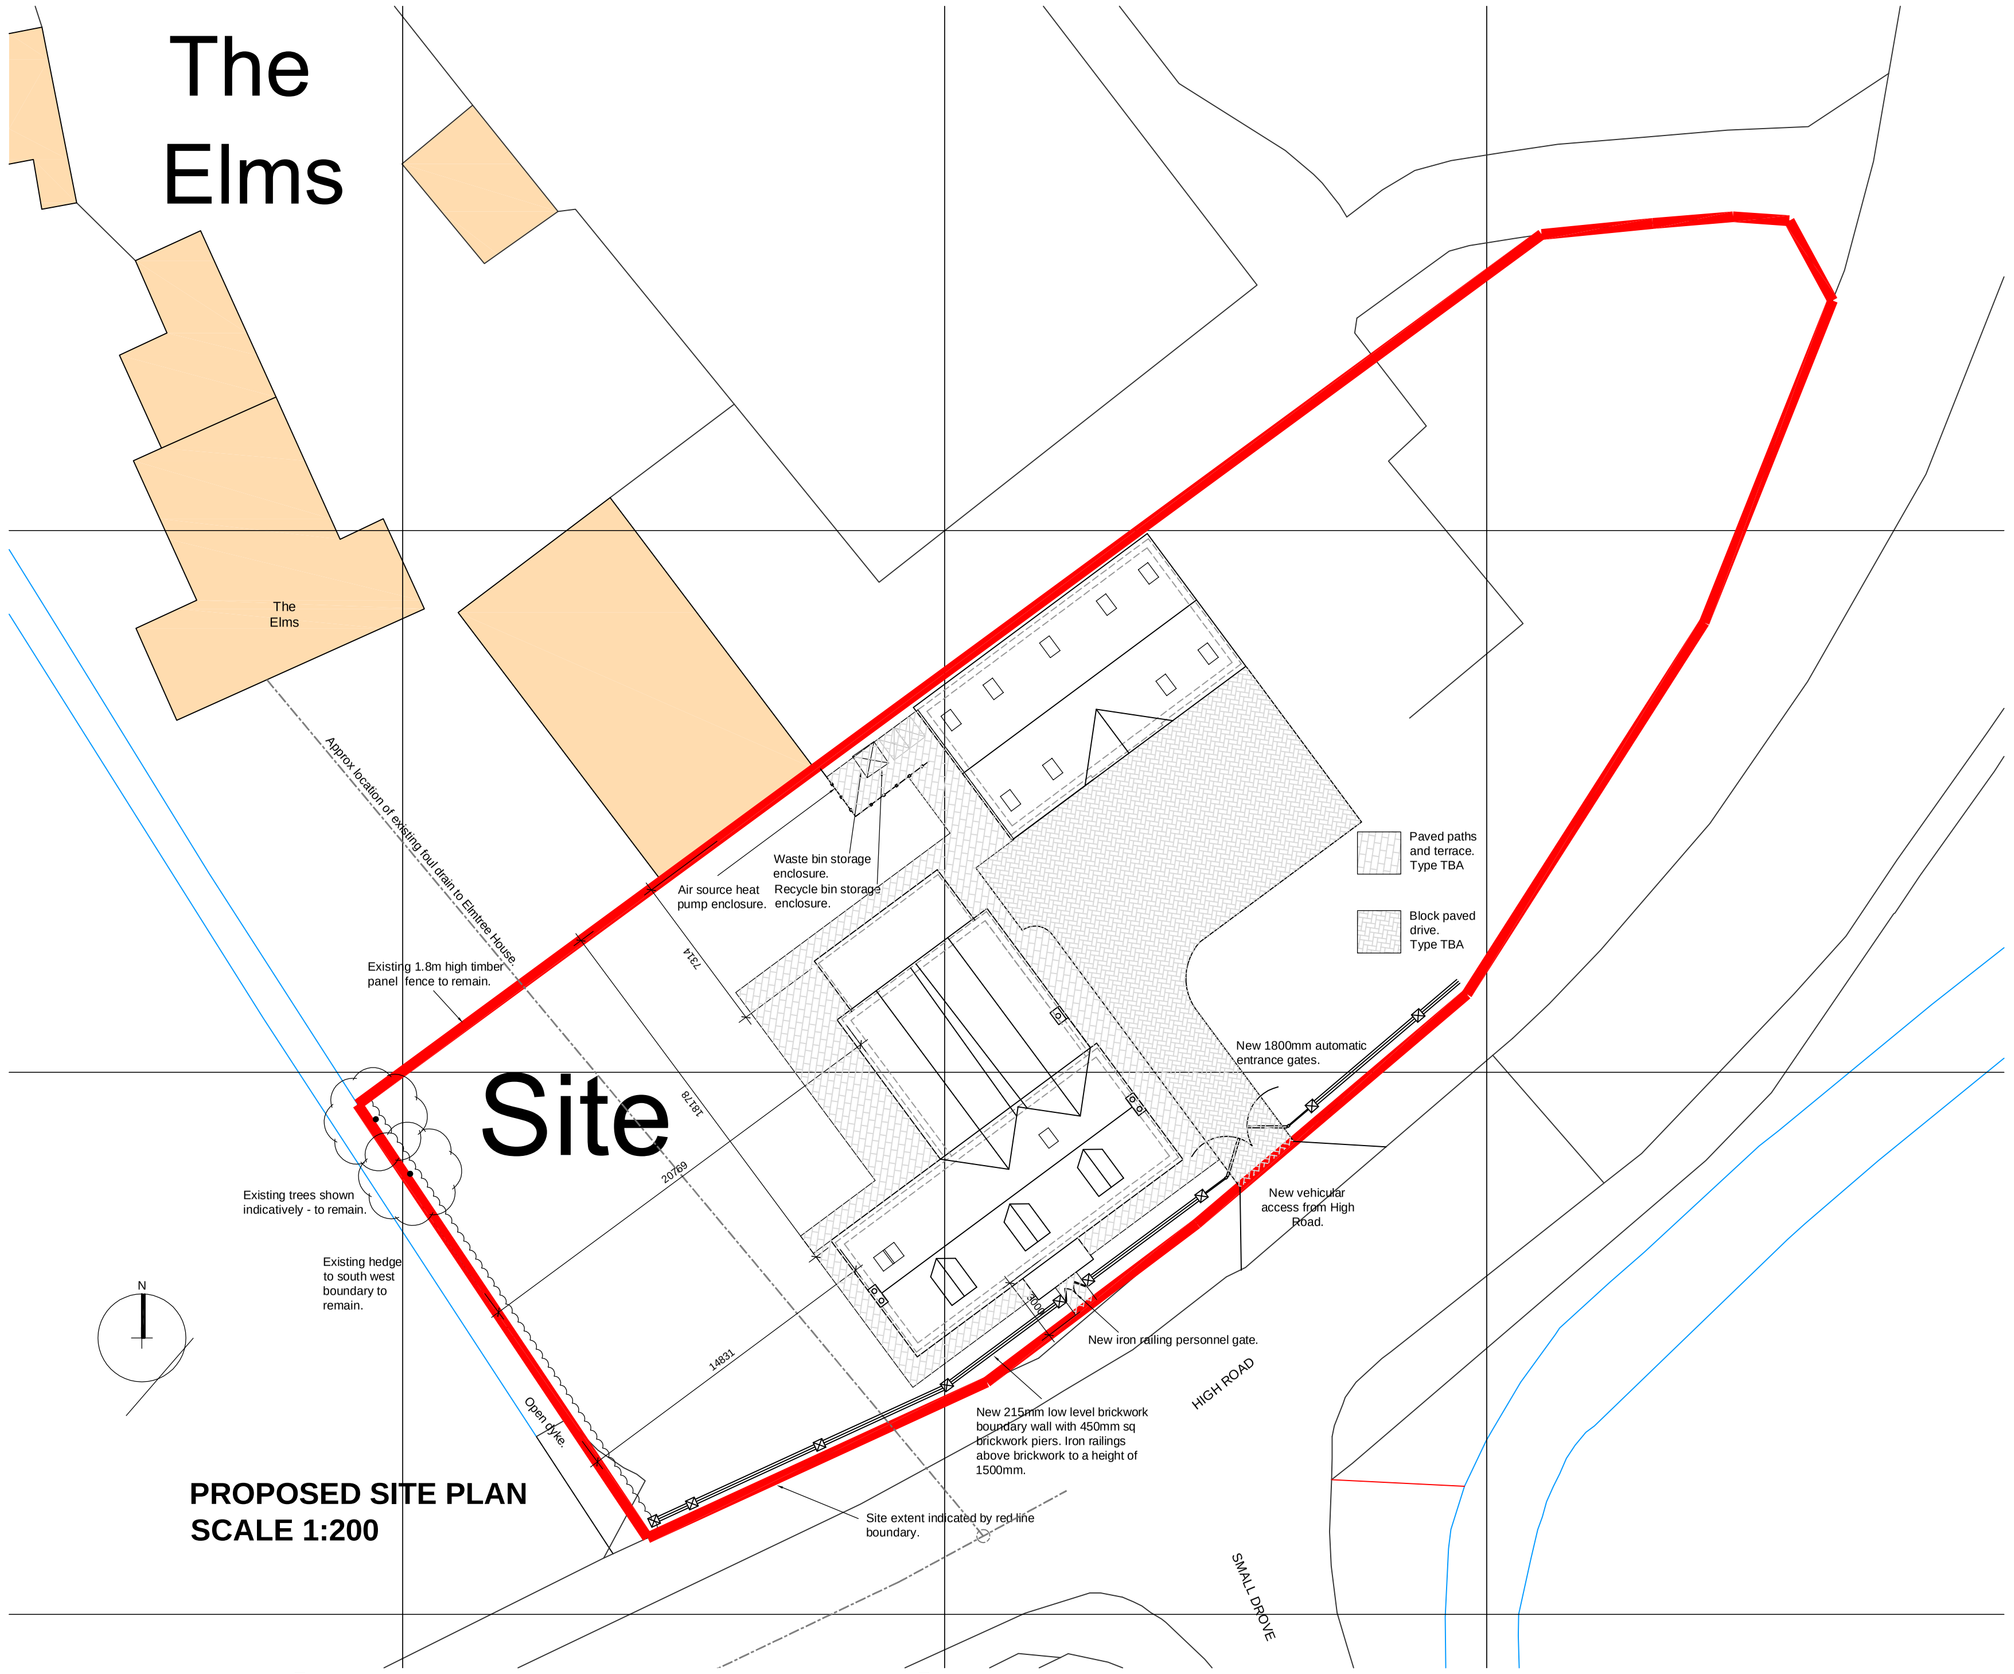


PROPOSED SITE PLAN
SCALE 1:200



Front (south-east) Elevation
Highway View Point
Scale 1:100

SCALE 1 : 100
SCALE 1 : 1
0m 1m 2m 4m 6m 8m 10m
0m 10mm 20mm 40mm 60mm 80mm 100mm

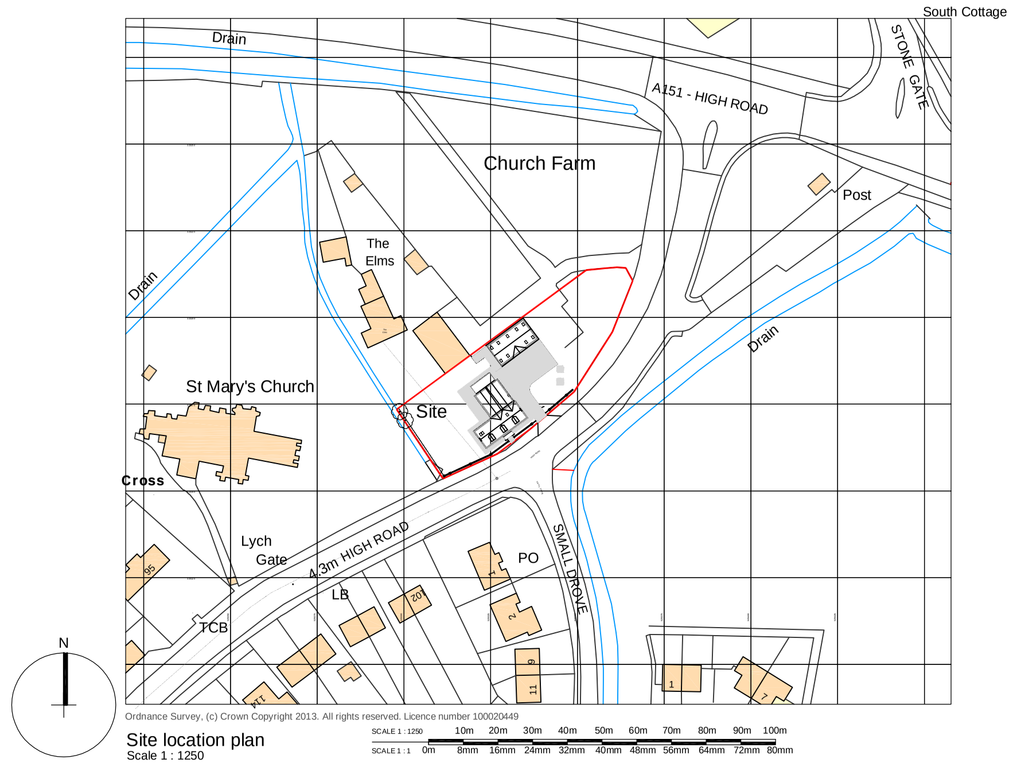

Ordnance Survey, (c) Crown Copyright 2013. All rights reserved. Licence number 100020449

Site location plan
Scale 1 : 1250

SCALE 1 : 1250
SCALE 1 : 1
10m 20m 30m 40m 50m 60m 70m 80m 90m 100m
0m 8mm 16mm 24mm 32mm 40mm 48mm 56mm 64mm 72mm 80mm

Site block plan as existing
Scale 1 : 200 @ A1

SCALE 1 : 200
SCALE 1 : 1
0m 5m 10m
0m 10mm 20mm 40mm 60mm

Ref.	Date	Description	Initial
A	04.06.14	PLANNING APPLICATION ISSUE - REDESIGN	rcw
pr1	30.04.14	Site plan revised in accordance with comments from meeting with the planning department. Highway view of front elevation added.	rcw

Oglesby & Limb Ltd
Chartered Architect
Suites 4 & 5 Market Chambers
12 Market Place
Spalding, Lincs
PE11 1SL
Tel: 01775 761196
e-mail: design@o-l-ltd.co.uk

Client:
Mr P & Mrs H Coleman

Project:
Proposed residential development at
89 High Road
Weston, Spalding
Lincolnshire, PE12 6RA

Drawing Title:
Site block plan, location plan and street scene elevation
As proposed

PLANNING APPLICATION ISSUE

Date:	Scale:
March 2013	as shown @ A1
Drawn by: RCW	Checked by: AJO

Drawing Number: **A1048 - 22**
Rev: **A**

DO NOT SCALE THIS DRAWING. THE CONTRACTOR IS DEEMED TO HAVE CHECKED ALL DIMENSIONS ON SITE AND REPORT ANY DISCREPANCIES TO OGLESBY & LIMB LTD.
THE CONTENTS OF THIS DRAWING ARE COVERED BY COPYRIGHT AND REMAIN THE PROPERTY OF OGLESBY & LIMB LTD. WRITTEN APPROVAL MUST BE OBTAINED FROM OGLESBY & LIMB LTD PRIOR TO DUPLICATION OR REPRODUCTION OF THIS DRAWING OR ITS CONTENTS.
ANY DIMENSIONS NOT SHOWN ARE TO BE CHECKED AND AGREED WITH OGLESBY & LIMB LTD.

PDF created with pdfFactory trial version www.pdffactory.com