




FRONT

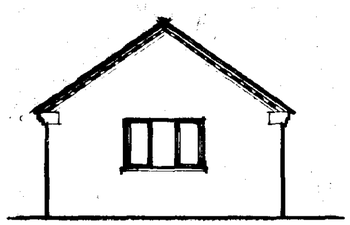


SIDE

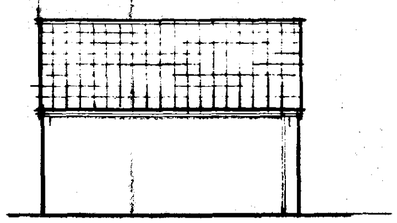


REAR

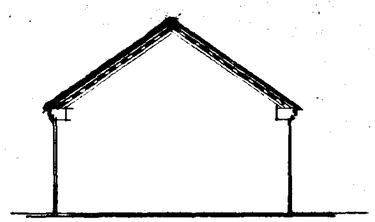

SIDE

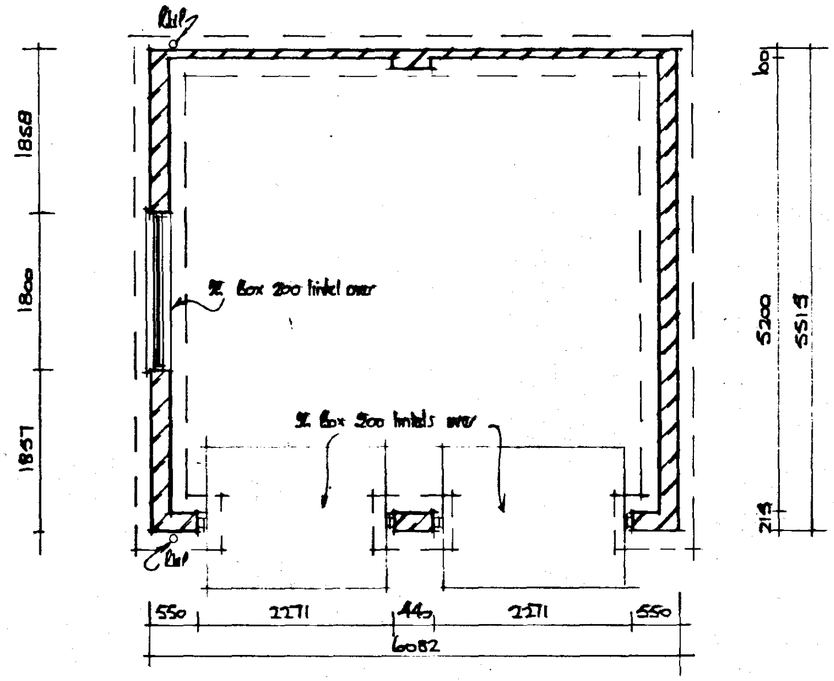

FLOOR PLAN

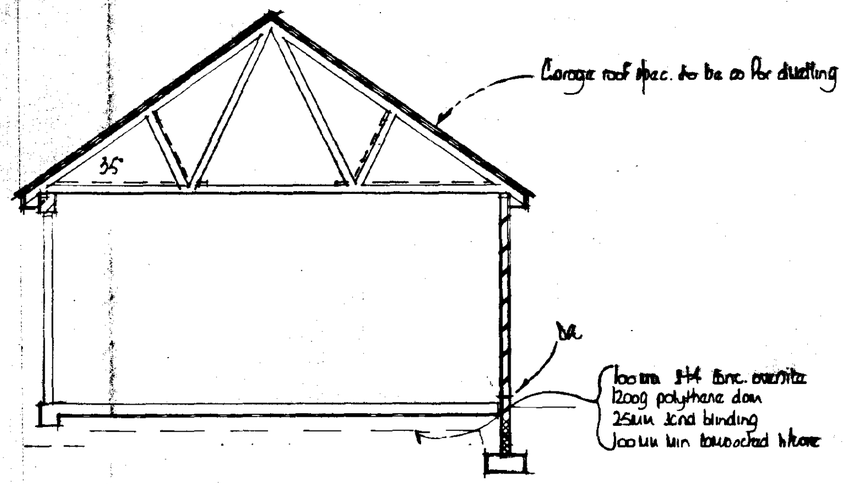

SECTION.

SOUTH HOLLAND DC
HOUSING & PLANNING
21 MAY 1999
Ref: 0498/99

A		
	Date	Revisions

© copyright

East
Midlands
Design
Associates

"Willow Lodge",
Horseshoe Road,
Spalding,
Lincs. PE11 3DA
Tel: Spalding (0775) 767968

Client
Mr. J. Holmes

Job Title
Proposed Bungalow at
Moulton Chapel Road
Coldhirt
Spalding.

Drawing Title
Plan, Elevations & Section

DETERMINED
PLAN


Scale 1:50, 1:100

Date May 99


Drawn by AL

Drg. No. 97158102

Rev

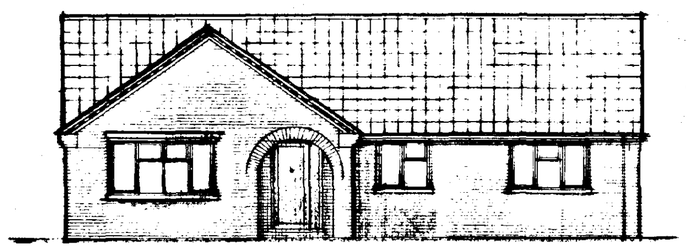


FRONT

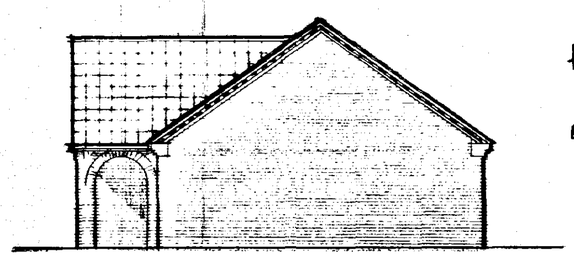


SIDE

Tiles - Redland Fort House Orange or similar & equivalent


Bricks - Ibstock Old Durham Stock.

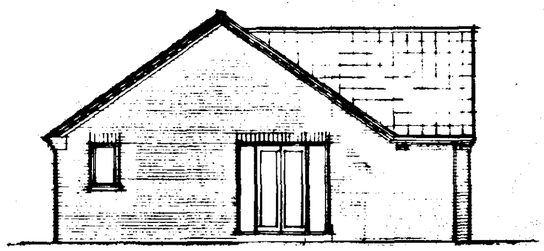


SIDE

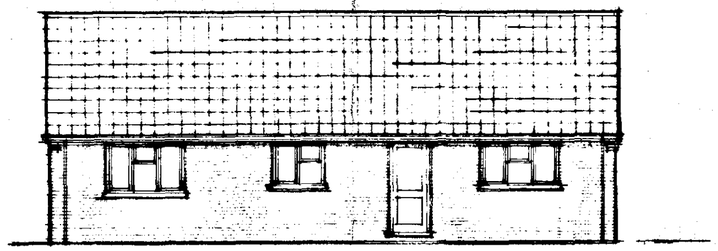

REAR

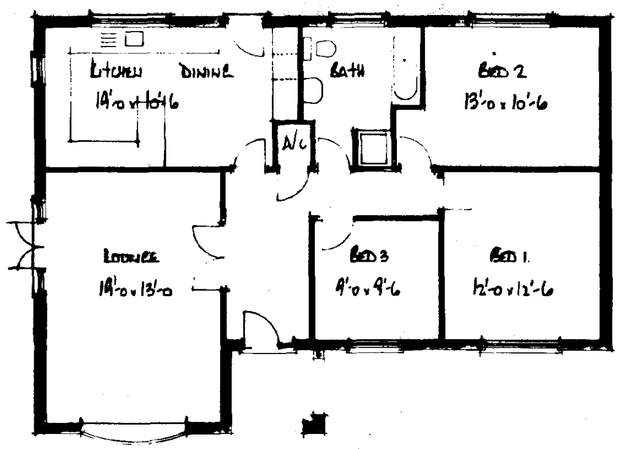

FLOOR PLAN

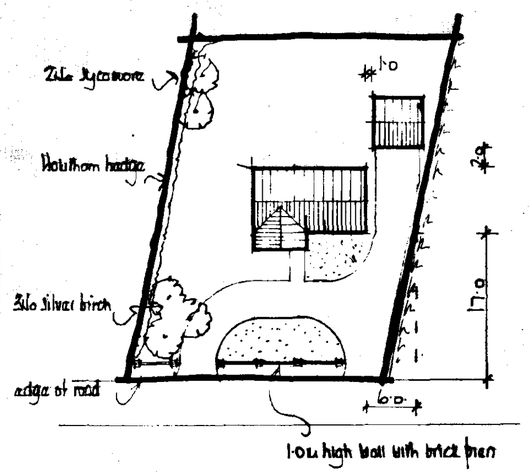

DETERMINED PLAN

SOUTH HOLLAND DC
HOUSING & PLANNING
21 MAY 1999
Ref: 0498/99

A	MAY 99	Amend to client instructions
	Date	Revisions

© copyright

East Midlands Design Associates

"Willow Lodge",
Horseshoe Road,
Spalding,
Lincs. PE11 3JR
Tel: Spalding (0775) 767968

Client
Mr. J. Holmes

Job Title
Proposed Bungalow at
Moulton Chapel Road
Gosberton
Spalding.

Drawing Title
Plan & Elevations

Scale 1:100

Date Dec 98 | Drawn by AL

Drg. No. 97/58/01 | Rev A