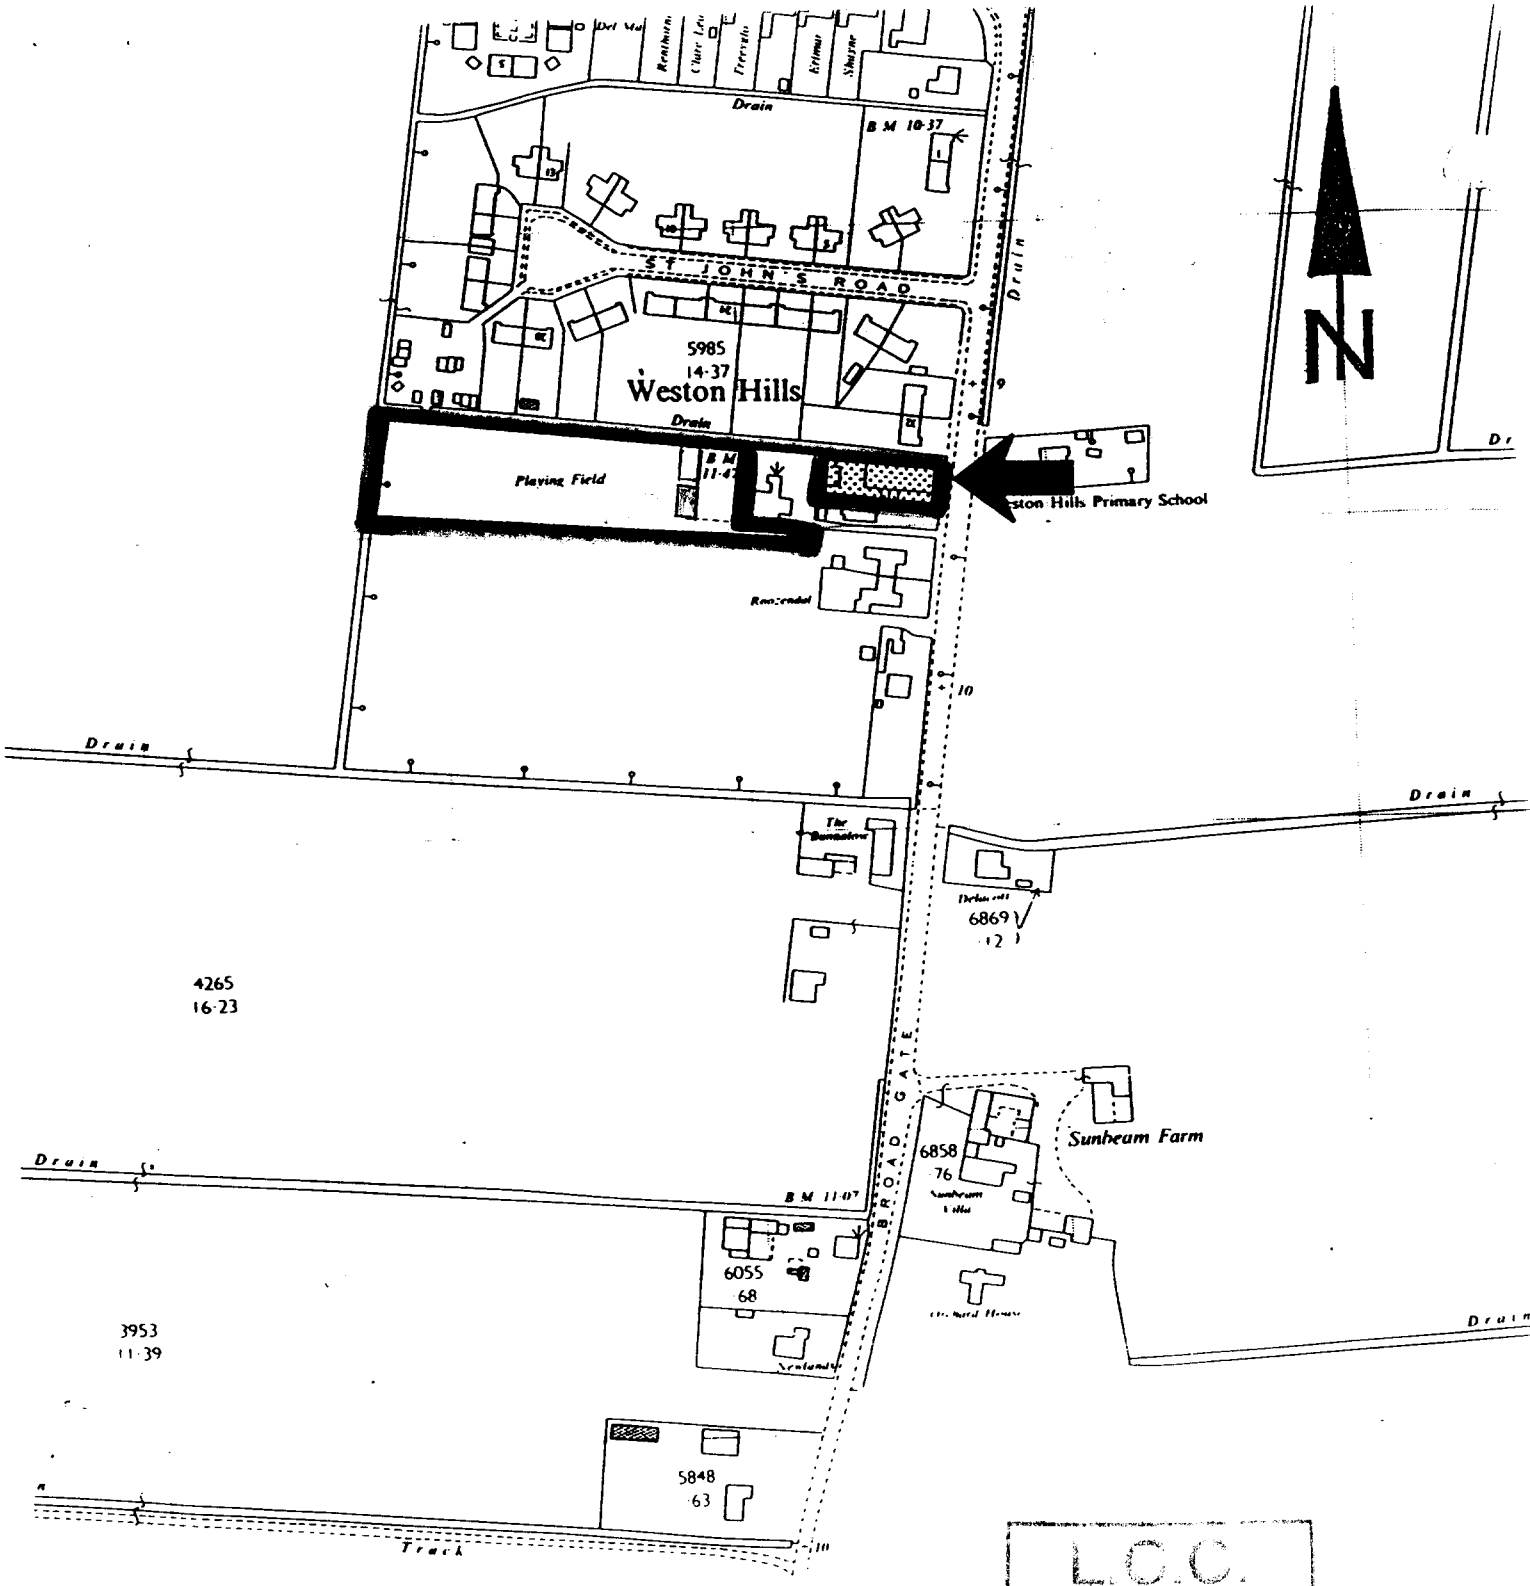


WESTON HILLS CE Primary School

L.C.C.
HIGHWAYS & PLANNING
DIRECTORATE

LINCOLNSHIRE COUNTY COUN
County Offices Lincoln
CROWN COPYRIGHT

H22/0505/01


Scale 1 : 2500

Date 21/01/87

all dimensions in

A4/1523/5


Lincolnshire

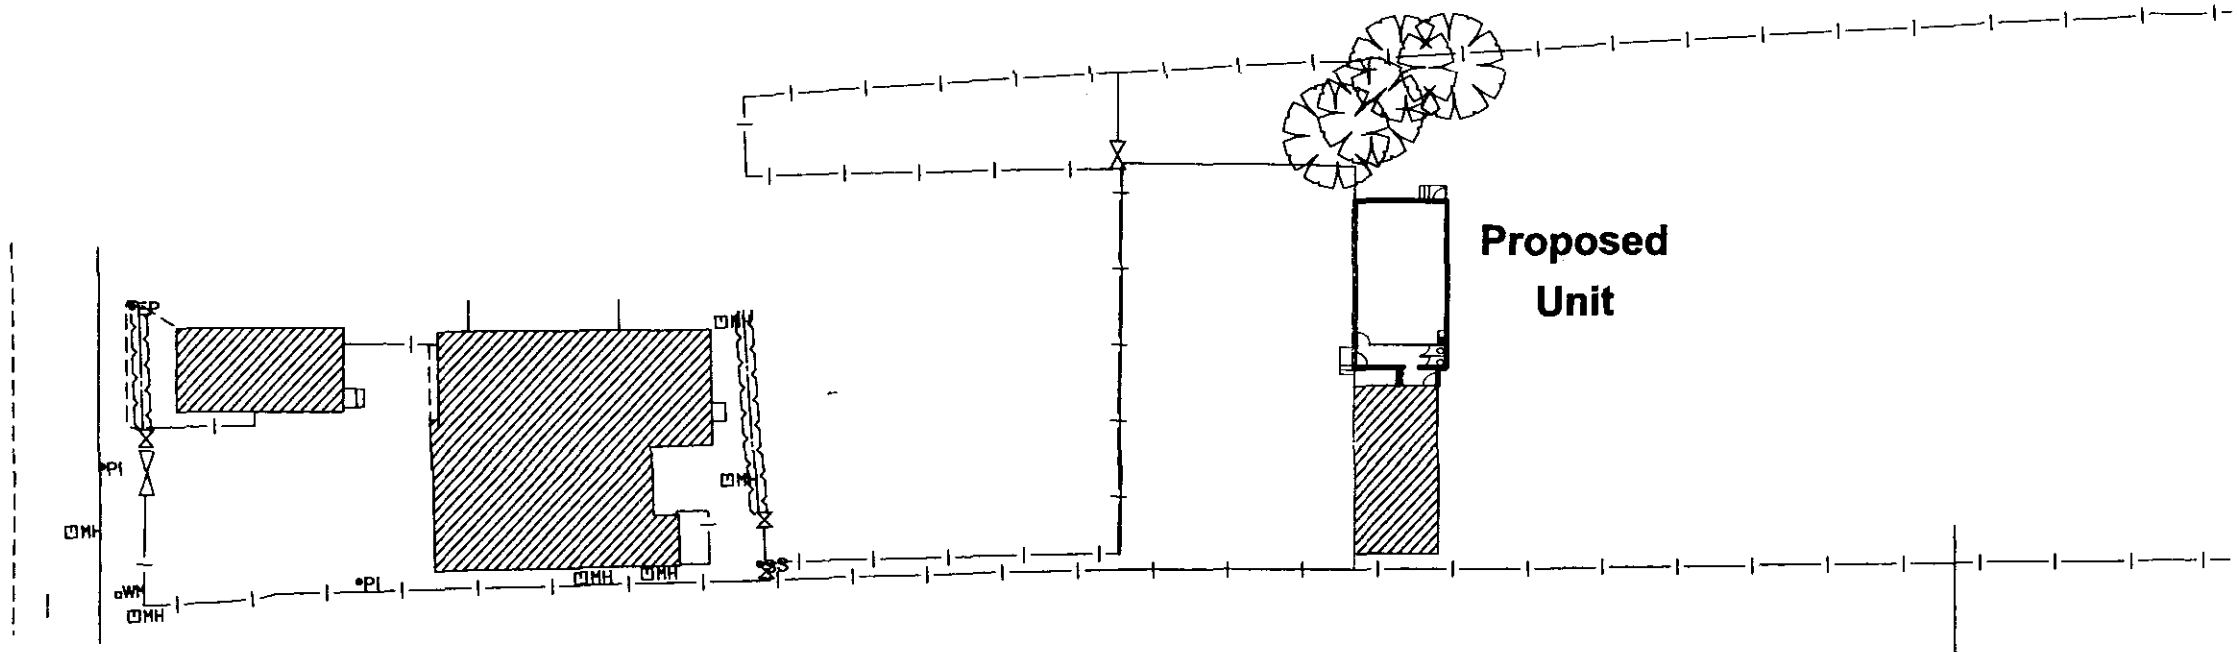


All Dimensions and Levels to be verified on site.
Only Figured Dimensions to be used.
Do not scale this drawing.
Any discrepancies to be notified to the originator of this drawing immediately.
If in doubt, ask.
This drawing is the property of Hyder Business Services.
Copyright is reserved by them and the drawing is issued on the condition that it is not copied, reproduced, retained, or disclosed to any unauthorised person, either wholly or in part without the consent in writing of Hyder Business Services.

H22/0505/01

Block Plan

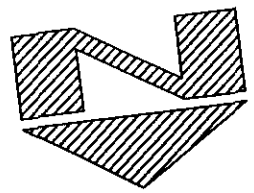

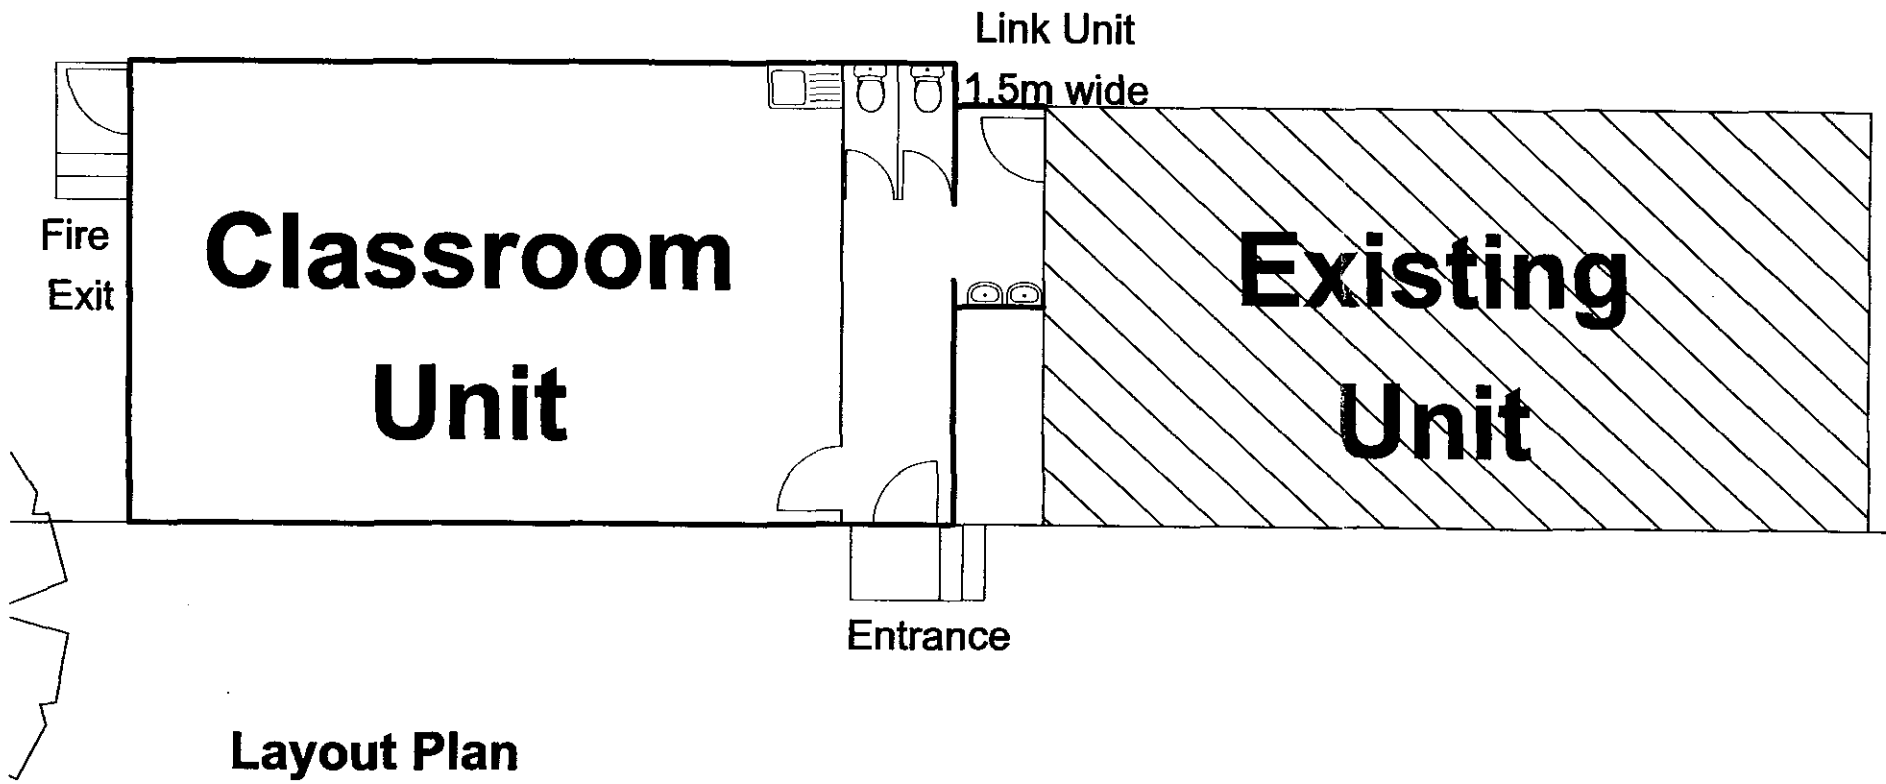

Layout Plan

L.C.C.
HIGHWAYS & PLANNING
DIRECTORATE

Hyder

Hyder Business Services
Orchard House, Orchard Street
Lincoln LN1 1ZA
Tel: 01522 542111 Fax: 01522 552611

Client
Lincolnshire County Council


Project
Weston Hills C E Primary School

Drawing Title
Relocatable Classroom Unit


Drawn By: PNP
Checked By:

Scale: 1:500 & 1:100
Date: March 01


Project No.: DC573
Drawing No.: 1
Revision:

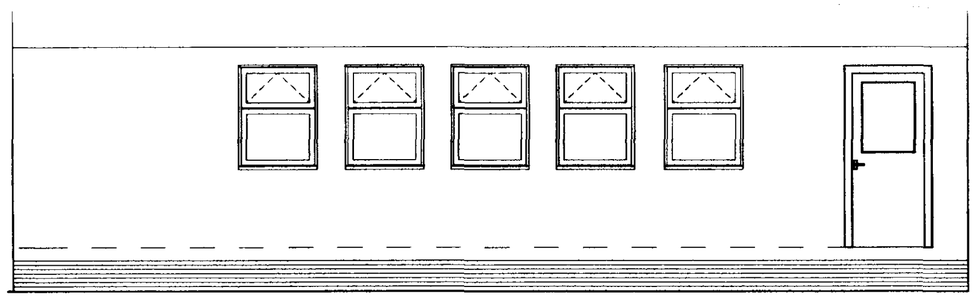


Front Elevation

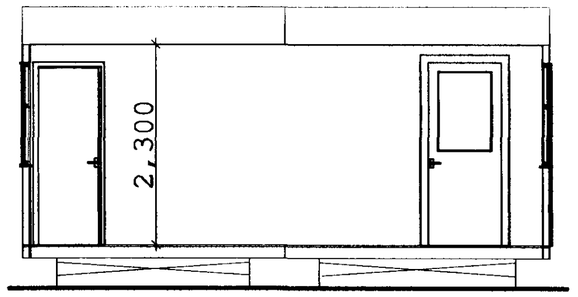

Section

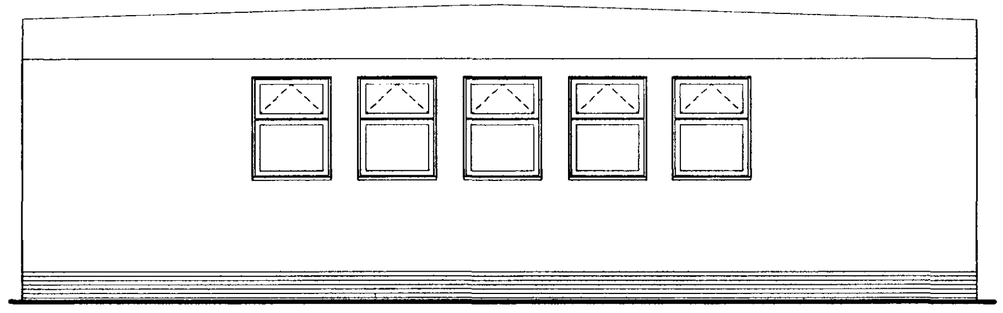

Rear Elevation

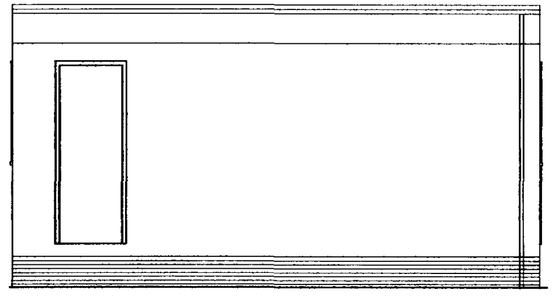


Side Elevation

AL-Automatic Light Sensor
SP-Spur Point(For optional extra water heater)
RB-Wall mounted roller board supplied by LCC
H-Heater with guard
PB-Pinboard
ES-Double switched power socket(4no)
TV-TV aerial socket
FE-Fire extinguisher supplied by LCC
D-Distribution board & programmer
WH-Water heater
VB-Vertical blinds to all classroom windows
FT-Frost stat
TH-Tubular heater at high level
T-Room stat
HD-Hand Dryer


BASE UNIT HEIGHTS
Infants-700mm
Junior-775mm
Secondary-850mm

CLOAKROOM FIXTURE HEIGHTS

	Infant	Junior	Secondary
Seat	290mm	340mm	390mm
Pegs	1090mm	1250mm	1540mm
Shelf	1200mm	1380mm	1690mm

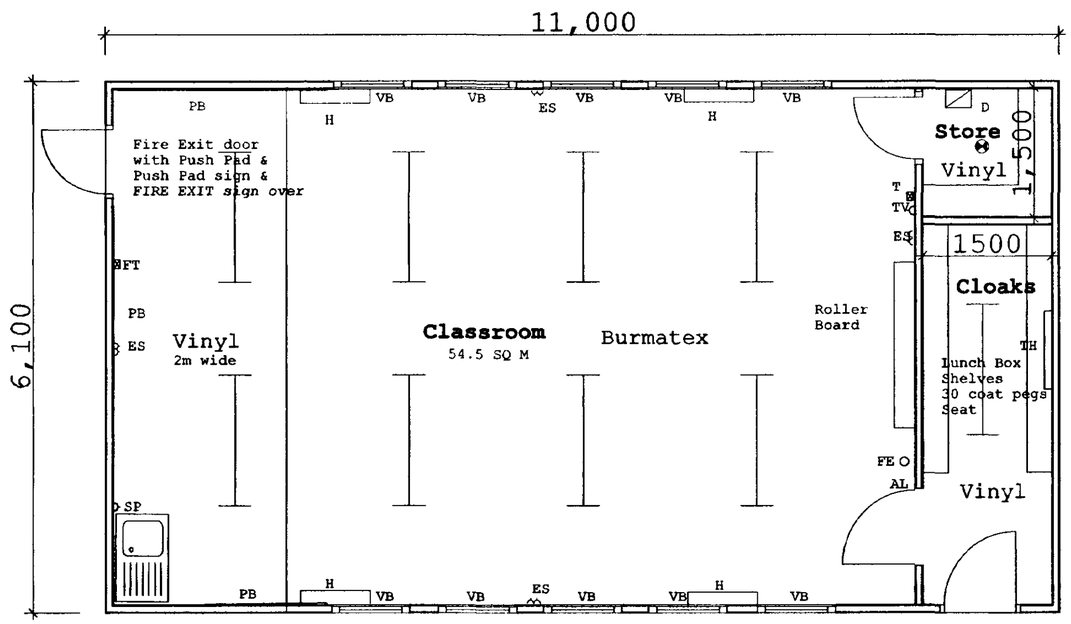

Plan Type A
Type B as Type A but handed

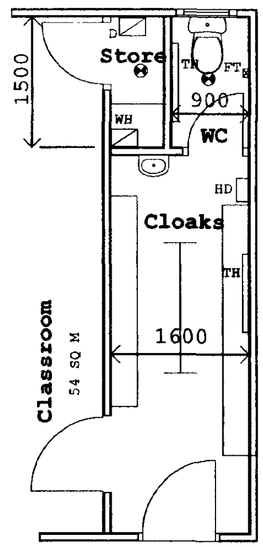

Plan Type C asType A but with
a toilet and smaller store
Type D as Type C but handed

Painted plywood fascia
Black PVCu gutters
PVCu double glazed windows
Plywood cladding with a
green textured finish
Slatted stained skirting

project
RELOCATABLE CLASSROOM UNIT

STANDARD SINGLE CLASSROOM UNIT

PROPERTY DIVISION
County Offices, Newland
Lincoln LN1 1ZA
Telephone 01522 552701 fax 01522 552611

2001
H22/0505/01
L.C.C.
22 MAR 2001
HIGHWAYS & PLANNING
DIRECTORATE

drawing no. **PD/S/1** revision

scale **1::50** date **January 2000**



LINCOLNSHIRE COUNTY COUNCIL
Finance & Resources Directorate