
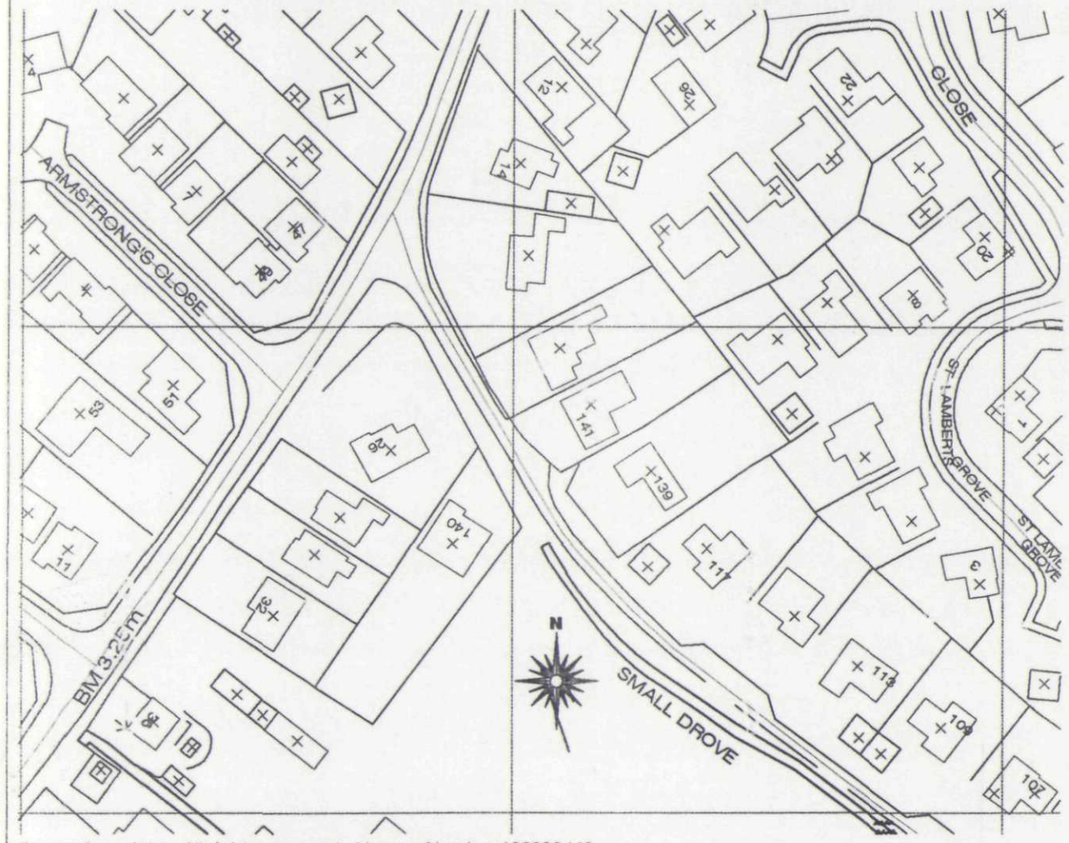


Crown Copyright. All rights reserved. Licence Number 100020449

LOCATION PLAN
Scale 1:250

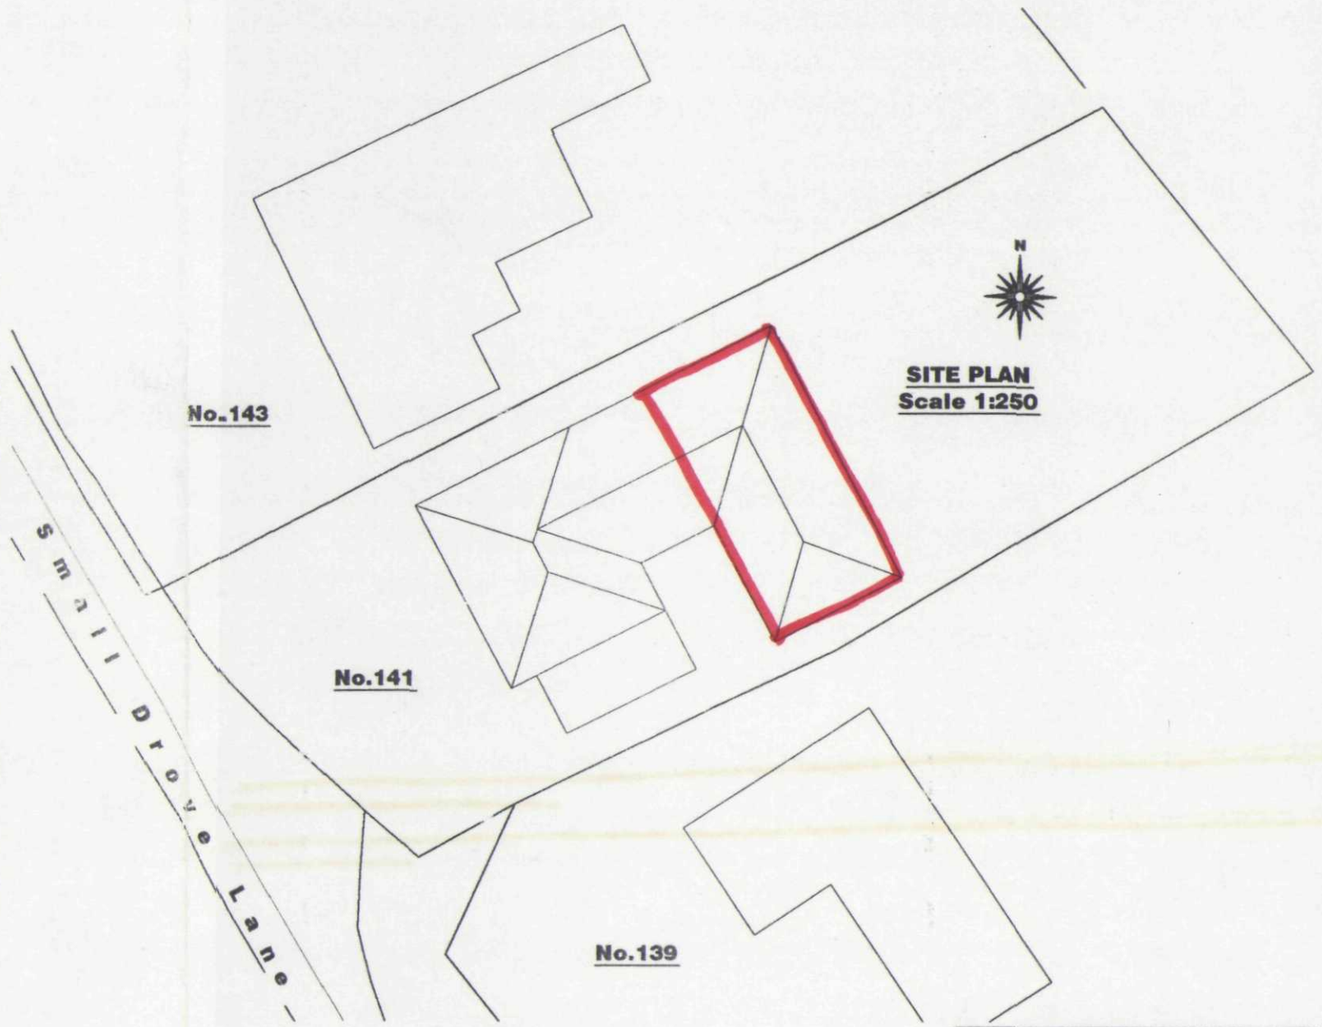

SITE PLAN
Scale 1:250

SHDC
Planning & Development
19 APR 2004
Ref: 0508/04

DETERMINED
PLAN

remway design
Plans drawn for: Local Authority - Planning permission & Building Control.
3, Rembrandt Way
Spalding
Lincs
PE11 3HX
Tel : 01775 768921
Mobile : 07815 112 058
e-mail: jason@remwaydesign.co.uk

Project:
Proposed Grd Floor Family Room & Utility Extension

Client:
Mr & Mrs D Ashby
141 Small Drove
Weston
PE12 6HU

Date: march04 | DRG No DA-02 | REV: