THIS DRAWING IS NOT TO BE USED FOR CONSTRUCTION.
COPYRIGHT SEVEN22 ARCHITECTURE LTD

MATERIALS

WALLS

NELISSEN BRICKS, AS PLOTS 1 - 6

BRICKWORK BELOW DPC LEVEL & TO PLINTH LINE, TO BE DARK GREY ENGINEERING BRICK

RECONSTITUTED STONE CILLS TO PRINCIPAL ELEVATION

ROOF

LA ESCANDELLA PLANUM CLAY INTERLOCKING SLATE ROOF TILES, COLOUR; SLATE GREY

BLACK PVC-U RAINWATER GOODS

OTHER

WINDOWS; U-PVC STYLE AS INDICATED COLOUR; CREAM


ALUMINIUM BI-FOLD DOORS, COLOUR TO MATCH WINDOWS




Front Elevation



Side Elevation

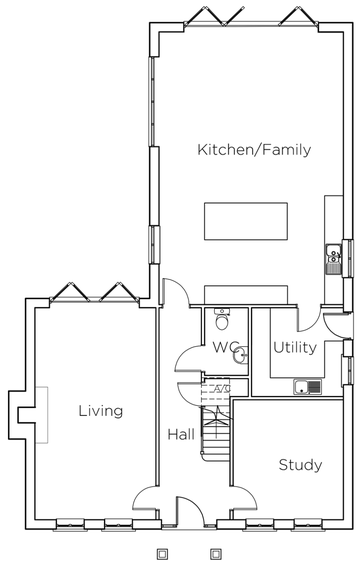


Ground Floor Plot 5

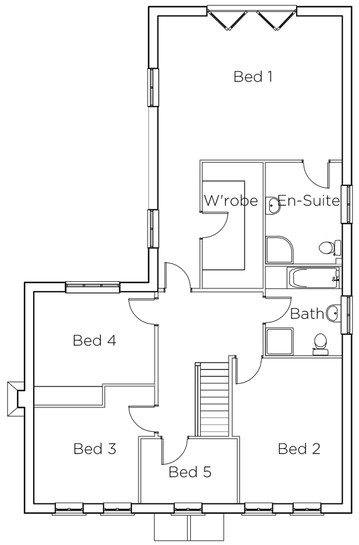

First Floor Plot 5



Rear Elevation

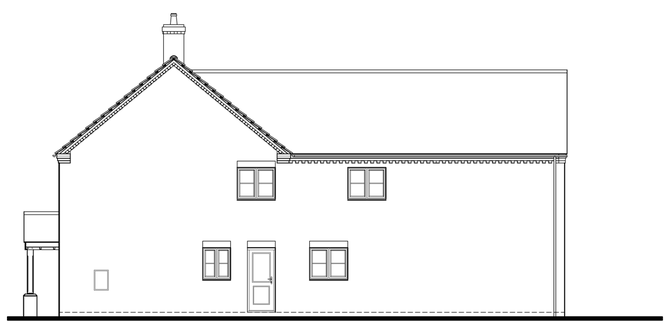

Side Elevation

0 1 2 5 10
Scale 1:100

seven22 ARCHITECTURE LTD

22 SHORE VIEW, PETERBOROUGH
CAMBRIDGESHIRE, PE7 8FS
E.info@seven22.co.uk - **T**.07799 585277

PROJECT
RESIDENTIAL DEVELOPMENT
PLOTS 4 & 5 ON LAND AT
87 MOULTON CHAPEL ROAD
COWBIT
LINCOLNSHIRE

CLIENT
SENNEN HOMES LIMITED

TITLE
PROPOSED PLANS & ELEVATIONS - PLOT 5

DRAWING No.
023a P03

SCALE	DATE	REV
1:100 @ A1	MAY 21	