



Proposed Street Scene
Scale 1:200

0 1 2 3 4 5 10 20

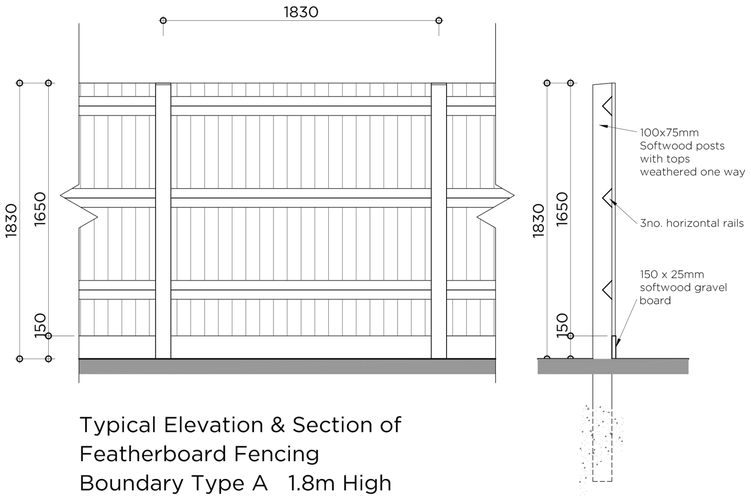


Typical Elevation & Section of
Featherboard Fencing
Boundary Type A 1.8m High
Scale 1:20

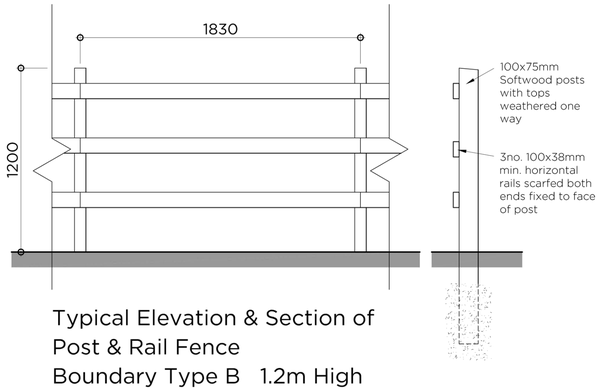


Typical Elevation & Section of
Post & Rail Fence
Boundary Type B 1.2m High
Scale 1:20


0 0.1 0.5 1m

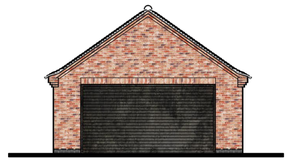


Front Elevation

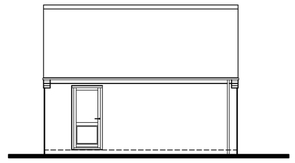


Side Elevation

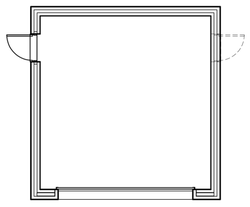


Floor Plan
(Handed for Plot 5)

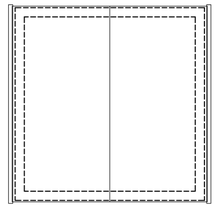

Roof Plan

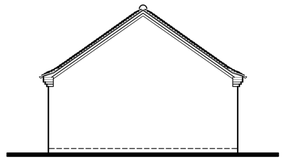

Rear Elevation

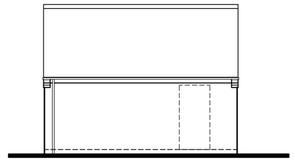

Side Elevation

0 1 2 5 10

THIS DRAWING IS NOT TO BE USED FOR CONSTRUCTION.
COPYRIGHT SEVEN22 ARCHITECTURE LTD

DETACHED GARAGE MATERIALS

WALLS

NELISSEN BRICKS, AS PLOTS 1 - 6

BRICKWORK BELOW DPC LEVEL & TO PLINTH LINE, TO BE DARK GREY ENGINEERING BRICK

ROOF

LA ESCANDELLA PLANUM CLAY INTERLOCKING SLATE ROOF TILES, COLOUR; SLATE GREY

BLACK PVC-U RAINWATER GOODS

BLACK ALUMINIUM ROLLER SHUTTER GARAGE DOORS

seven22 ARCHITECTURE LTD

22 SHORE VIEW, PETERBOROUGH
CAMBRIDGESHIRE, PE7 8FS
E.info@seven22.co.uk - T.07799 585277

PROJECT
RESIDENTIAL DEVELOPMENT
PLOTS 4 & 5 ON LAND AT
87 MOULTON CHAPEL ROAD
COWBIT
LINCOLNSHIRE

CLIENT
SENNEN HOMES LIMITED

TITLE
PROPOSED STREET SCENE, BOUNDARY TREATMENTS & DETACHED GARAGES

DRAWING No.
023a P04

SCALE	DATE	REV
1:20, 1:100 & 1:200 @ A1	MAY 21	