


Block Plan 1:500

Proposed Extension at
73 Broadgate Western
Spalding
Note: Trees shown will not be effected by the proposal

Ref S19/02

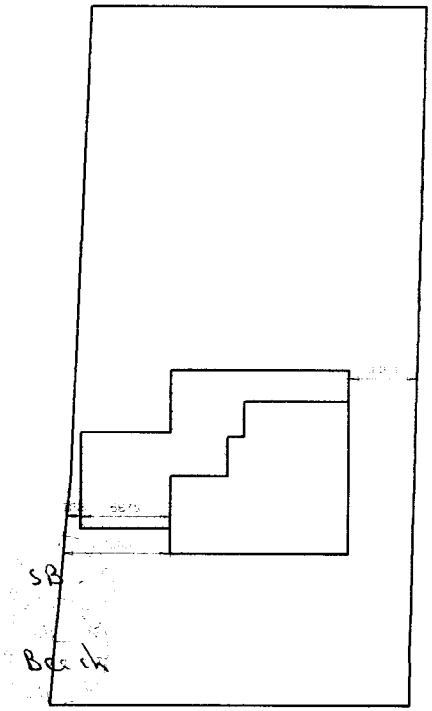

Existing Front Elevation



Existing Rear Elevation




Proposed Front Elevation




Proposed Rear Elevation




Existing Ground Floor Plan

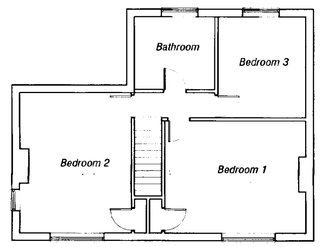

Existng First Floor Plan

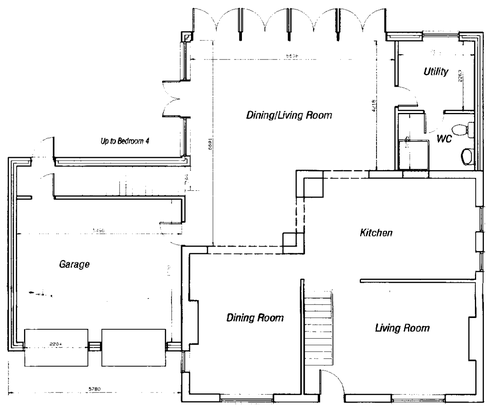

Proposed Ground Floor Plan

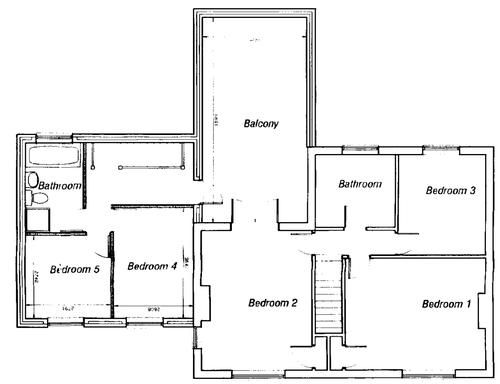

Proposed First Floor Plan



Proposed Side View

Proposed two storey extension
and alteration for:
Mr and Mrs P Williams
at 73 Broadgate Western
Spalding

Drawn By: *Tom Reeve* *Architechtural Technician*	*Drawing Number:* *0348/01*
Scale 1:100	*Date 22/04/03*

DETERMINED - PLAN

SHDC
Planning & Development
28 APR 2003
Ref 0519/03