




West Elevation

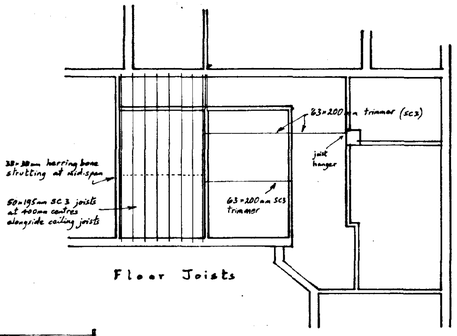


Floor Joists

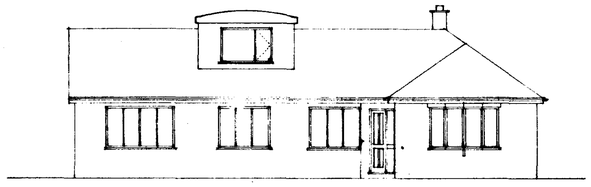


East Elevation

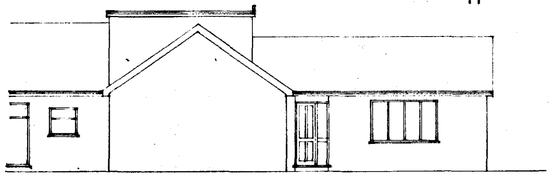

South Elevation

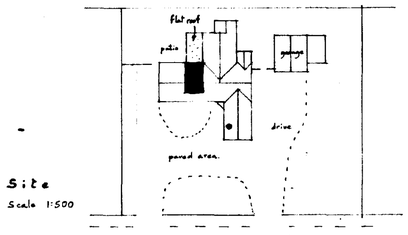


Site
Scale 1:500

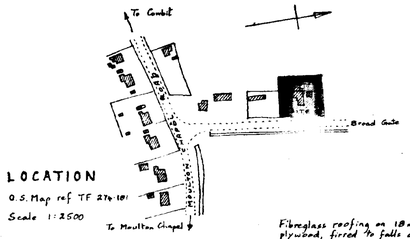


LOCATION
O.S. Map ref TF 270 101
Scale 1:2500

Fibreglass roofing on 18mm exterior grade plywood, firred to falls on 50×147mm SC3 joists at 400mm centres with 9.5mm plasterboard and skim ceiling.


Insulate with 150mm polystyrene wedged against plywood to form a warm roof.

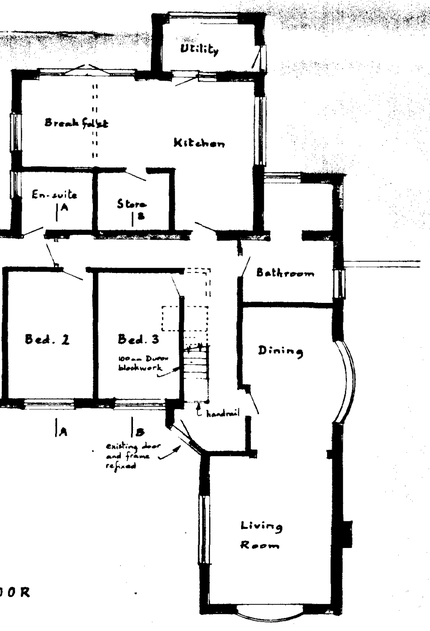

GROUND FLOOR

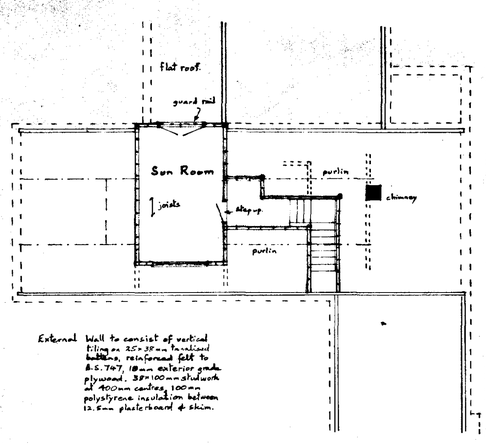

FIRST FLOOR

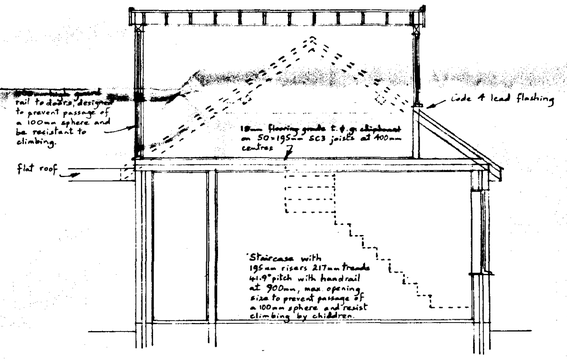

CROSS SECTION A-A

DETERMINED PLAN

SHDC
Planning & Development
30 APR 2003
Ref 0533/03

Mr. and Mrs. A. Gedney
10, Broadgate, WESTON HILLS.
Attic Room

Written dimensions to be used in preference to scaled, and all measurements to be verified by checking on site.	Scale 1:100 1:50
Local Authority Ref. Planning	Drawing No. 230429
Building Regulations	Date April 2003

A. ROFFE
BUILDING DESIGN & PLANS
1, Green Lane,
SPALDING, Lincs. PE11 2YB
Tel: 01775-723 680