
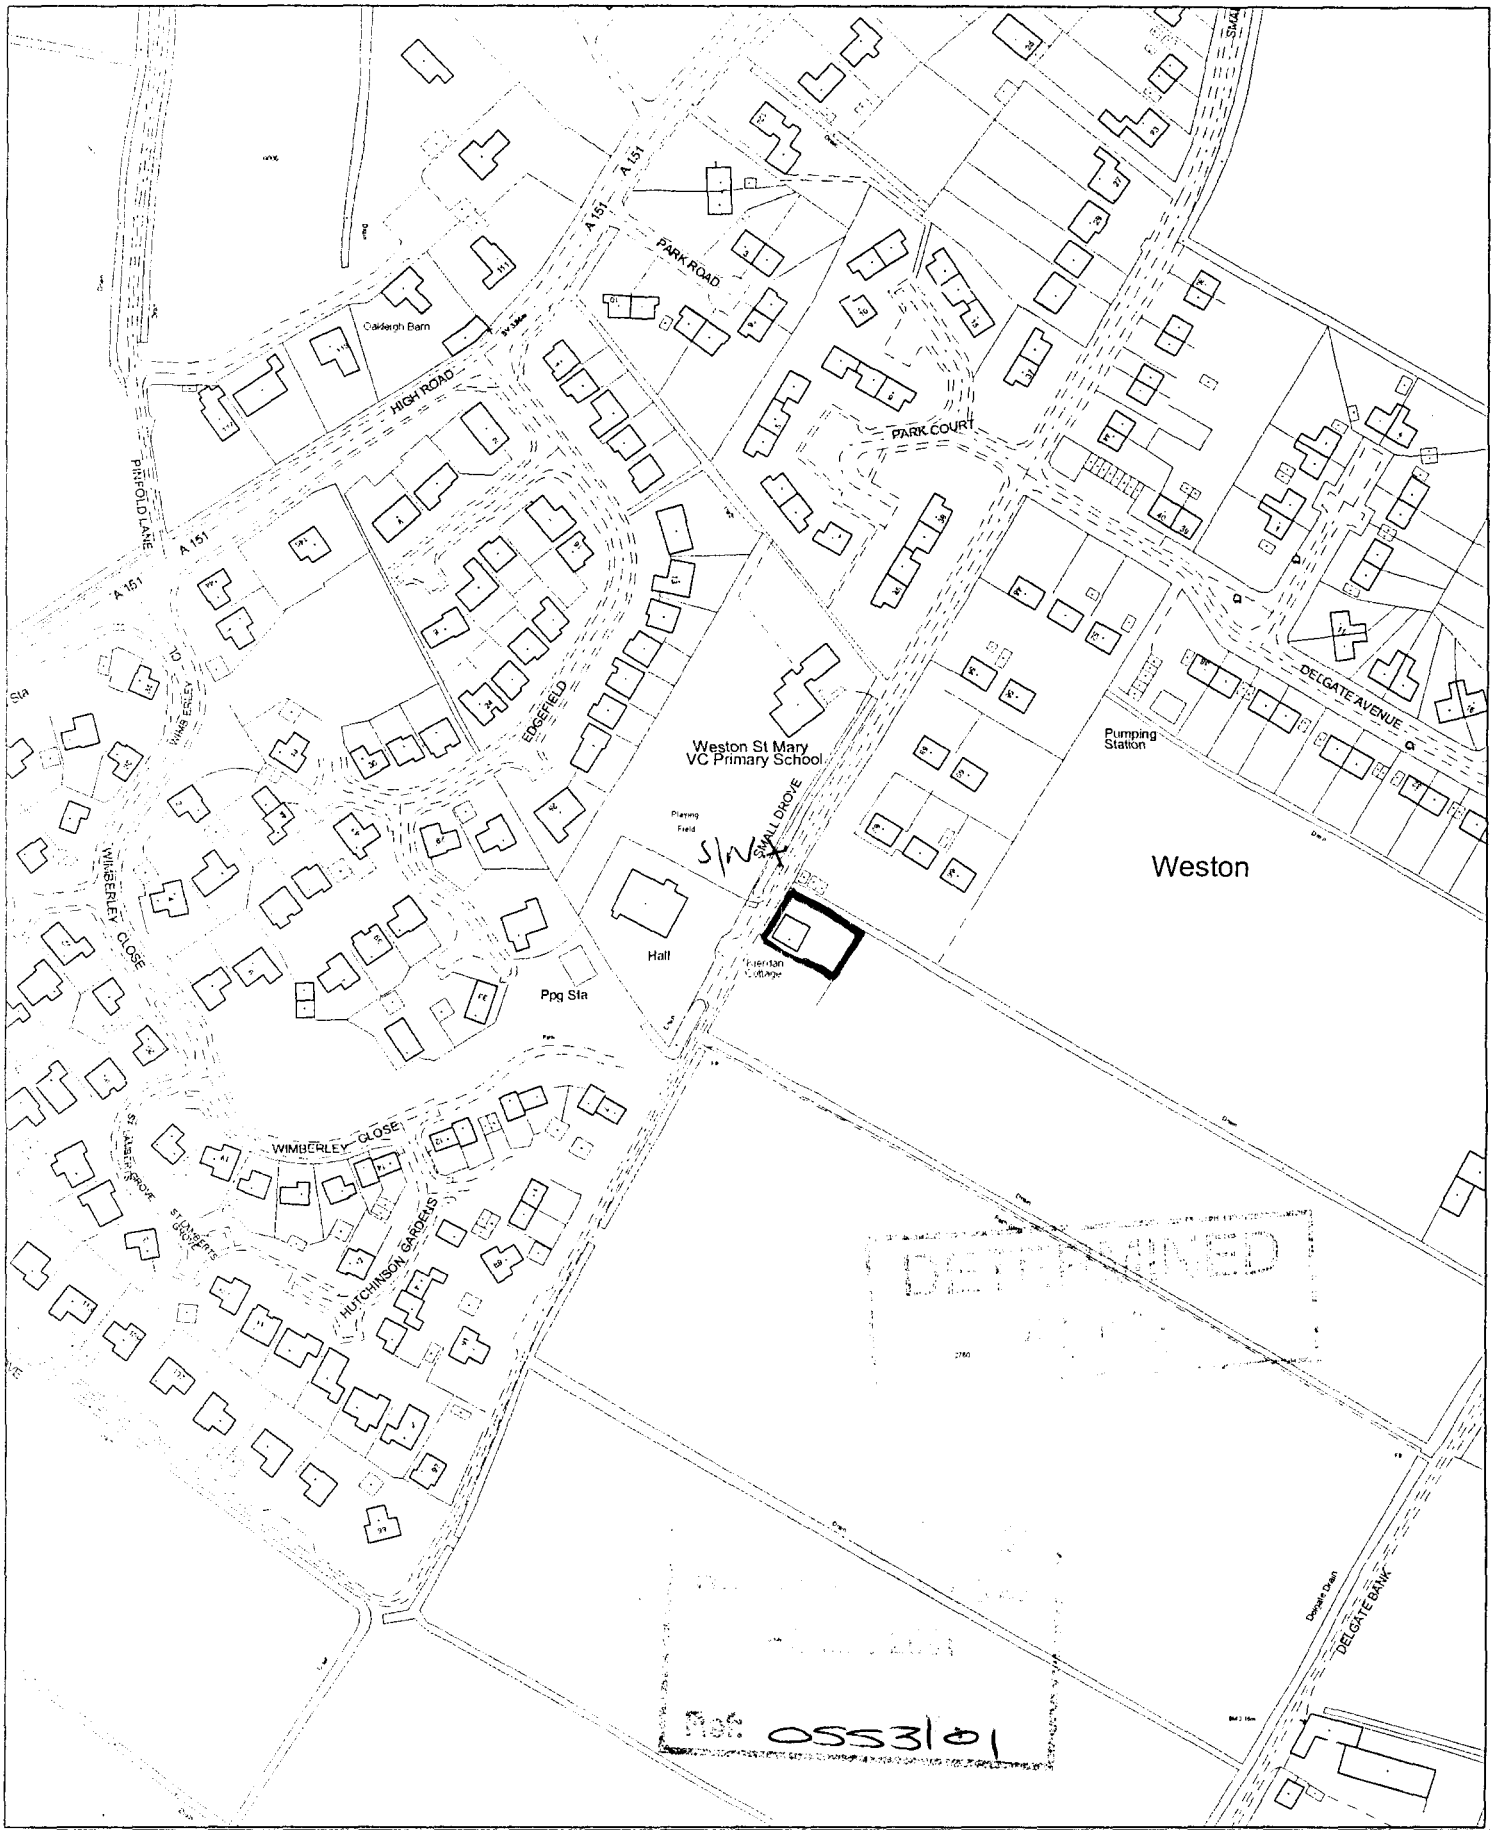


This copy has been produced specifically for the map return scheme purposes only. No further copies may be made.


Scale: 1:2500

Council Offices, Priory Road, Spalding, Lincolnshire PE11 2XE


This map is reproduced from Ordnance Survey material with permission of Ordnance Survey on behalf of Her Majesty's Stationery Office (c) Crown copyright. Unauthorised reproduction infringes Crown copyright and may lead to prosecution or civil proceedings. South Holland District Council LA079413 2001

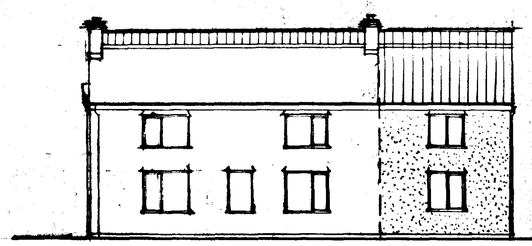


SIDE ELEVATION

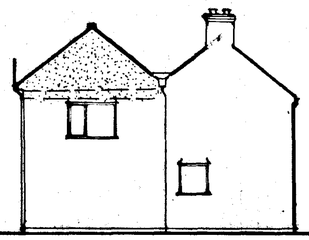


FRONT ELEVATION (ROAD)

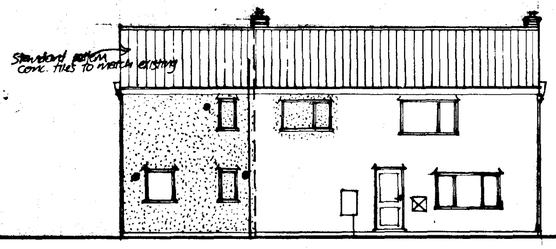


SIDE ELEVATION

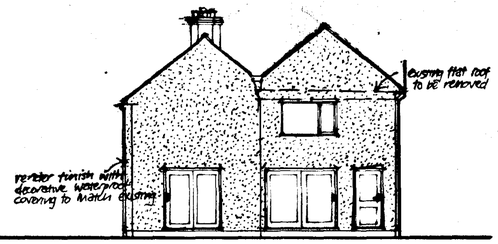


REAR ELEVATION

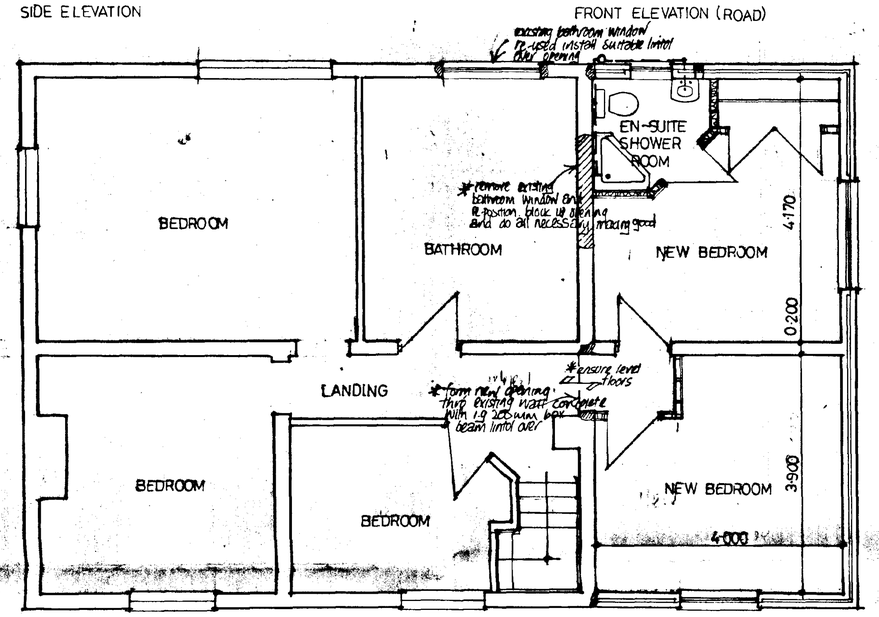

FIRST FLOOR PLAN

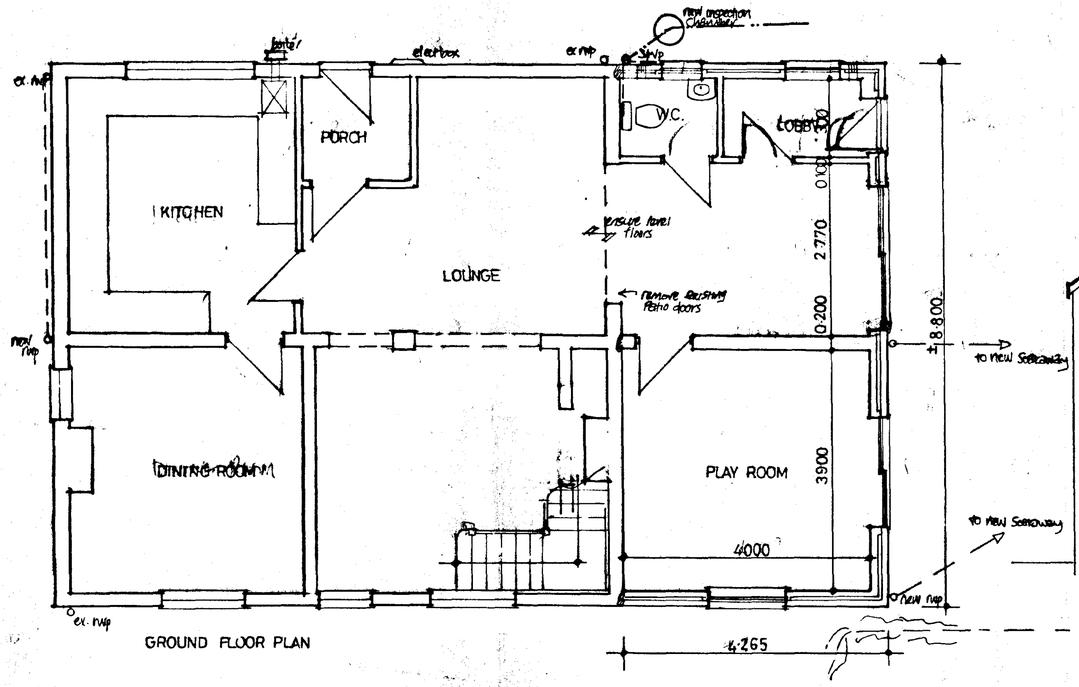

GROUND FLOOR PLAN

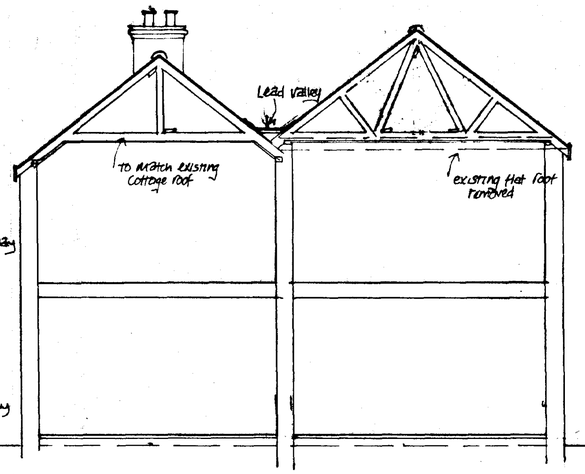

SOUTH HOLLAND DC
HOUSING & PLANNING
- 8 MAY 2001
Ref: H553/01

project : PROPOSED EXTENSION AND ROOFING WORKS TO HOUSE.

site ; KIERDAN COTTAGE, SMALL DROVE, WESTON, LINCS.

clients : Mr & Mrs B. WILLIAMS.

scale : 1:50, 1:100. date : APRIL, 2001.

DETERMINED
PLAN