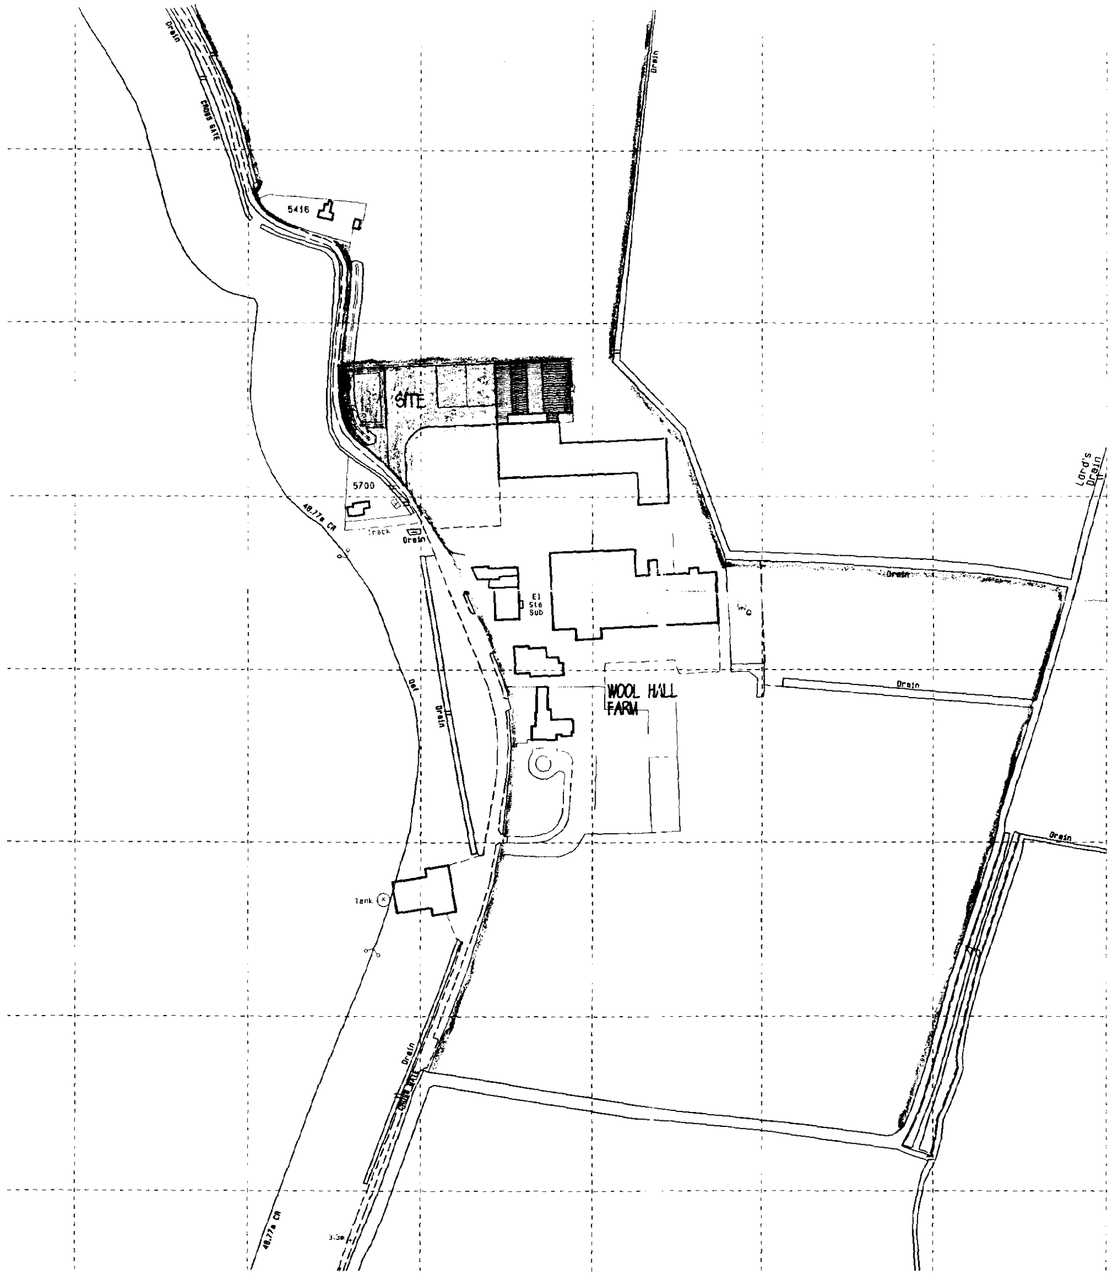


LOCATION PLAN 1:2500

SHDC
Planning Development
10 MAY 2002
Ref. 0562/02

N

WYKEHAM

DETERMINED
PLAN

Langwith Design Associates

Architectural Design Consultants
registered office
72 Church Street
Holbeach
Spalding
Lincolnshire PE12 7DL
telephone: Holbeach (01406) 425766
fax: Holbeach (01406) 425766

Amendments


© Copyright Reserved

Client
LINCOLNSHIRE FIELD PRODUCTS LIMITED.


Job
PROPOSED EXTENSION TO EXISTING PRODUCE STORE.

Drawing
LOCATION PLAN.


Scale		Drawn	Checked
1:2500		A.D.H.	C.J.P.
Date	No.		Ref.
MAY'02	LDA/103/03		

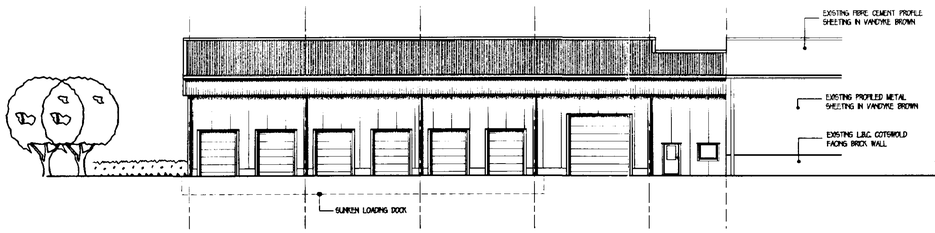


WEST ELEVATION

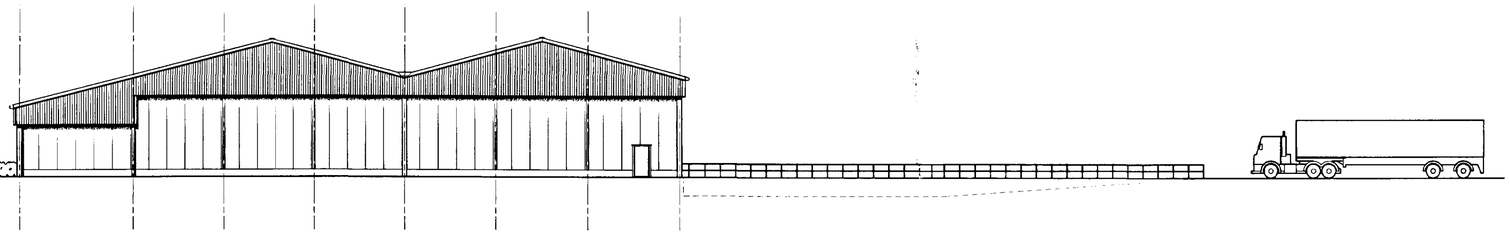


NORTH ELEVATION

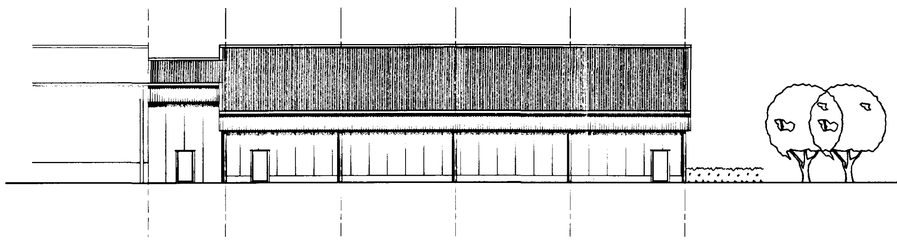

EAST ELEVATION

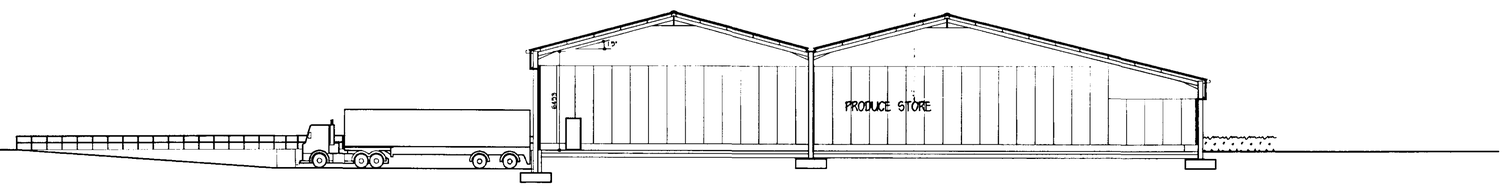

SECTION THRO'

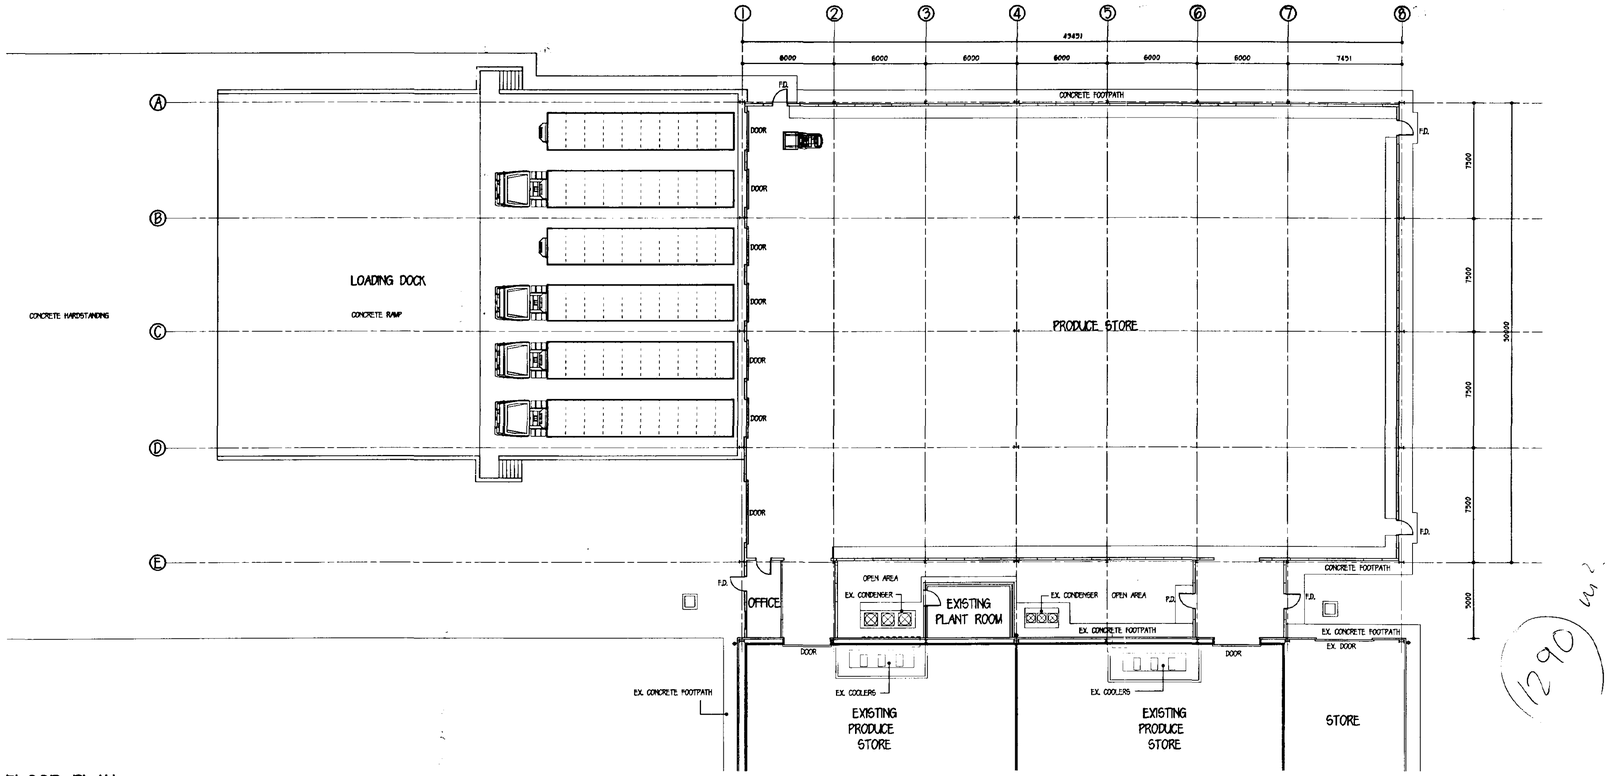

FLOOR PLAN

ROOF.
PROFILED INSULATED METAL SHEETING - COLOUR B.S. 08B29 VANDYKE BROWN.

GABLE ENDS AND FASCIAS.
PROFILED INSULATED METAL SHEETING - COLOUR B.S 08B29 VANDYKE BROWN.

WALLS.
150mm. THICK FLAT METAL FACED COMPOSITE INSULATION PANELS- COLOUR B.S. 10B23 SVELTE GREY.

SECTIONAL OVERHEAD DOORS.
METAL FACED - COLOUR B.S. 08B29 VANDYKE BROWN.

PESONNEL DOORS.
INSULATED METAL FACED DOOR - COLOUR B.S. 08B29 VANDYKE BROWN.

WINDOW.
POLYESTER POWDER COATED ALUMINUM - COLOUR B.S. 08B29 VANDYKE BROWN.

Langwith Design Associates

Architectural Design Consultants
registered office
72 Church Street
Holbeach
Spalding
Lincolnshire PE12 7LL.
telephone: Holbeach (01406) 425766
fax: Holbeach (01406) 425766

Amendments

DETERMINED PLAN

© Copyright Reserved


Client
LINCOLNSHIRE FARM PRODUCTS LIMITED.

Project
PROPOSED EXTENSION TO EXISTING PRODUCE STORE.

Drawing
GENERAL ARRANGEMENT DRAWING.

Scale		Drawn	Checked
1:200		A.D.H.	C.J.P.
Date	No.		Ref.
MAY.'02	LDA/103/01		

SHDC Planning ...ient
10 MAY 2002
Ref 0562/02

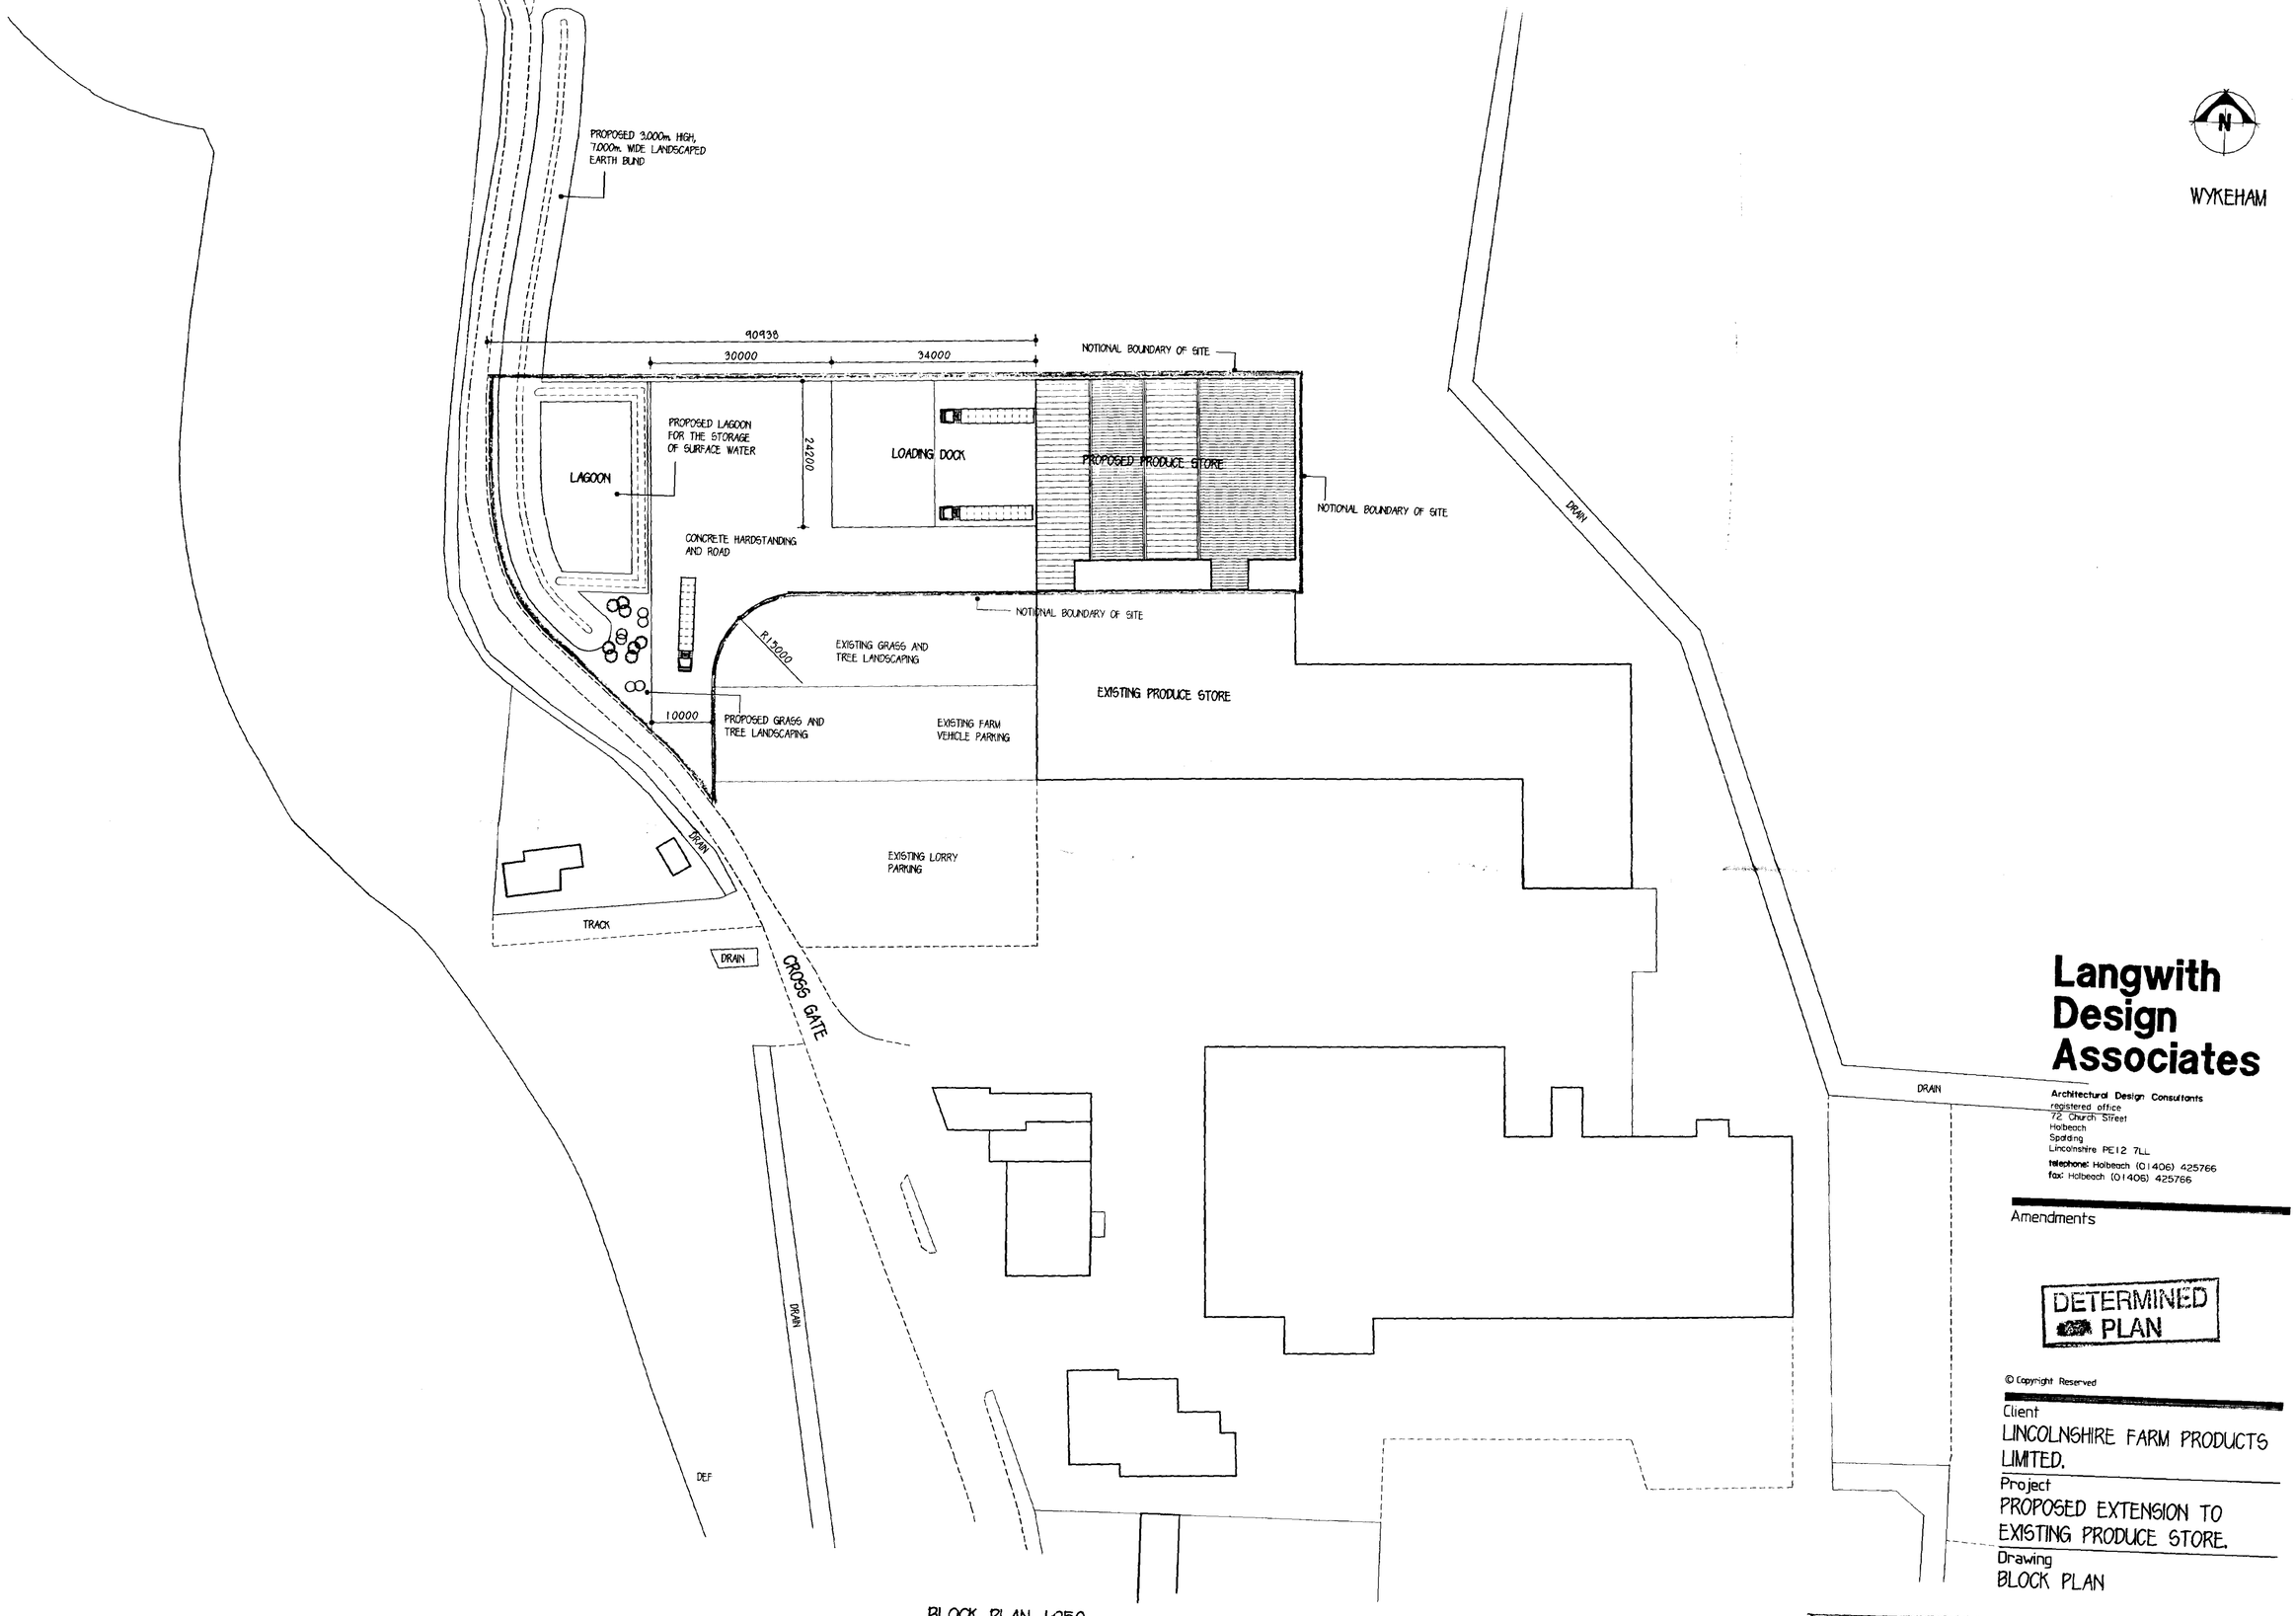

BLOCK PLAN 1:250

Langwith Design Associates

Architectural Design Consultants
registered office
72 Church Street
Holbeach
Spalding
Lincolnshire PE12 7LL
telephone: Holbeach (01406) 425766
fax: Holbeach (01406) 425766

Amendments

DETERMINED PLAN

© Copyright Reserved

Client
LINCOLNSHIRE FARM PRODUCTS LIMITED.

Project
PROPOSED EXTENSION TO EXISTING PRODUCE STORE.

Drawing
BLOCK PLAN

Scale		Drawn	Checked
1:500		A.D.H.	C.J.P.
Date	No.		Ref.
MAY.'02	LDA/103/02		

0562/02