

This drawing is copyright and may not be altered, traced, copied, photographed or used for any purpose other than that for which it is issued without consent of Broadgate Homes Ltd.

All dimensions to be checked on site – do not scale from drawing, any discrepancies please report to drawing office as soon as possible.

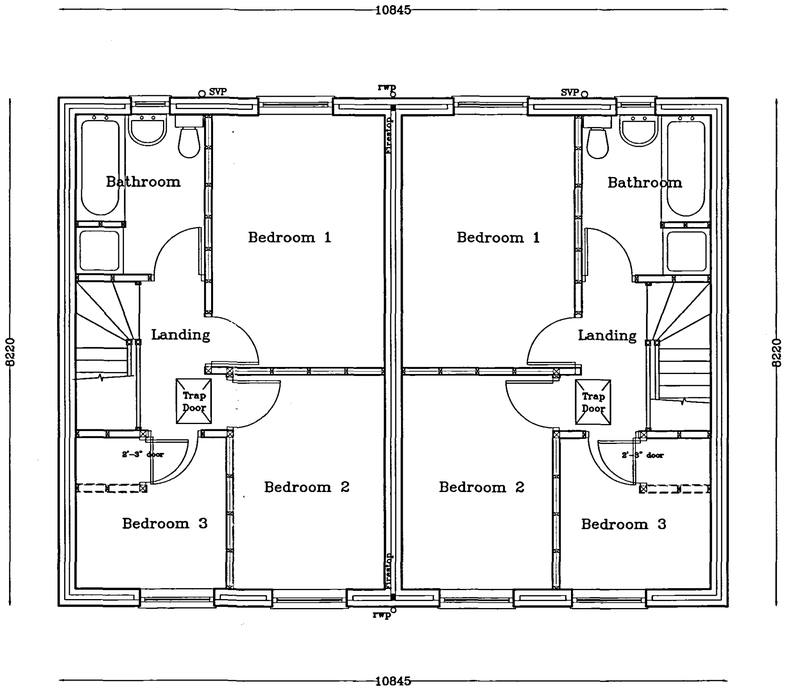

FIRST FLOOR LAYOUT

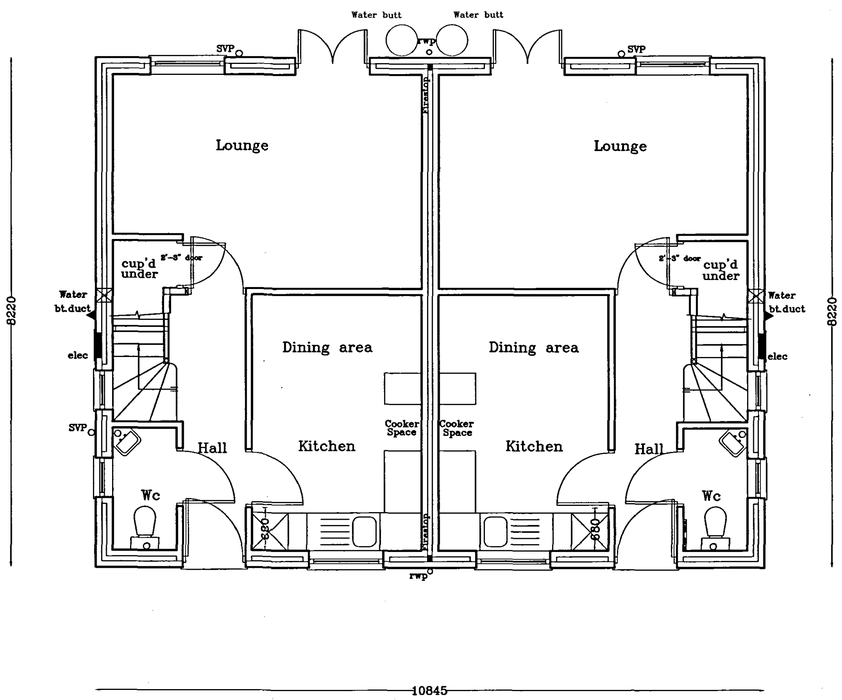


GROUND FLOOR LAYOUT




FRONT ELEVATION

SIDE ELEVATION

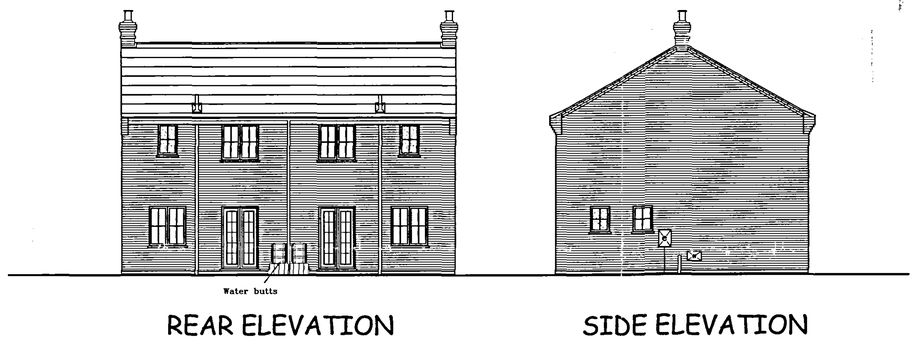

REAR ELEVATION

SIDE ELEVATION

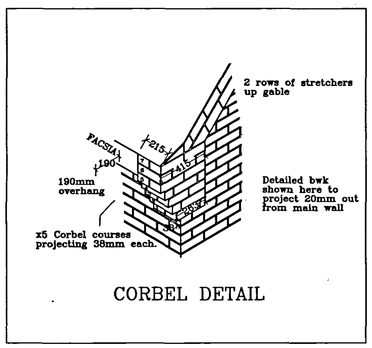

CORBEL DETAIL

SHDC
PLANNING & DEVELOPMENT
2 6 APR 2006
Ref. 0574/06

Broadgate Homes Limited
Broadgate House, Weston Hills,
Spalding, Lincolnshire. PE12 6DB.
Telephone: 01406 380532 Fax:01406 380014

PROJECT TITLE

PROPOSED PAIR OF
SEMI-DETACHED HOUSES
LAND ADJ. TO No. 38 DELGATE AVE.
WESTON
SPALDING
LINCS

DRAWING

FLOOR LAYOUTS
&
ELEVATIONS

REV	DESCRIPTION	DATE	BY

DETERMINED PLAN

SCALE 1:50 1:100

DRAWN LB

DATE APRIL 2006

DRAWING No. 0606/PLOTS 1+2/01