

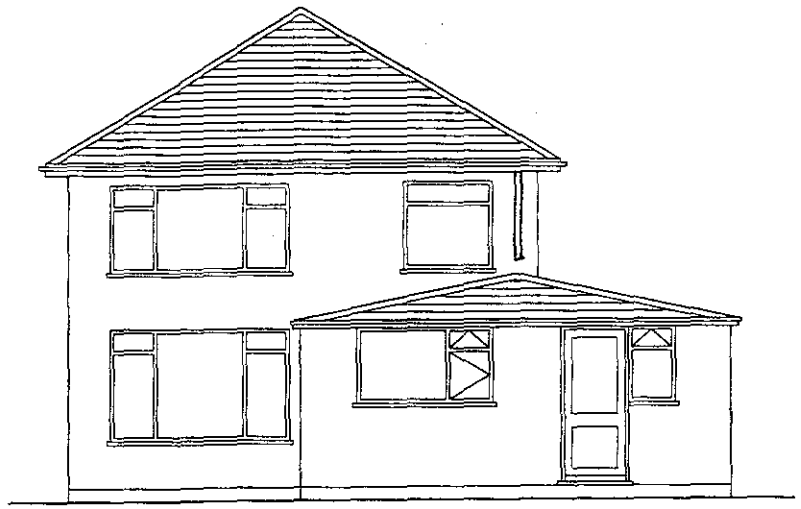



SOUTH ELEVATION

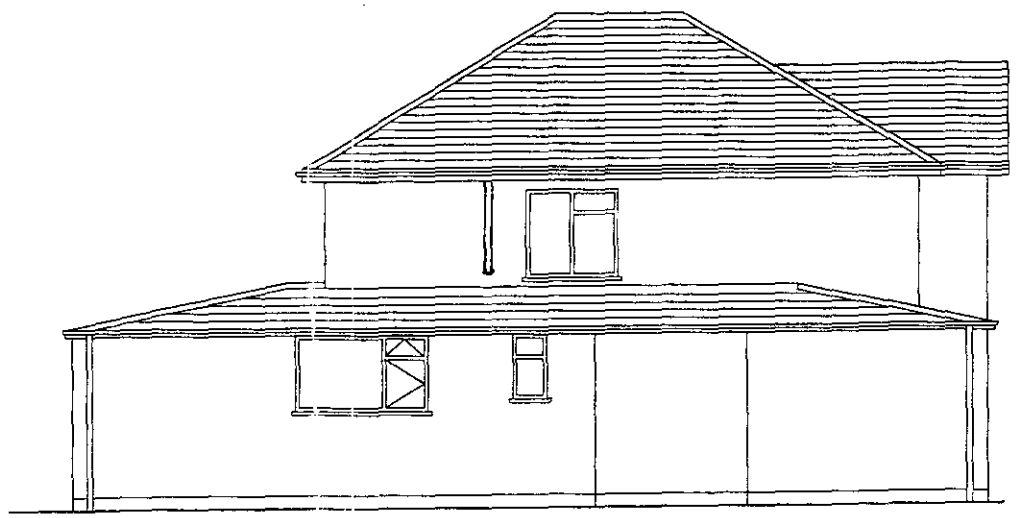


EAST ELEVATION

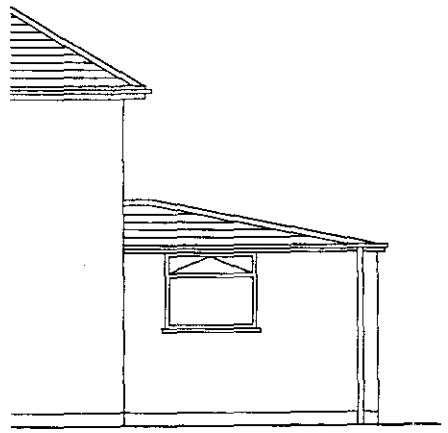

WEST ELEVATION

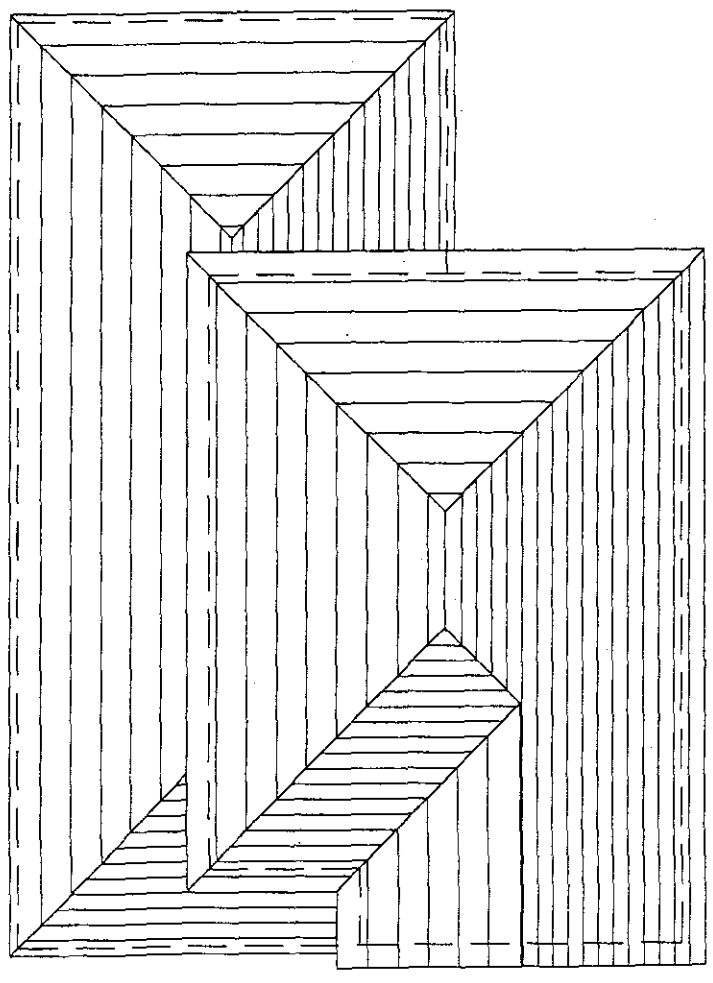


ROOF PLAN

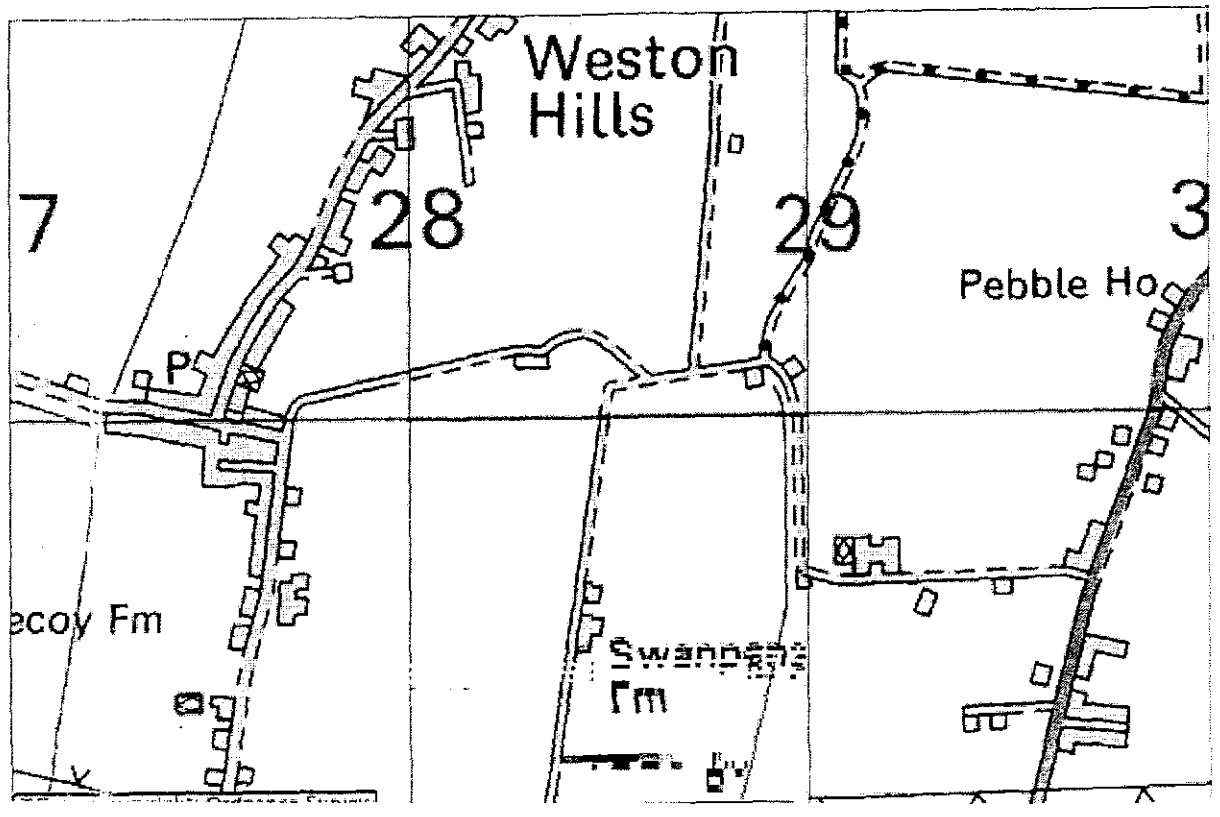

LOCATION PLAN.

SCALE – 1:100.

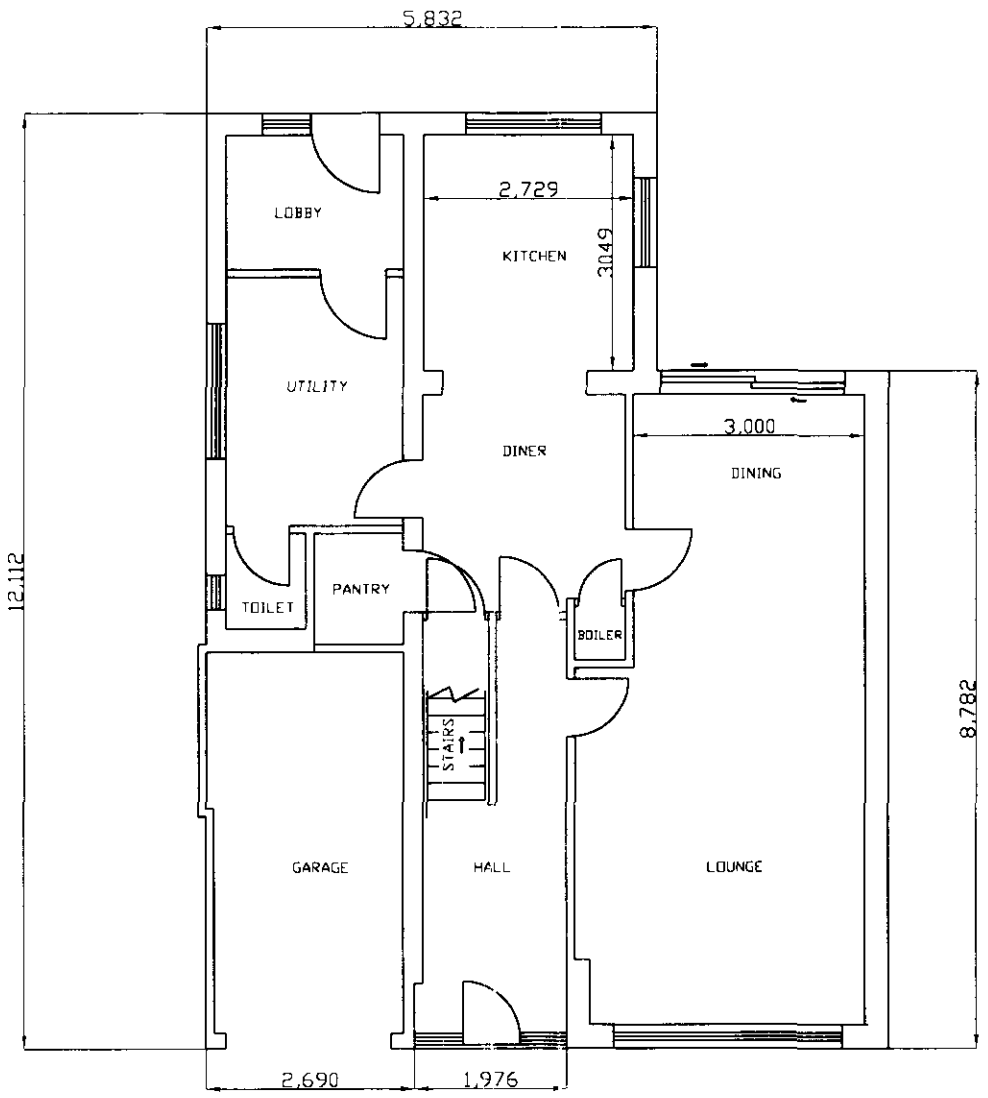

GROUND FLOOR PLAN
SCALE : 1:100

Mr. & Mrs. V.M. SMITH
' MERESIDE'
WESTGATE
WESTON HILLS
SPALDING

DATE : 30-6-03
DRAWN BY : MCB
Drg. No. MCB1

DETERMINED PLAN

S81103