
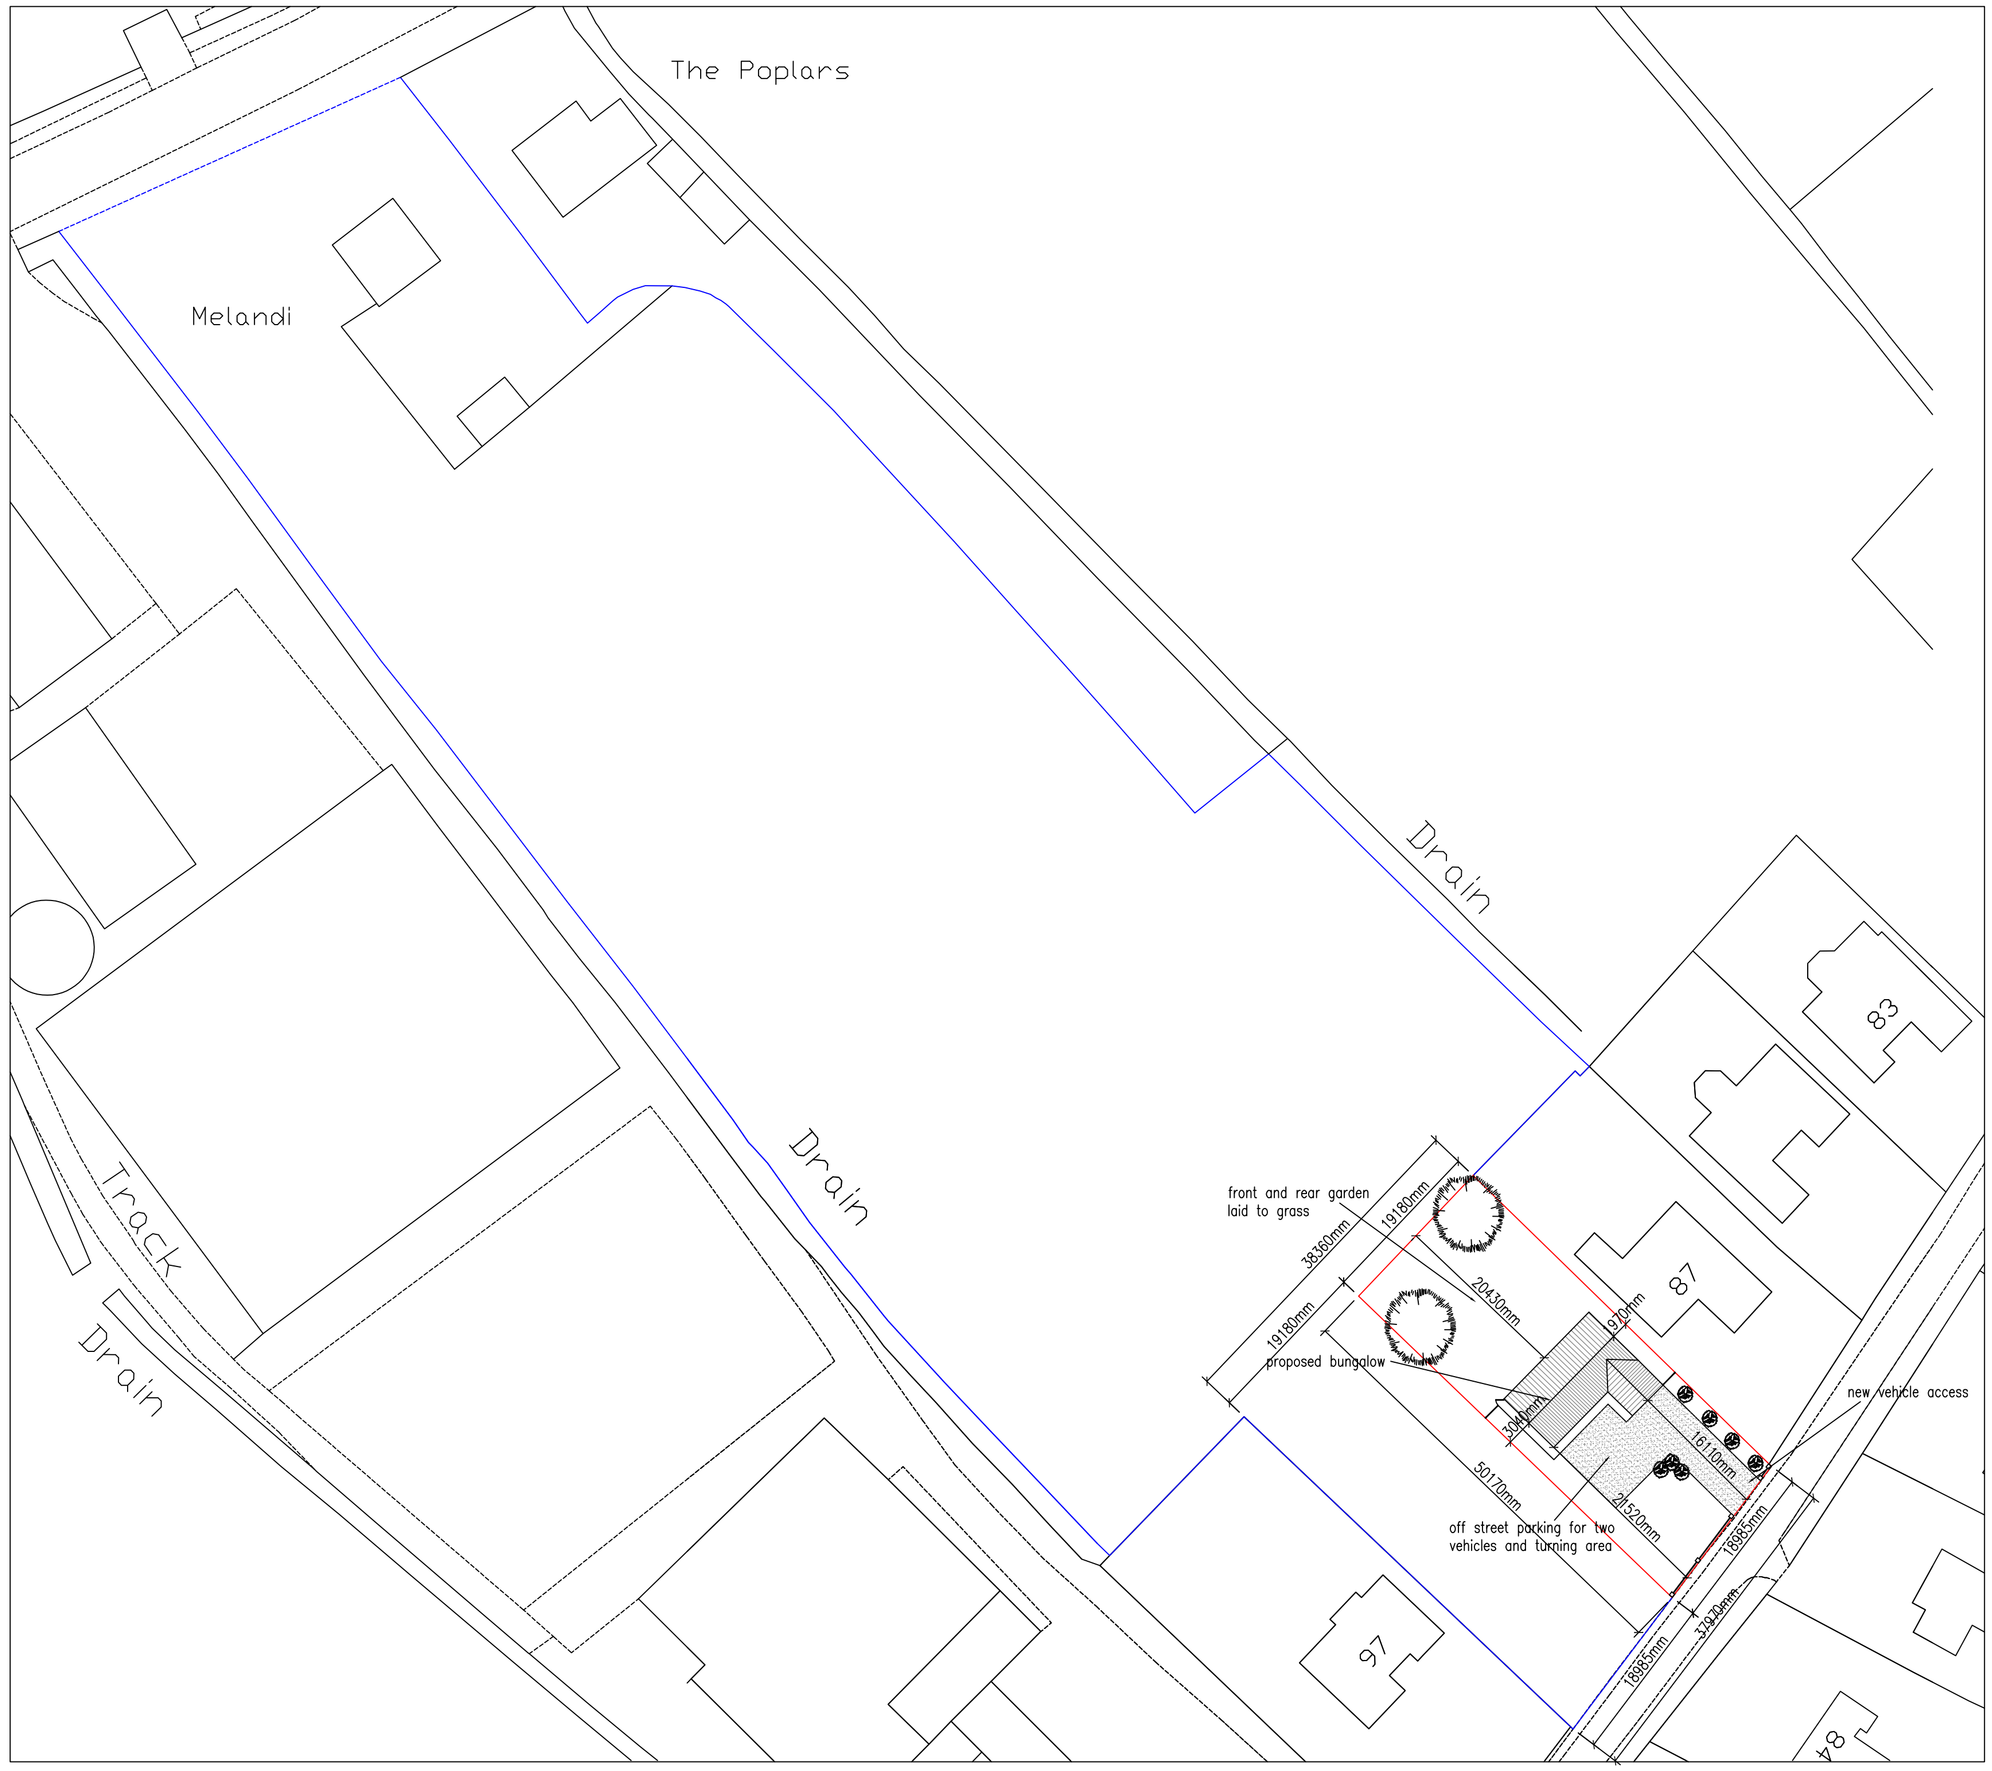


INDICATIVE SITE LAYOUT 1:500

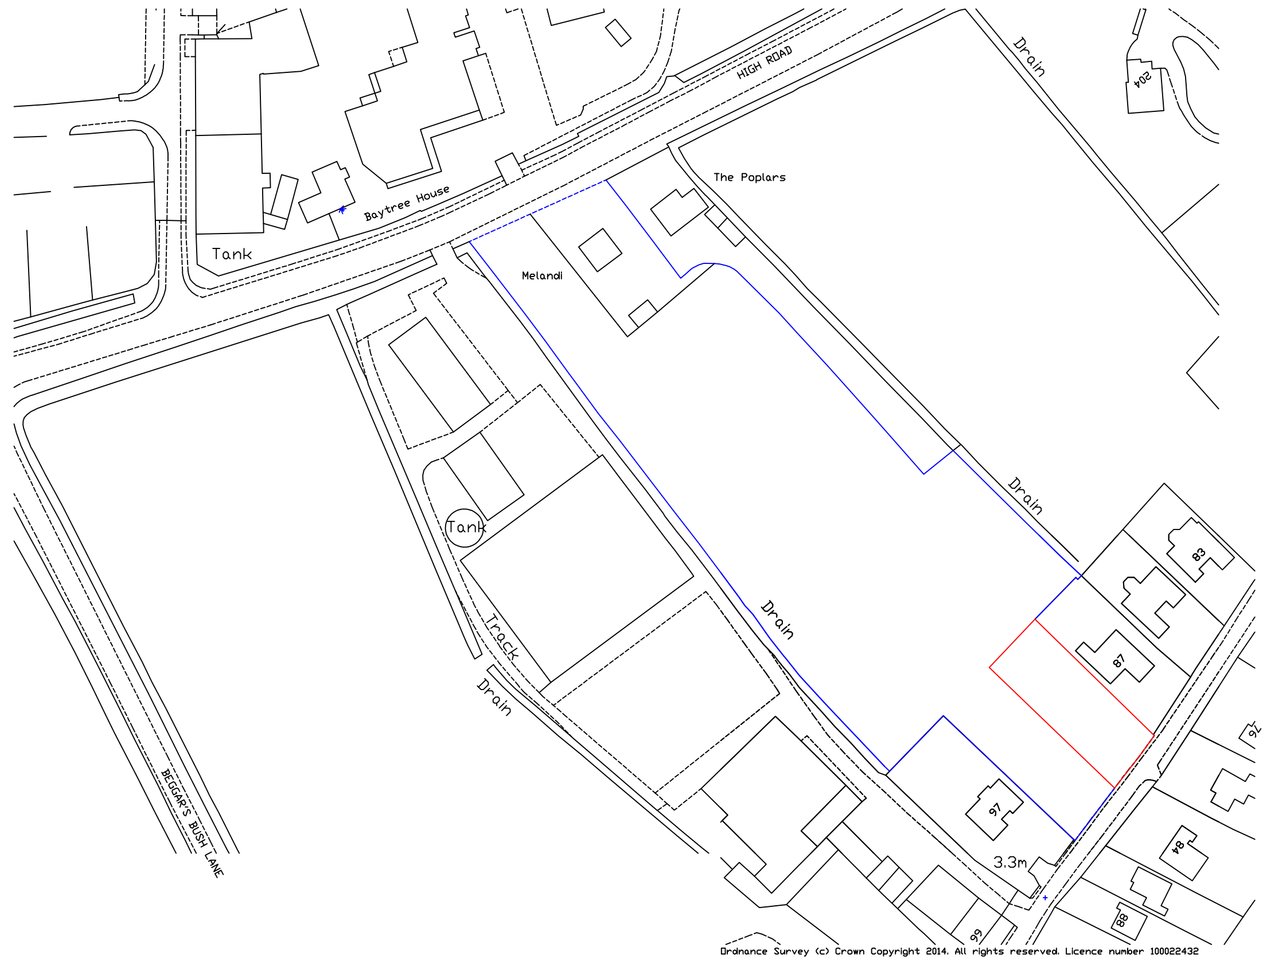

SITE PLAN 1:1250

N

Ref:	Revision:	Date:

WESTON DESIGN Ltd.
2 Austendyke Road
Weston Hills
Spalding
Lincs. PE12 6BX
Tel : 01775 724171
Fax : 01775 720445
Mobile : 0784 1718457
enquiries@wenmanbuildingdesign.co.uk

Project:
PROPOSED OUTLINE APPLICATION FOR A DETACHED DWELLING LAND ADJ; 87 BROADGATE, WESTON, SPALDING, LINCS.

Client: MR & MRS BOWERS

DRAWING:
INDICATIVE SITE LAYOUT
SITE PLAN

DRAWING N°:	DATE:
WES/1664/14/00	JULY 2014
DRAWN BY:	SCALE:
JC	1:500 1:1250

COPIES OF THESE DRAWGS. MUST NOT BE TAKEN, TRACED OR ALTERED FOR ANY PURPOSE OTHER THAN THAT FOR WHICH THEY ARE ISSUED WITHOUT WRITTEN PERMISSION OF WENMAN BUILDING DESIGN. THESE SERVICES ARE PRODUCED ONLY FOR THE PURPOSE OF OBTAINING PLANNING OR BUILDING REGULATIONS APPROVAL AND DO NOT CONTAIN A FULL SPECIFICATION FOR THE PROPOSED WORKS AND MUST NOT BE USED AS A CONTRACT DOCUMENT ALONE.
THE PROPOSED WORK WILL NOT BE SUPERVISED/INSPECTED BY WENMAN BUILDING DESIGN (unless agreed otherwise in writing by the client), THEREFORE IT IS THE CLIENT OR THEIR APPOINTED BUILDER/CONTRACTOR'S RESPONSIBILITY TO CONTROL WORKMANSHIP/MATERIALS & SPECIFICATION AND ANY VARIATIONS TO THE CONTRACT. IT IS NEITHER PRACTICAL OR REASONABLE TO SHOW ALL RELEVANT MATTERS ON THE DRAWINGS, THE FACT THAT MATTERS ARE NOT MENTIONED DOES NOT ALLEVIATE THE BUILDER/CONTRACTOR FROM RESPONSIBILITY OF NON-COMPLIANCE IN CARRYING OUT THE WORK. ALL WORKS AND MATERIALS TO BE FITTED AND INSTALLED TO THE MANUFACTURERS RESTRICTIONS AND CURRENT BRITISH STANDARDS. THESE DRAWINGS SHOULD BE READ IN CONJUNCTION WITH ANY STRUCTURAL ENGINEERS DRAWINGS AND ANY OTHER SPECIALISTS DRAWINGS OR DOCUMENTS. THE BUILDING REGULATIONS AND CURRENT BRITISH STANDARDS CODES OF PRACTICE SHALL BE DEEMED TO FORM PART OF THESE DRAWINGS. DRAWINGS ARE NOT TO BE SCALED FOR CONSTRUCTION/SIGNING PURPOSES. ALL DIMENSIONS FOR SITING OUT OF THE WORKS AS SHOWN ON THE DRAWING TO BE CHECKED BY THE BUILDER/CONTRACTOR PRIOR TO THE COMMENCEMENT OF WORK AND ANY DISCREPANCIES REPORTED IMMEDIATELY. WHERE APPLICABLE, DIMENSIONS SHOWN ARE EITHER THE OUTSIDE/INSIDE OF bnk OR brickwork AND NOT FINISHED PLASTER. IT IS RECOMMENDED THAT A SITE SOIL SURVEY IS UNDERTAKEN PRIOR TO COMMENCEMENT OF WORKS. THE ACTUAL POSITIONING OF EXISTING SERVICES PIPES, ELECTRICAL CABLES etc. ARE NOT GENERALLY SHOWN. THE ACTUAL POSITIONING OF APPARATUS MUST BE ESTABLISHED BY THE BUILDER/CONTRACTOR PRIOR TO COMMENCEMENT OF WORK AND REPOSITIONED TO SUIT THE INDIVIDUAL SERVICE SUPPLIERS INSTALLATION RECOMMENDATIONS.

HEALTH & SAFETY
The client is to ensure that the appointed contractor is familiar with and complies with Health & Safety for Building Sites and Work Places.