
Do not scale directly from this drawing. All discrepancies are to be brought to the attention of the Practice.
The copyright to this drawing is owned by Trevor A Clay RIBA Ltd.




EXISTING ELEVATIONS

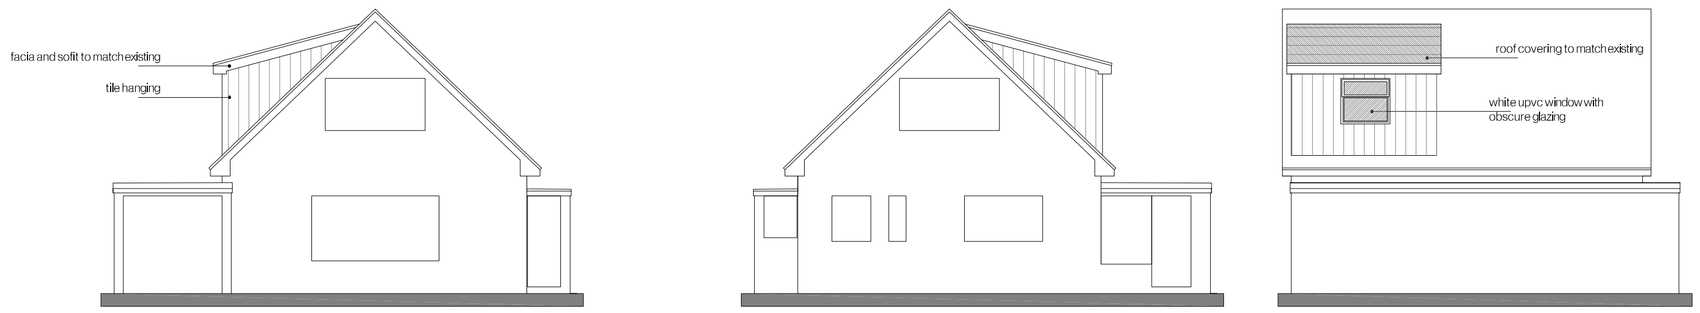


PROPOSED ELEVATIONS




EXISTING FIRST FLOOR PLAN

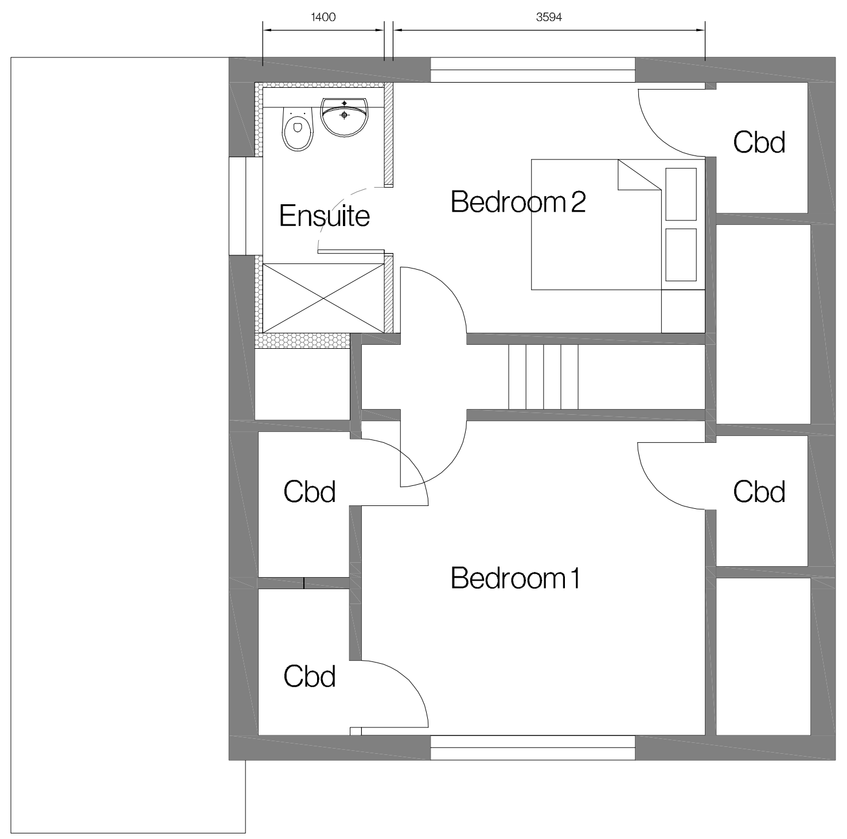

PROPOSED FIRST FLOOR PLAN

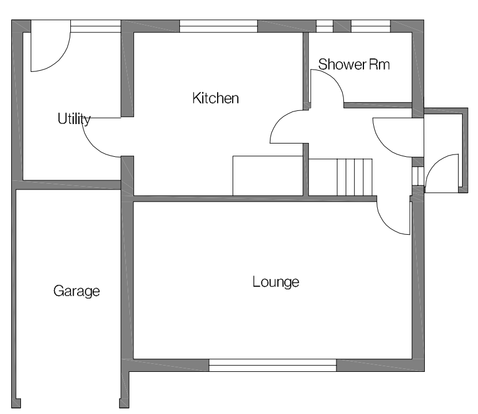


EXISTING GROUND FLOOR PLAN

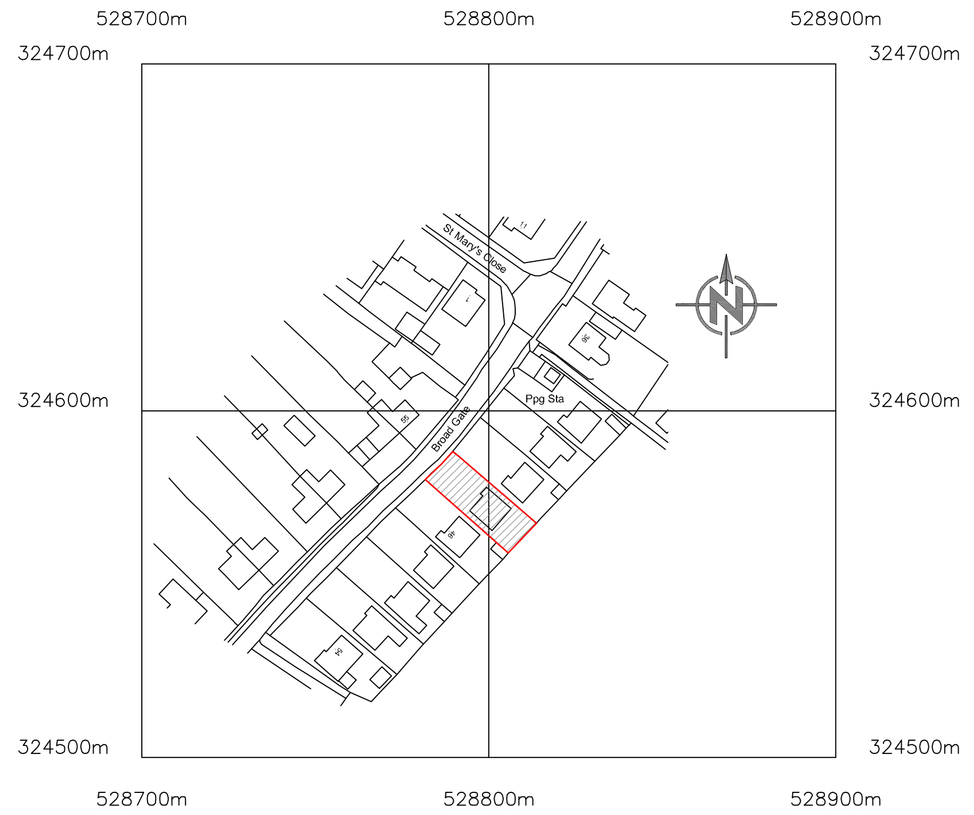

?Crown Copyright and database rights 2026 OS Licence no. AC0000849896

LOCATION PLAN

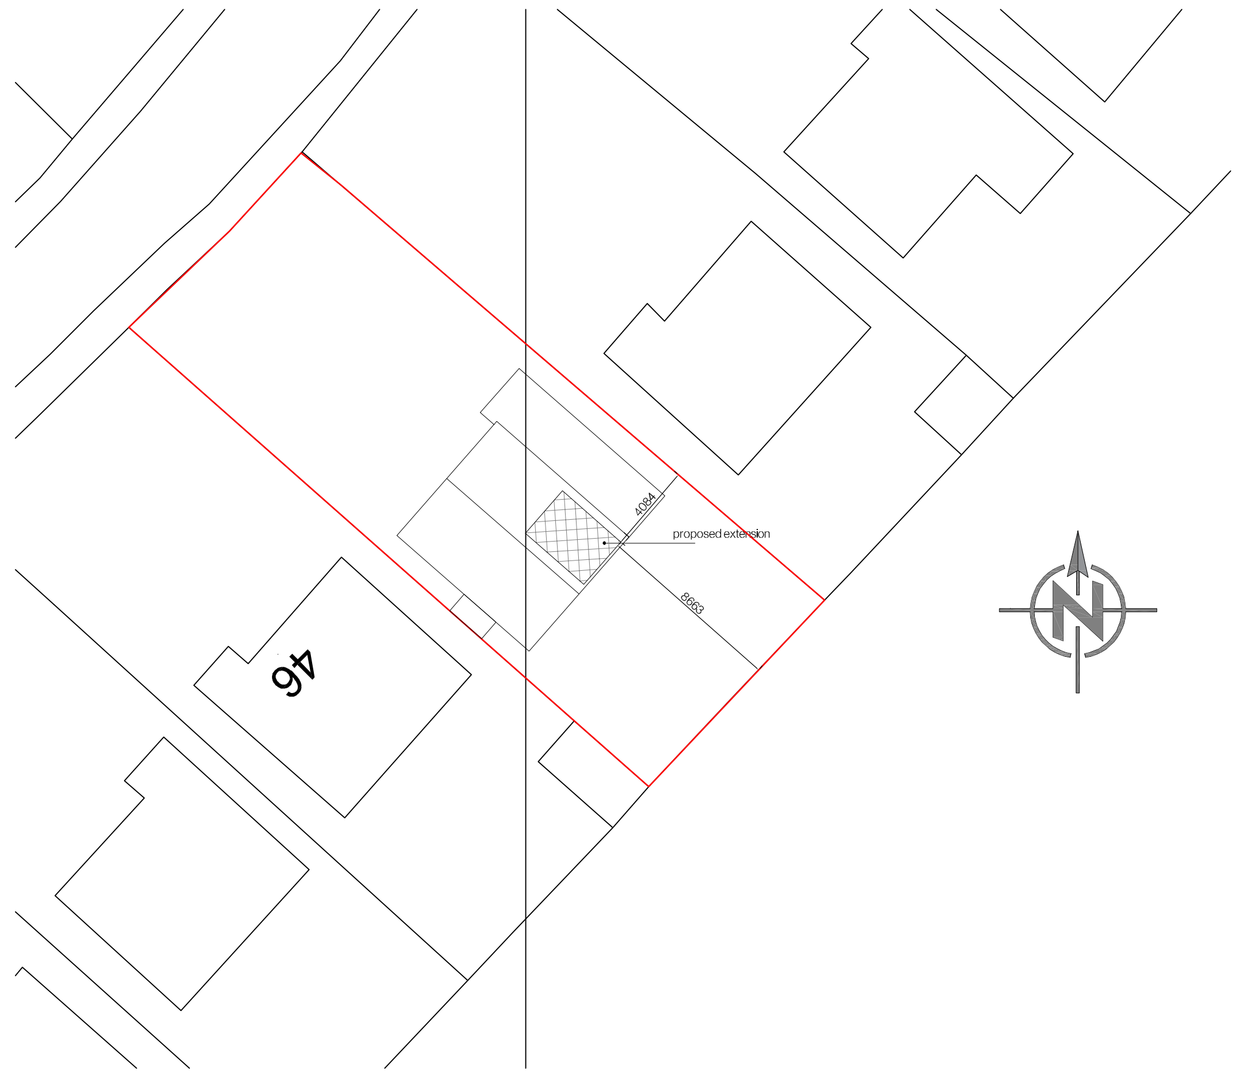

PROPOSED BLOCK PLAN

Revision	Date	Drawn	Description
Client	Mr & Mrs Reimann		
Project	Extension and alteration to 44 Broad Gate Weston PE12 6HY		
Drawing	Lawful Development Application		

Scale 1:50, 1:100,1:200 1:1250 @A1 | Drawn AWM | Checked TAC | Date 06/07/2026 | Drawing No. 26/709/PA/002

Trevor A Clay FRIBA Ltd,14 Old Fendike Road,Weston Hills,Spalding,Lincs.PE126DD
01406 380027 | 07778 597975 | alasdair@tacarchitects.co.uk | www.tacarchitects.co.uk