

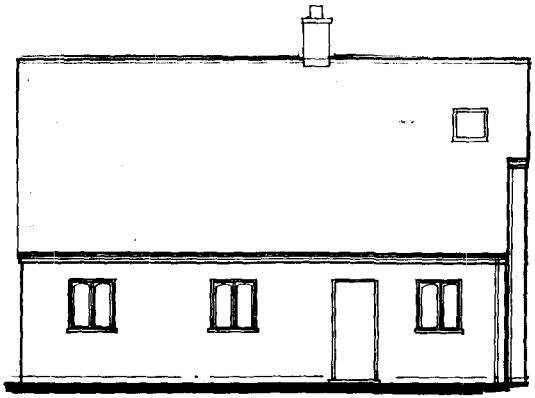


FRONT ELEVATION.

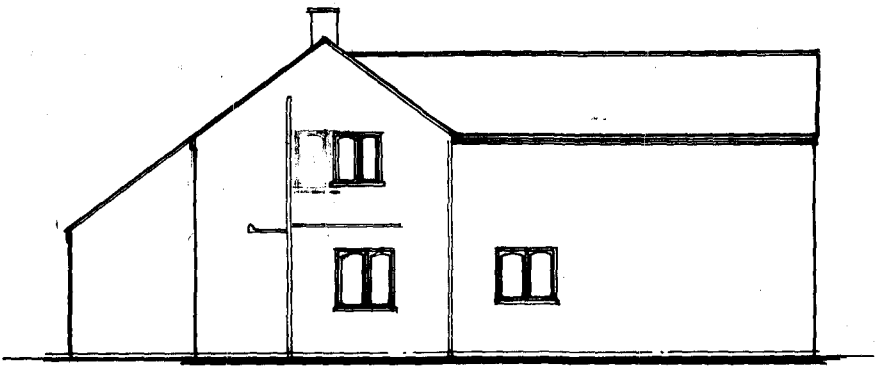

SIDE ELEVATION.

EXISTING ELEVATIO
Shephards Farm,
Stonegate,
Wykeham,
Spalding
Mr & Mrs C R Whitwo

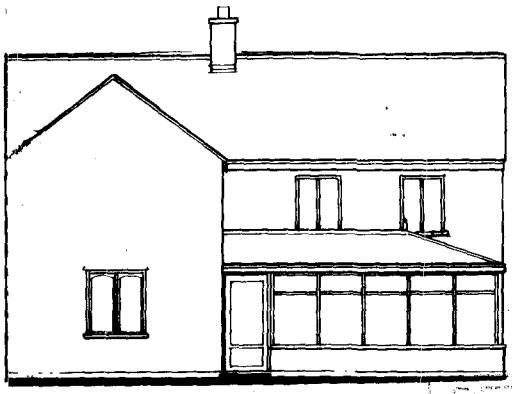


REAR ELEVATION.

SOUTH HOLLAND D.C.
HOUSING & PLANNING
27 JAN 2012
DET
DETERMINED
PLAN




SIDE ELEVATION.

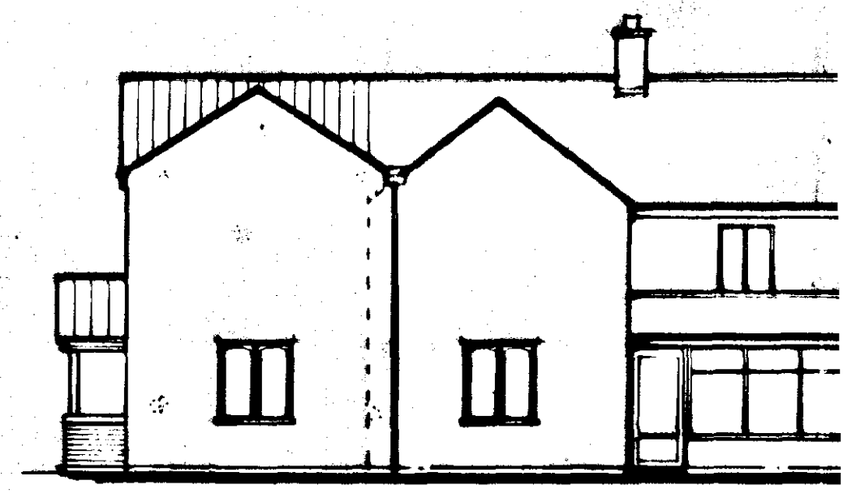

REAR ELEVATION.

DRAFT ISSUE.

Kitchen

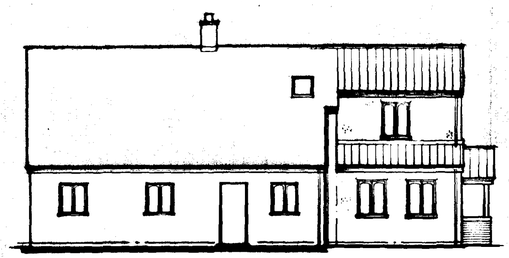

FRONT ELEVATION.




SIDE ELEVATION.




REAR ELEVATION.

DRAFT ISSUE.

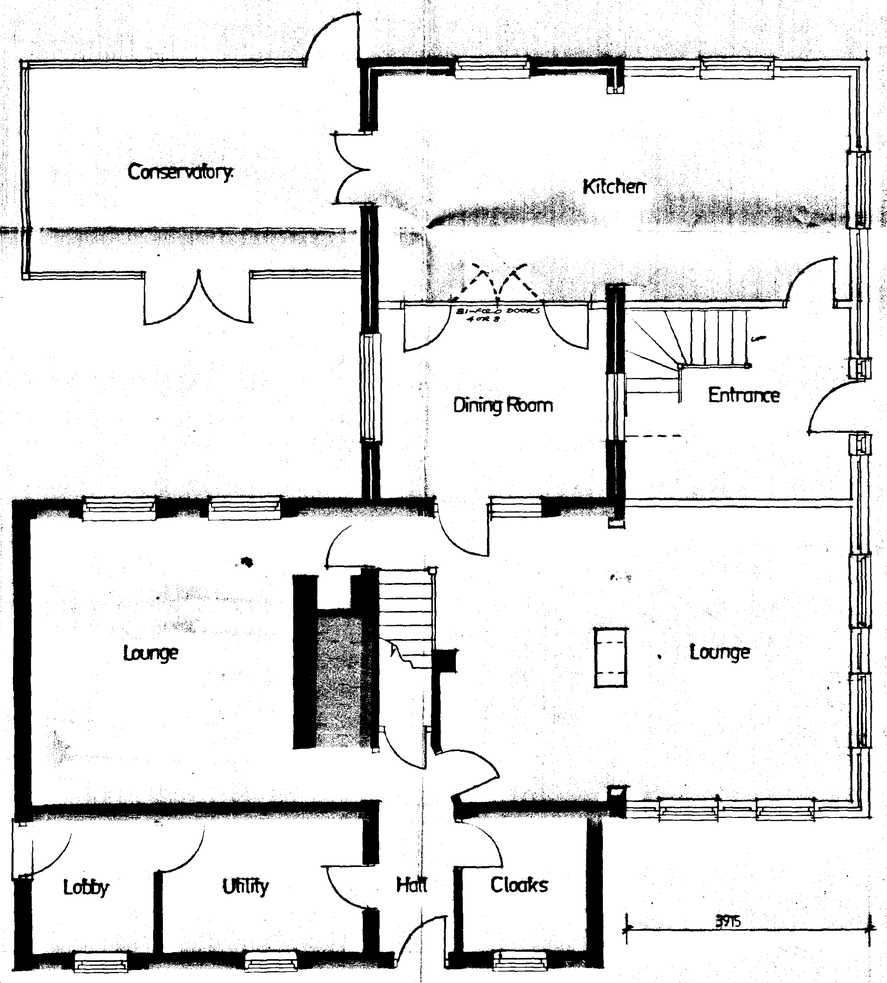

PROPOSED GROUND FLOOR PLAN.

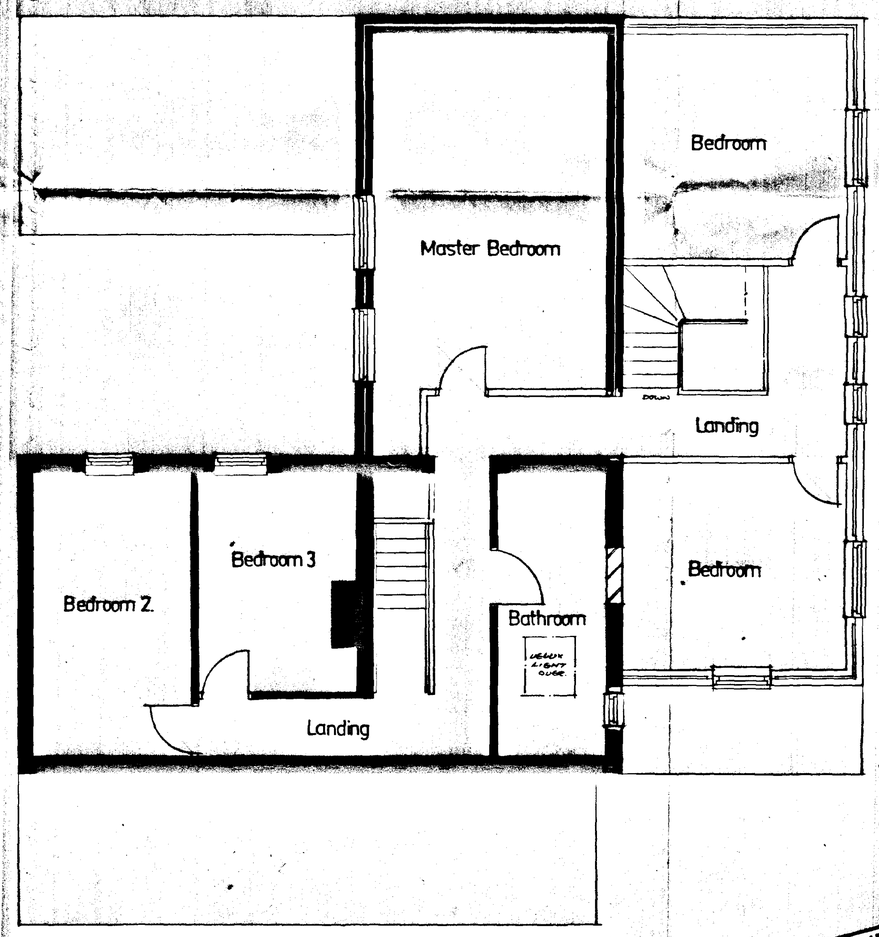

PROPOSED FIRST FLOOR PLAN.

DETERMINED PLAN

SOUTH HOLLAND DC
HOUSING & PLANNING
19 MAY 2000
Ref: 0636/00

PLANNING ISSUE

Architectural Design Services
S. J. Thrower
3 Newgate Road
Tydd St. Giles
Wisbech
Cambridgeshire
PE13 5LH
Telephone
01945 870022


Proposed Two Storey Extension and Alterations at Shepherds Farm, Stonegate, Wykeham, Spalding.

For. Mr & Mrs. C.R.Whitworth.


Floor Plans and Proposed Elevations.

Scale.	Date.	Drawn.	Chkd.
1-50, 1-100.	Jan 99	S.J.T.	—

Drng no. SH/58700.

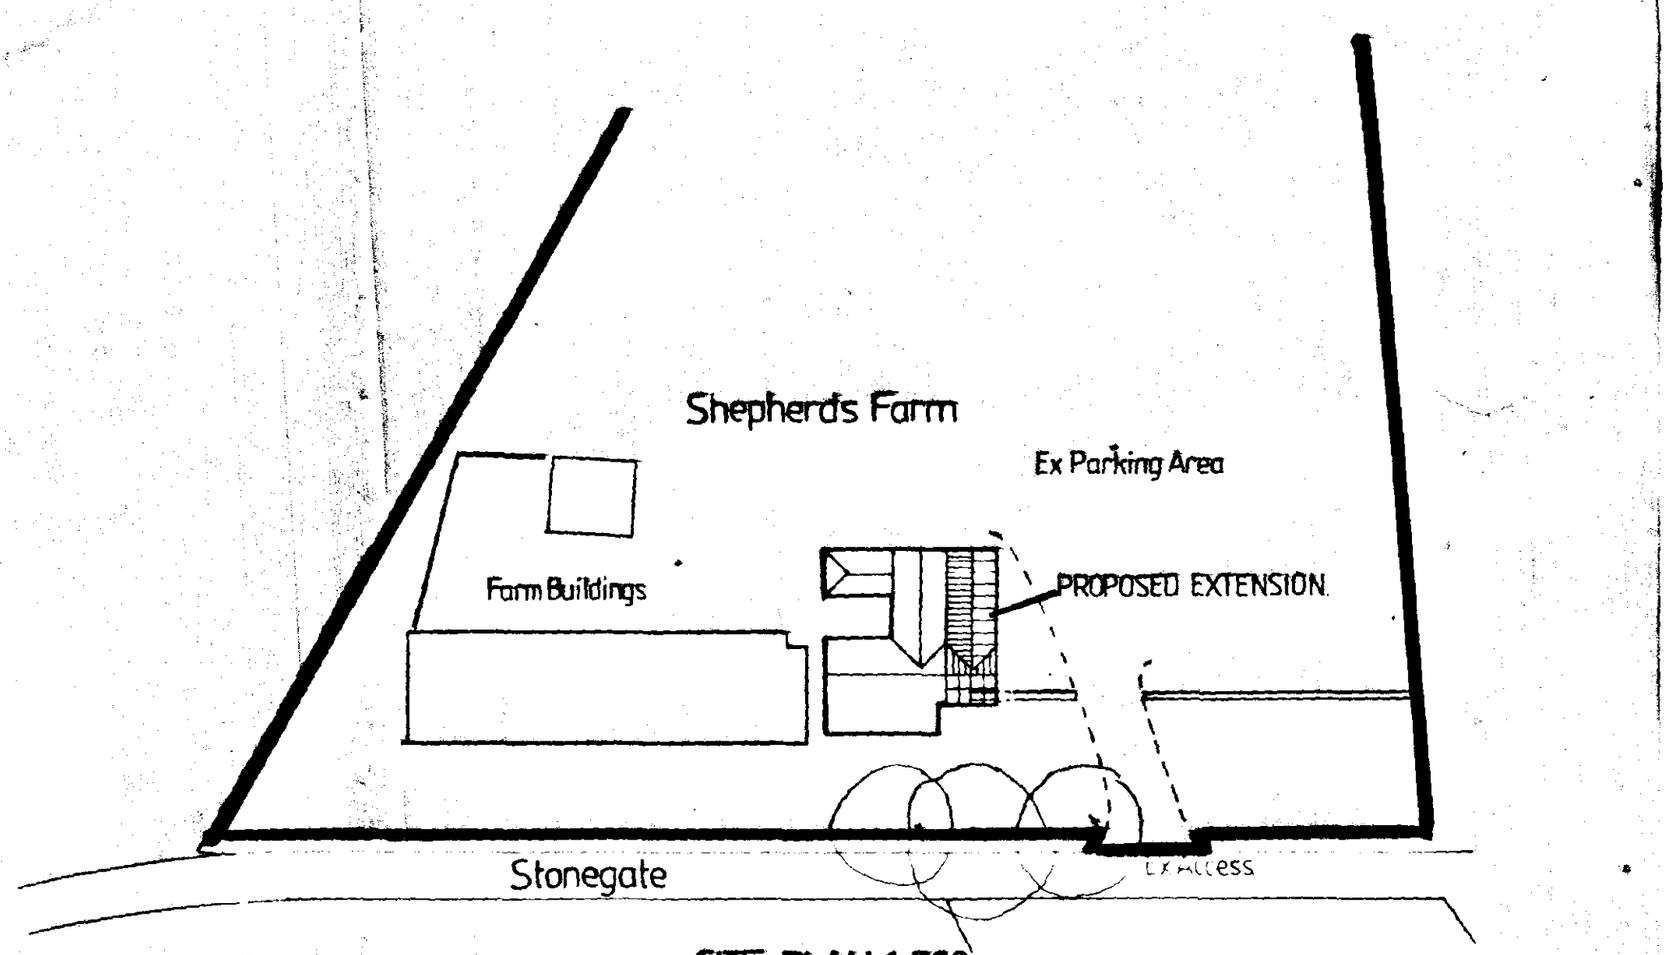

SITE PLAN 1-500.

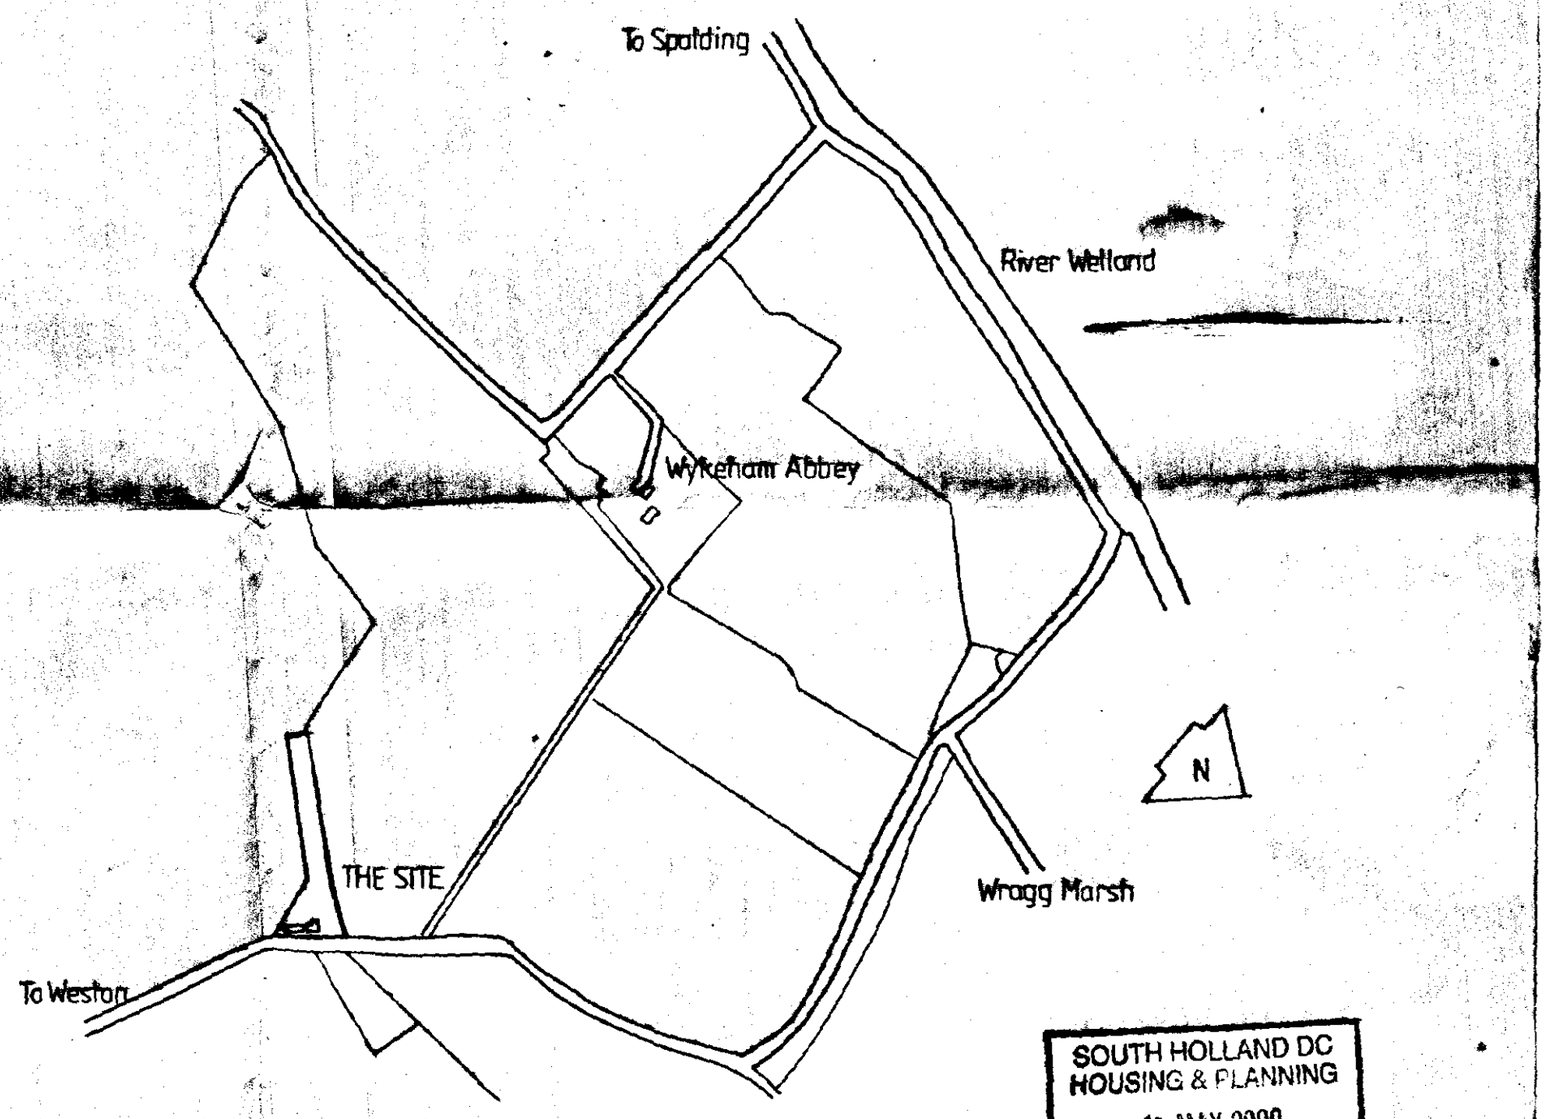

LOCATION PLAN.

SOUTH HOLLAND DC
HOUSING & PLANNING
18 MAY 2000
Ref: 0636/8

DETERMINED PLAN

Architectural Design Services
S. J. Thrower
3 Newgate Road
Tydd St. Giles
Wisbech
Cambridgeshire
PE13 5LH
Telephone
01945 870022

Proposed Two Storey Extension and Alterations at Shepherds Farm, Stonegate, Wykeham, Spalding.

For. Mr. & Mrs. C.R.Whitworth.

Site & Location Plans.

Scale	Date	Drawn	Chkd
1-500	May 00	S.J.T.	—

Drng no. SH/59500.