

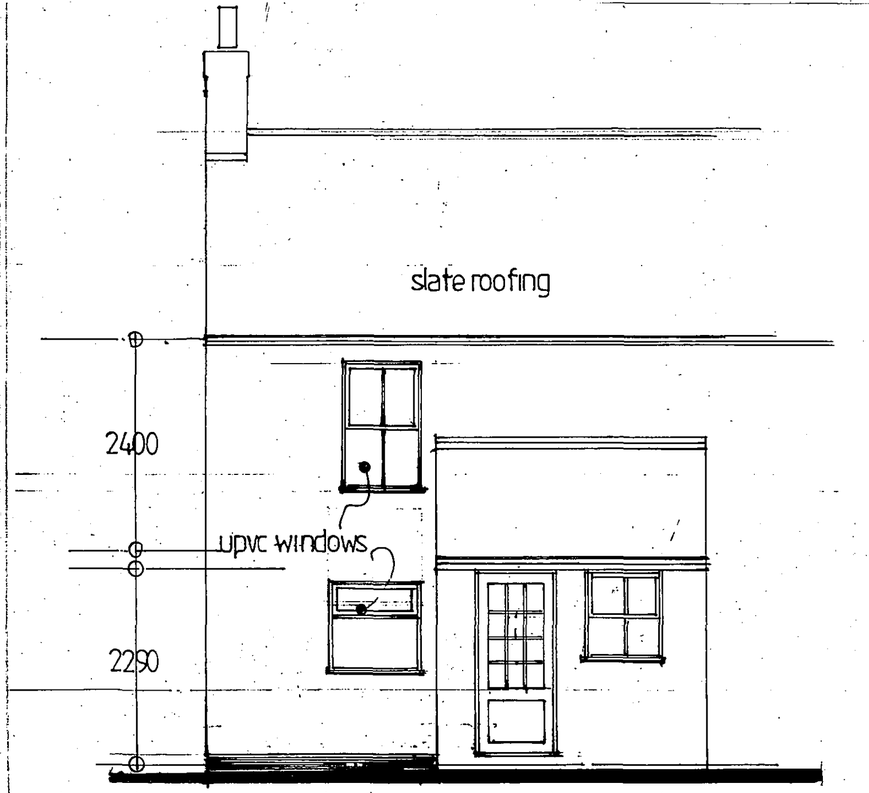



REAR

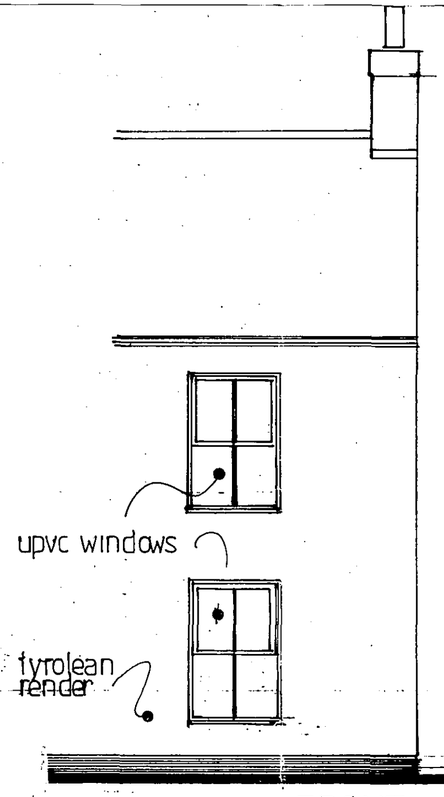


FRONT

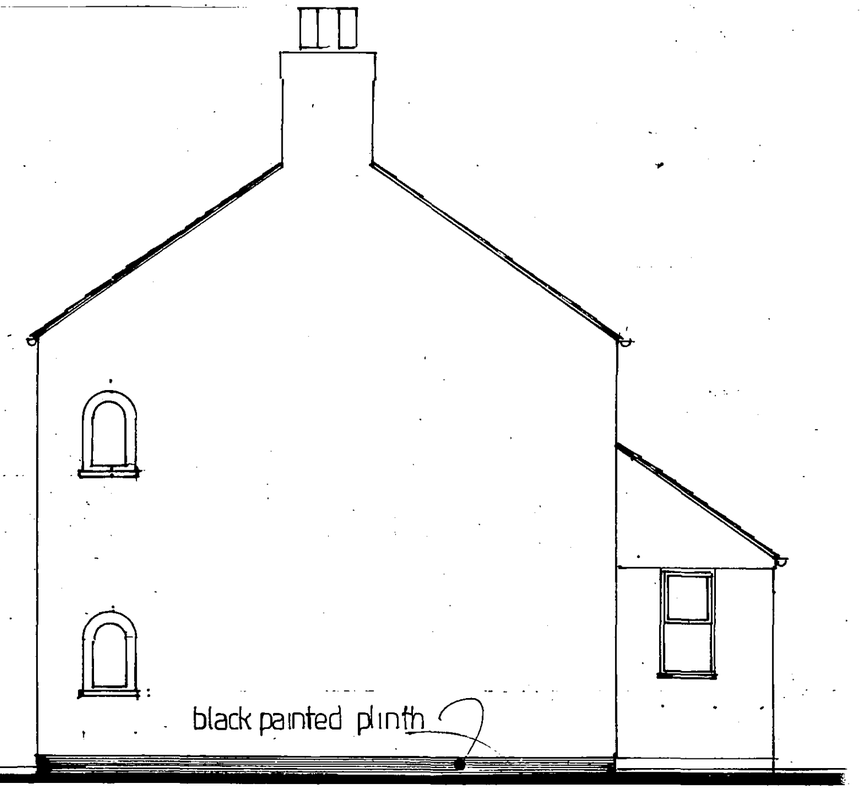

SIDE

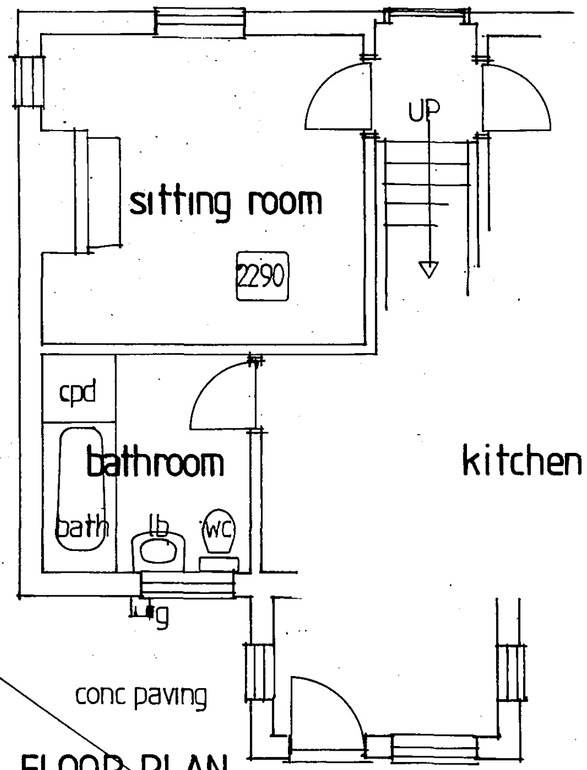

GROUND FLOOR PLAN

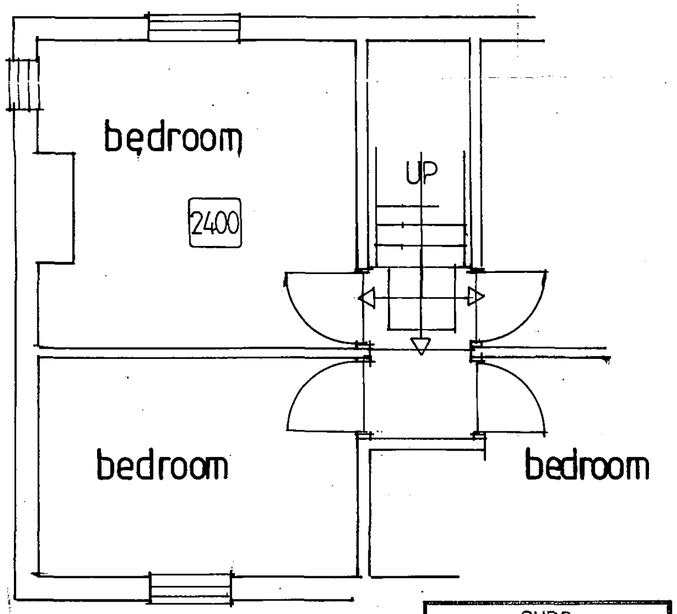

FIRST FLOOR PLAN

SHDC
PLANNING & DEVELOPMENT
1 0 MAY 2006
Ref. 0640/06

REVISIONS

CB DESIGN GROUP
ARCHITECTURAL & PLANNING SERVICES

CLIENT	MR J. BELLAMY
PROJECT	PROPOSED EXTENSION TO CAVELL HOUSE WESTON
DRAWING	survey
DATE MAY 06	DRAWING NO 1081.06 1
SCALE 1:50	

NFU Buildings, Camelgate,
Spalding, Lincolnshire PE12 6ET.
Tel: 01775 722241
Fax: 01775 769986
Email: enquiries@cblnewhomes.co.uk
Web: www.cblnewhomes.co.uk

SURVEY

DETERMINED PLAN