

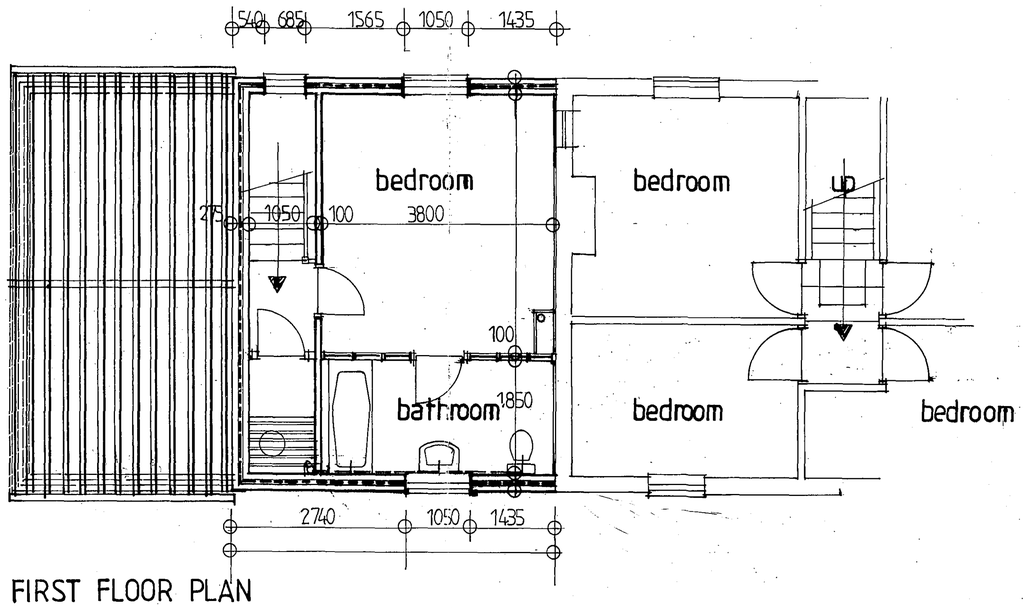


FIRST FLOOR PLAN

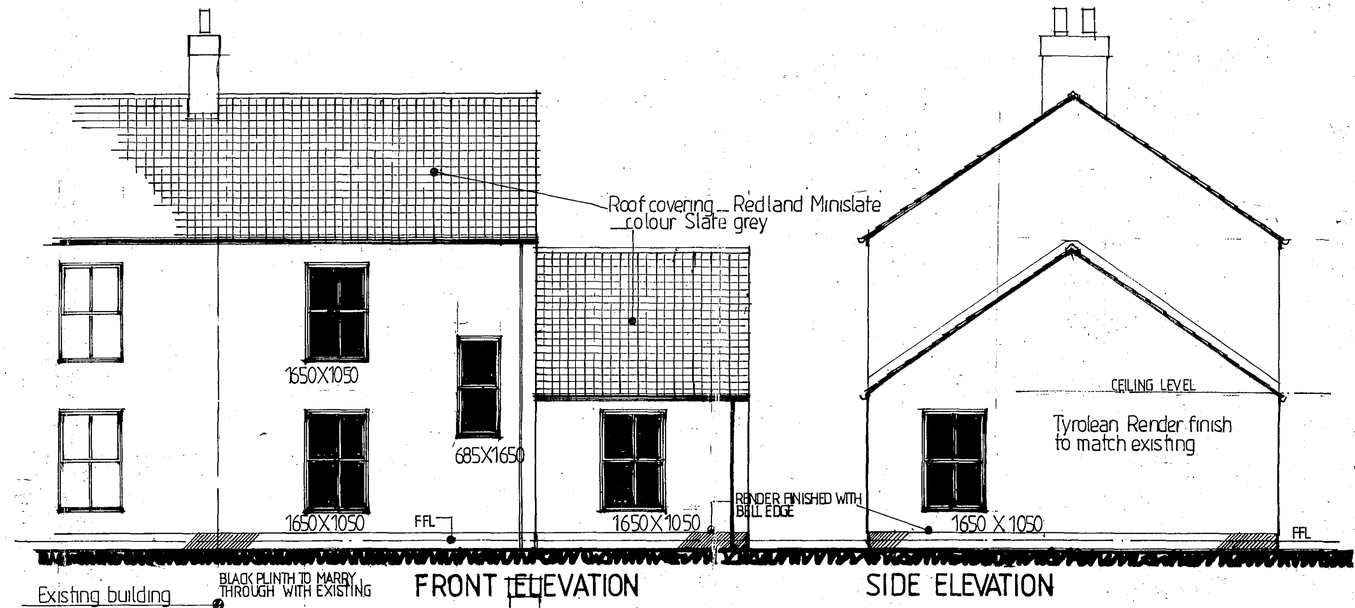

FRONT ELEVATION


SIDE ELEVATION

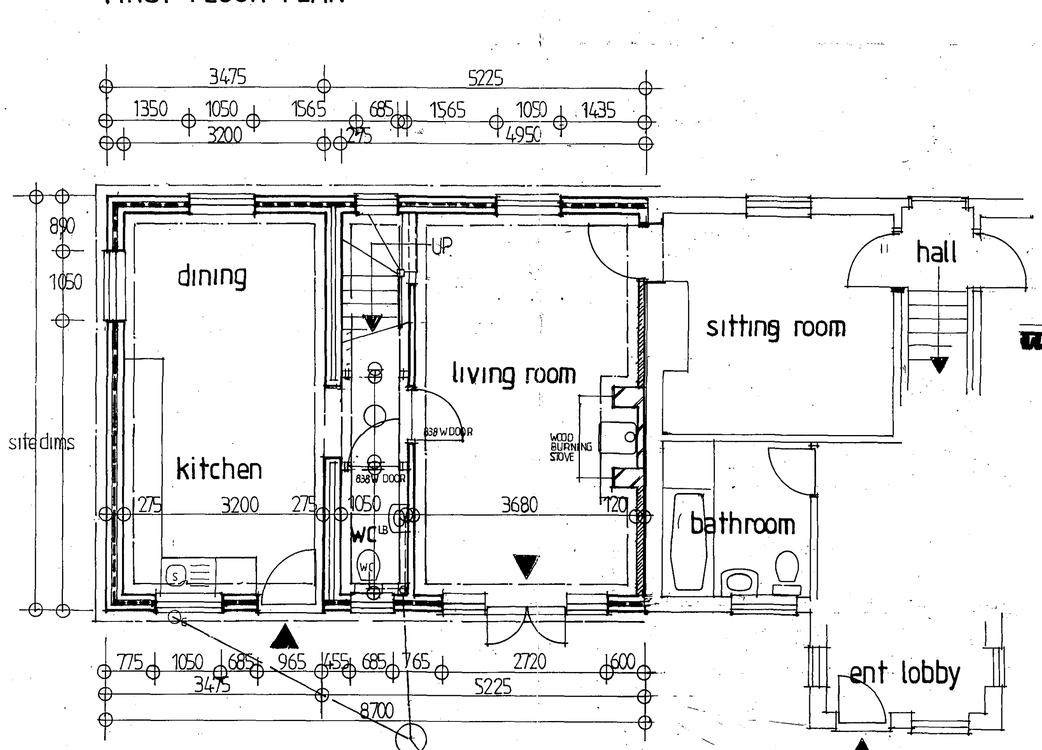


GROUND FLOOR PLAN



REAR ELEVATION

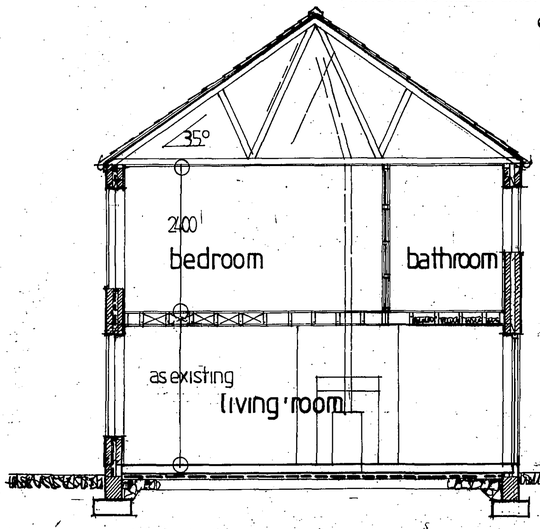

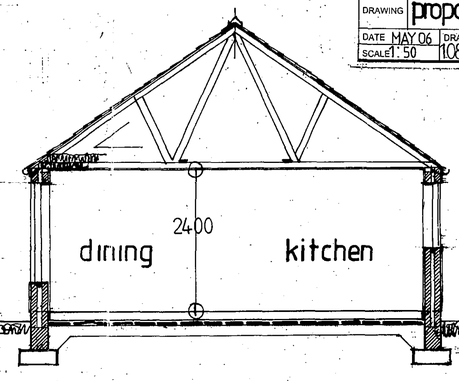

REVISIONS

CB DESIGN GROUP
ARCHITECTURAL & PLANNING SERVICES

CLIENT: MR J. BELLAMY

PROJECT: PROPOSED EXTENSION TO CAVELL HOUSE WESTON

DRAWING: proposals

DATE: MAY 06 DRAWING NO: 1081.06 · 2

SCALE: 1:50

NFU Buildings, Camelgate, Spalding, Lincolnshire PE12 6ET.
Tel: 01775 722241
Fax: 01775 769986
Email: enquiries@cblnewhomes.co.uk
Web: www.cblnewhomes.co.uk

SHDC PLANNING & DEVELOPMENT
10 MAY 2006
Ref. 0640/06

SUPERSEDED