

NOTES: All measurements are in mm unless otherwise specified


Ground Floor Plan
SCALE 1:50

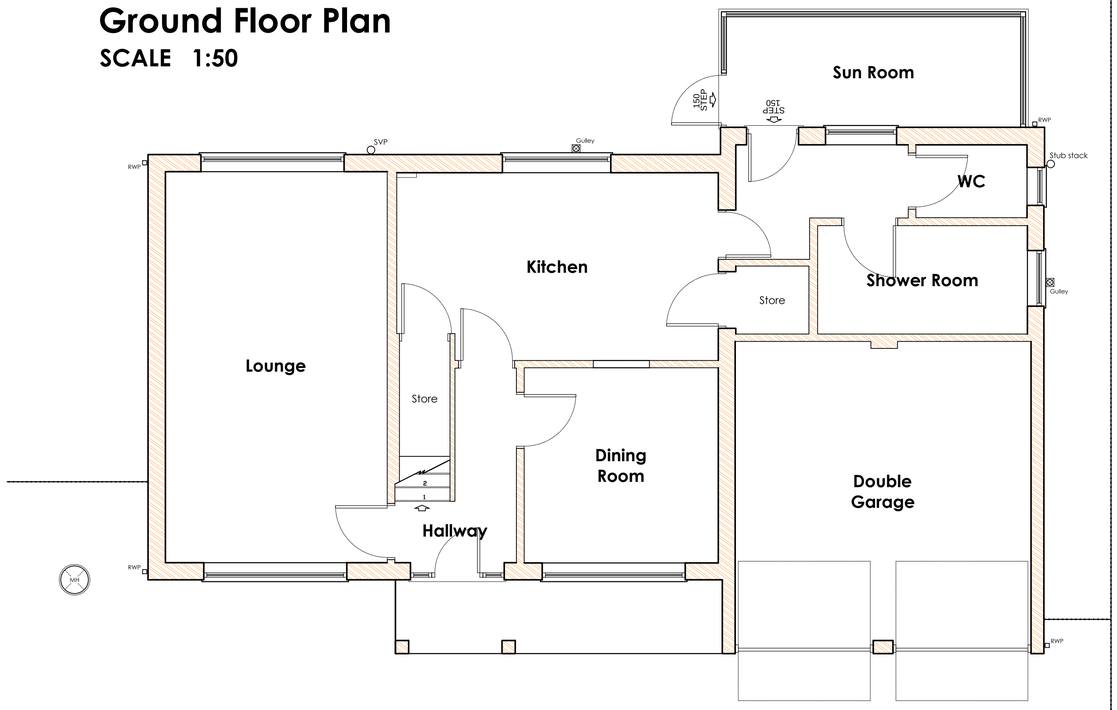

First Floor Plan
SCALE 1:50

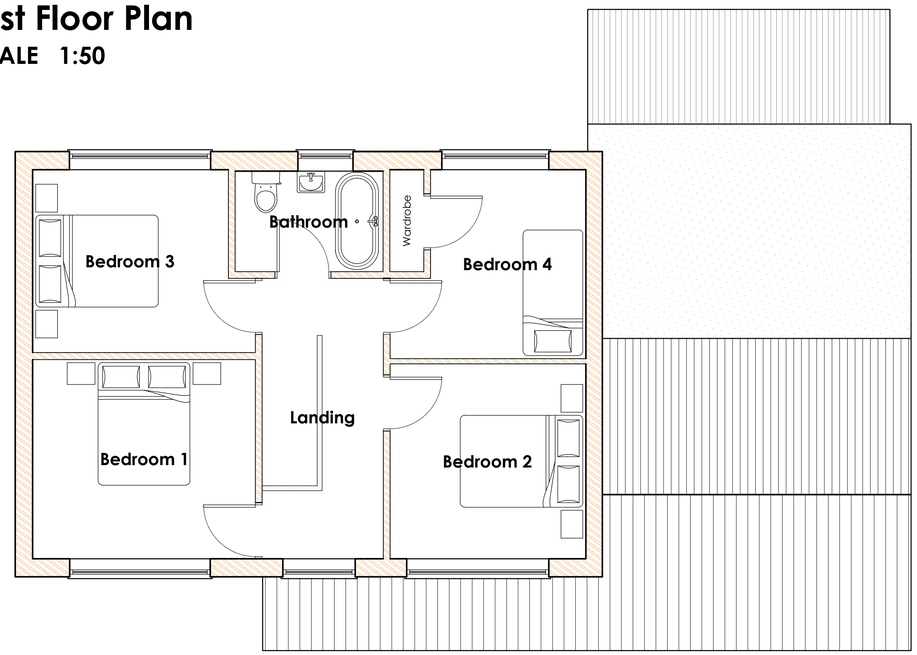


Existing Block Plan
SCALE 1:500

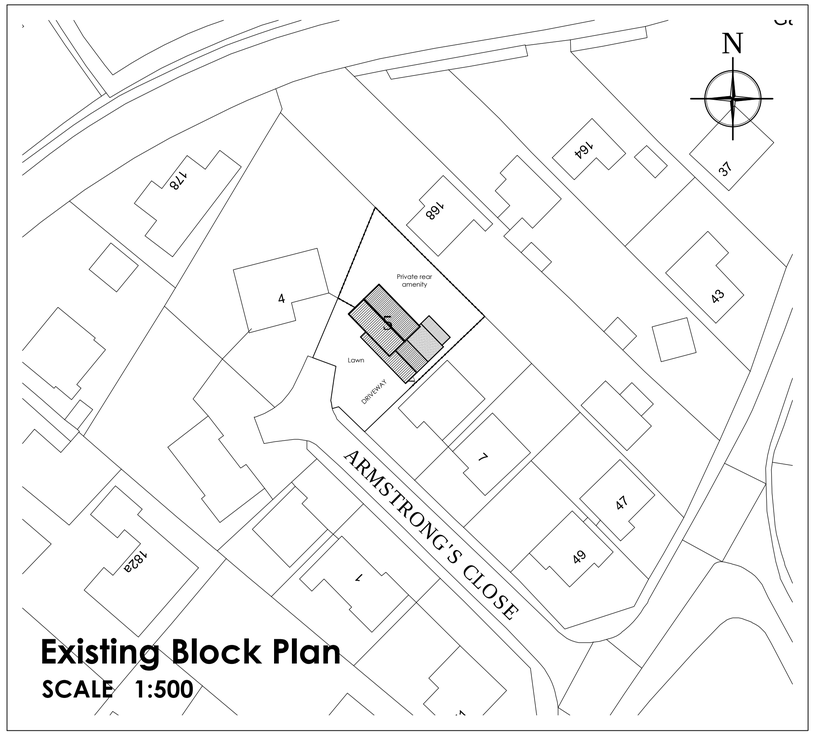

Existing Elevations
SCALE 1:100




Front / South West

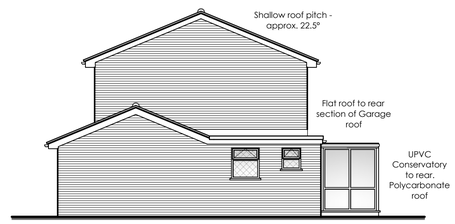

Side / South East



Rear / North East

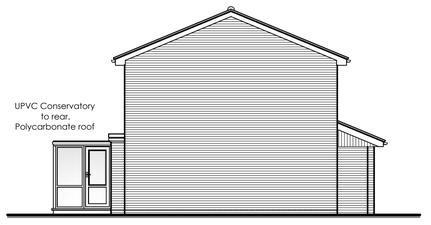

Side / North West

AF Architecture
65 Robin Hoods Walk, Boston,
Lincolnshire PE21 9EX
Tel: 07985635436
E-mail: A_Fox1982@hotmail.com

ARCHITECTURE

EXISTING PROJECT INFORMATION

APPLICANT NAME: Mr. Grundy & Ms. Manson

DATE: June 2015

PROPOSAL:
PROPOSED EXTENSIONS & ALTERATIONS TO EXISTING DWELLING

SITE ADDRESS:
5 Armstrong's Close, Weston, Spalding, Lincolnshire PE12 6JG

DRAWING TITLE:
Existing Block & Floor Plans and Elevations

DRAWING NO:	SCALE:	REVISION:	
15/126/Ex - 01	As shown	.	A1