
NOTES: All measurements are in mm unless otherwise specified

Ground Floor Plan
SCALE 1:50

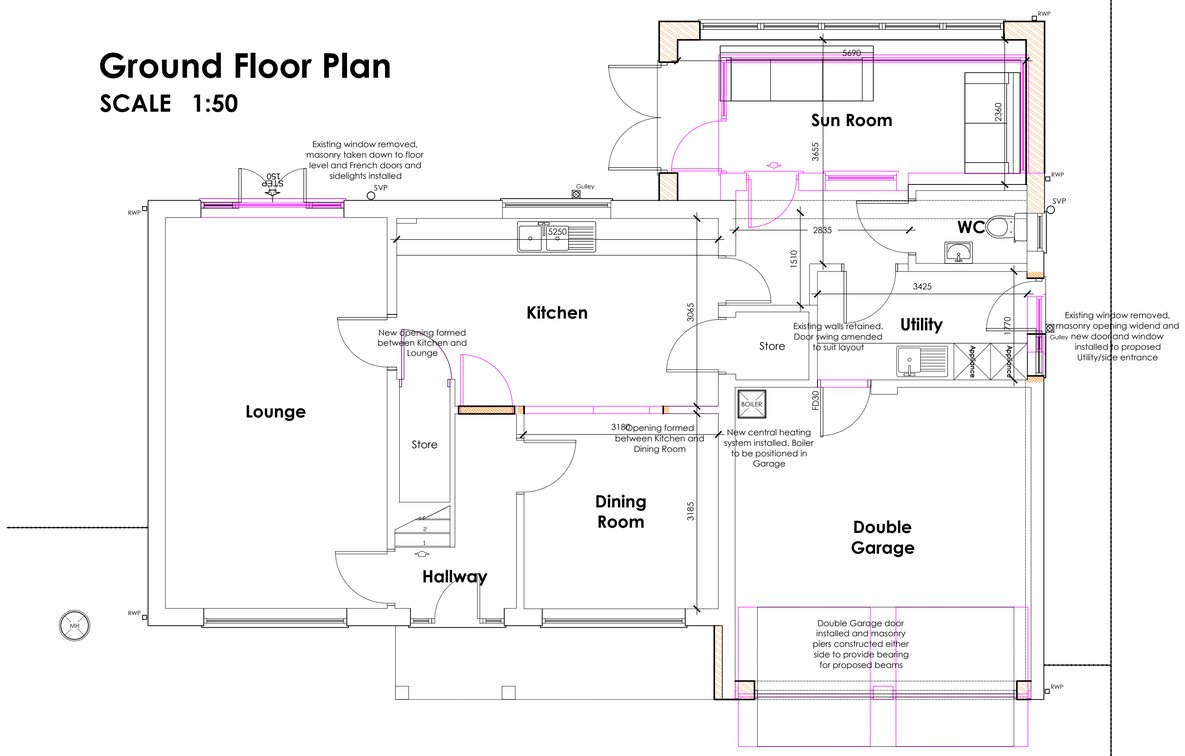



KEY

WALLS, WINDOWS, DOORS ETC. TO BE DEMOLISHED


NEW MASONRY WALLS HATCHED IN ORANGE

First Floor Plan
SCALE 1:50

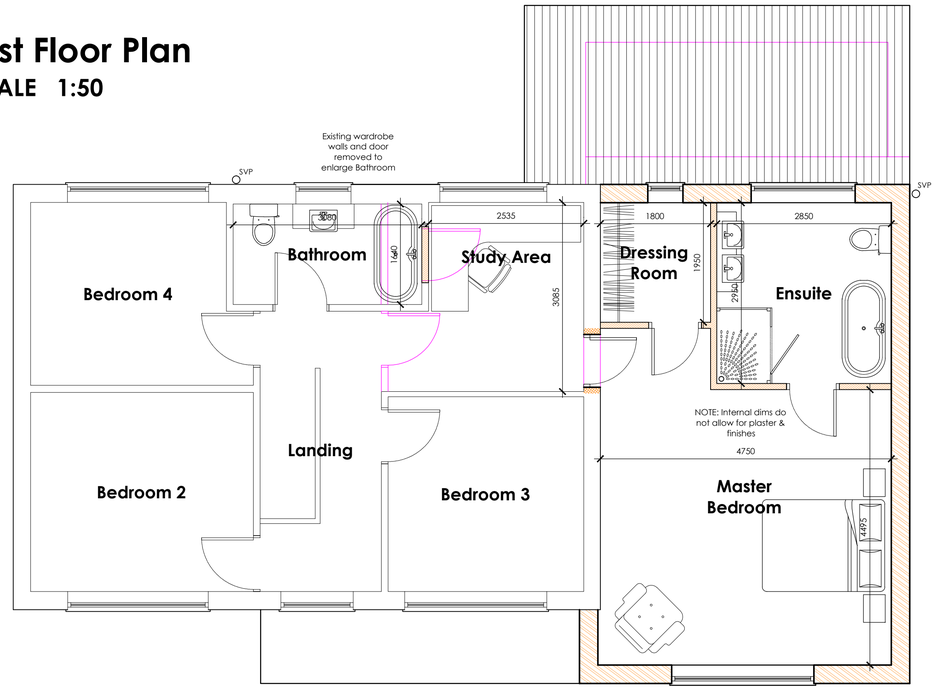

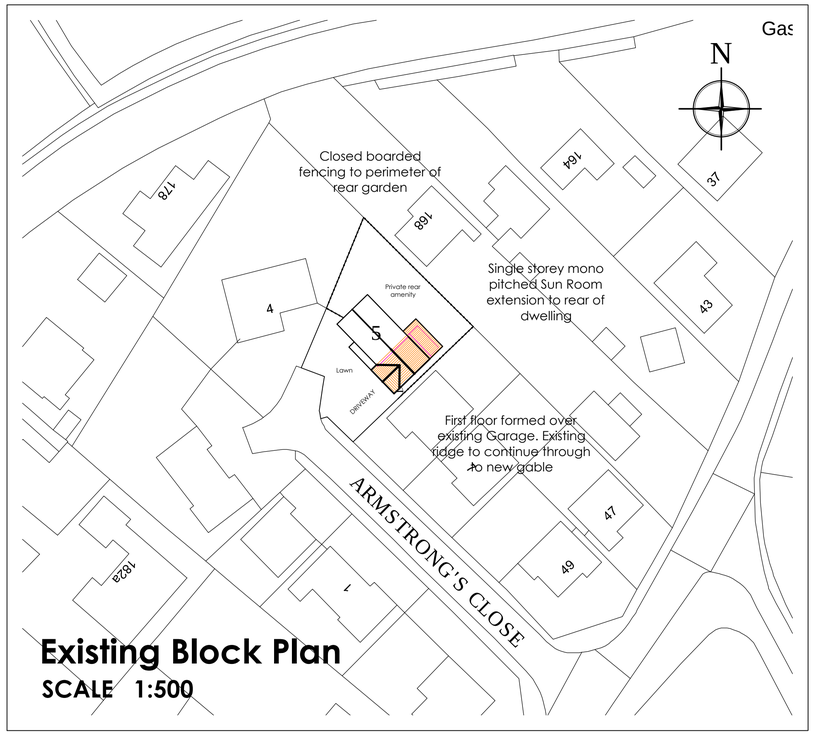

Existing Block Plan
SCALE 1:500

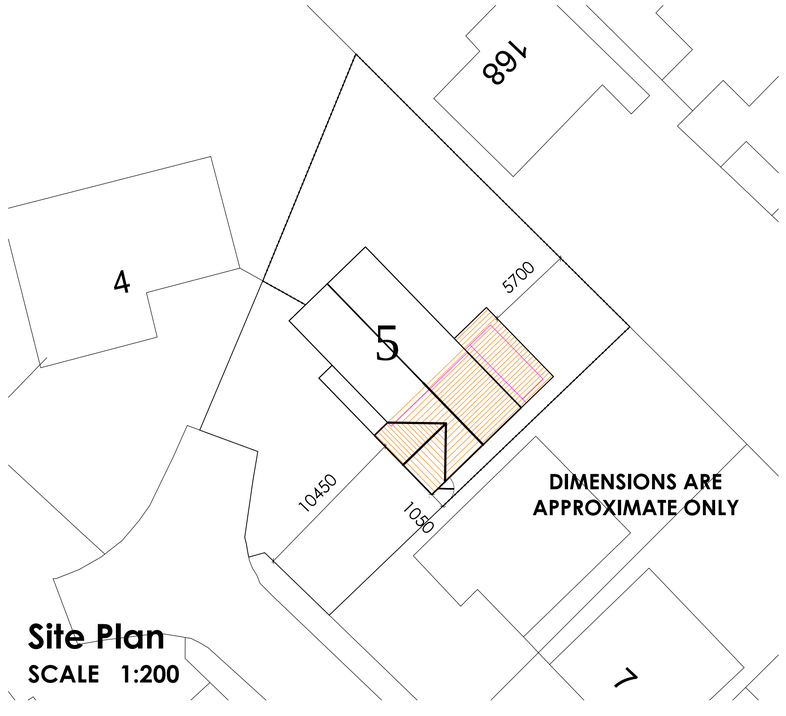

Site Plan
SCALE 1:200

AF Architecture
4 Tower Street, Boston,
Lincolnshire PE21 8RX
Tel: 07985635436
E-mail: A_Fox1982@hotmail.com

ARCHITECTURE

PROPOSED
PROJECT INFORMATION

APPLICANT NAME:	DATE:
Mr. Grundy & Ms. Manson	June 2015

PROPOSAL:
PROPOSED EXTENSIONS & ALTERATIONS TO EXISTING DWELLING

SITE ADDRESS:
5 Armstrong's Close, Weston, Spalding, Lincolnshire PE12 6JG

DRAWING TITLE:
Propsoed Block, Floor and Roof Plans

DRAWING NO:	SCALE:	REVISION:	
15/126/Pr - 02	As shown	.	A1