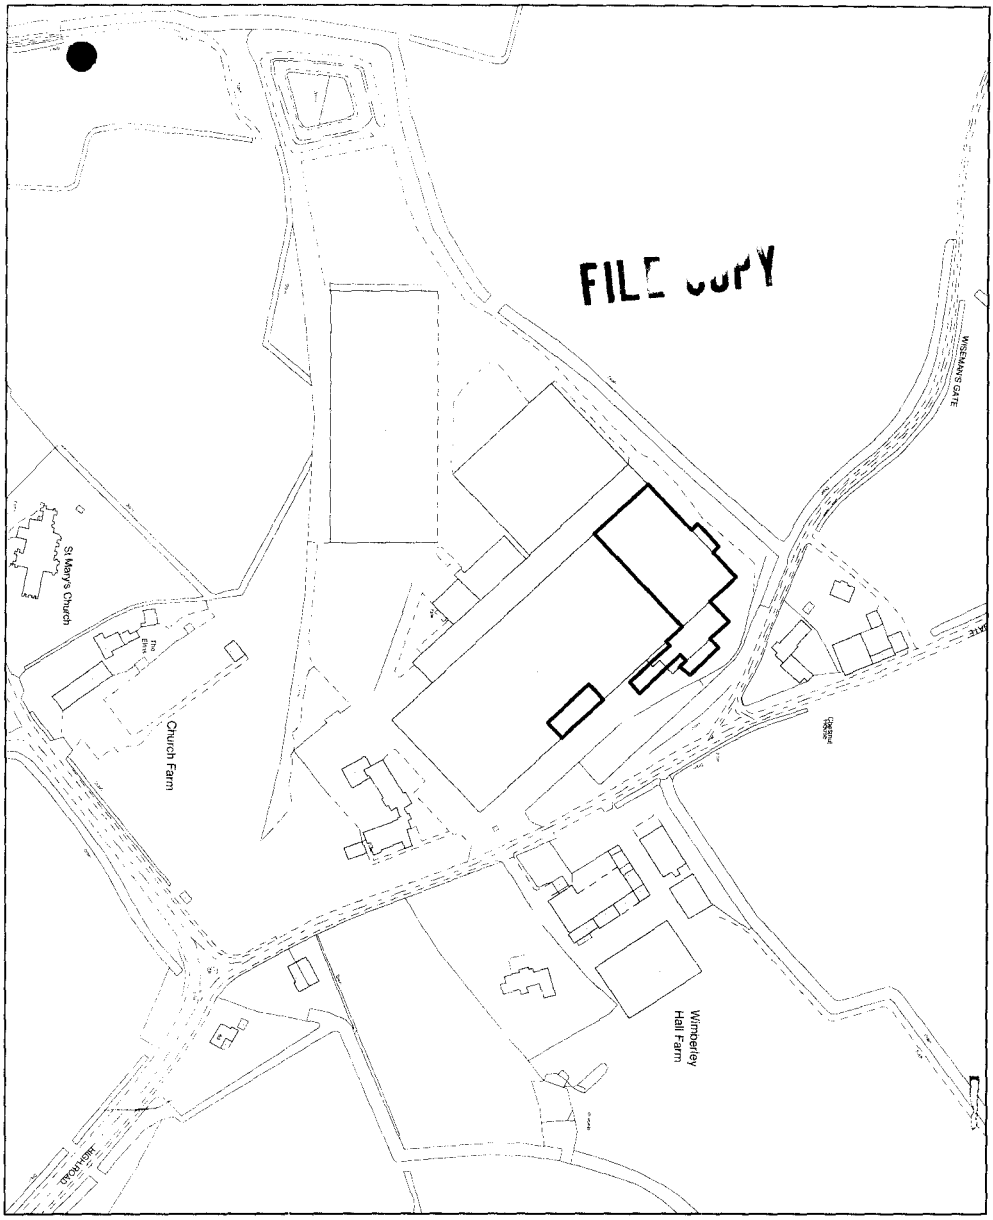


S O U T H
HOLLAND
DISTRICT COUNCIL

Planning Application Location Plan
Ward Member Notification

H22/0673/00

Scale: 1:2500

Housing and Planning Services Department


Council Offices, Priory Road, Spalding, Lincolnshire
PE11 2XE

PLEASE DO NOT COPY THIS PLAN
This map is reproduced from Ordnance Survey material with permission of Ordnance Survey on behalf of Her Majesty's Stationery Office (c) Crown copyright. Unauthorised reproduction infringes Crown copyright and may lead to prosecution or civil proceedings. South Holland District Council LA079413 2000

COPYRIGHT RESERVED

Reproduced from the Ordnance Survey 1:2500 map with the permission of The Controller of Her Majesty's Stationery Office, c Crown copyright.
John Roberts Architects Limited,
1 James Street,
Lincoln. LN2 1QD

Licence No. AR 154164

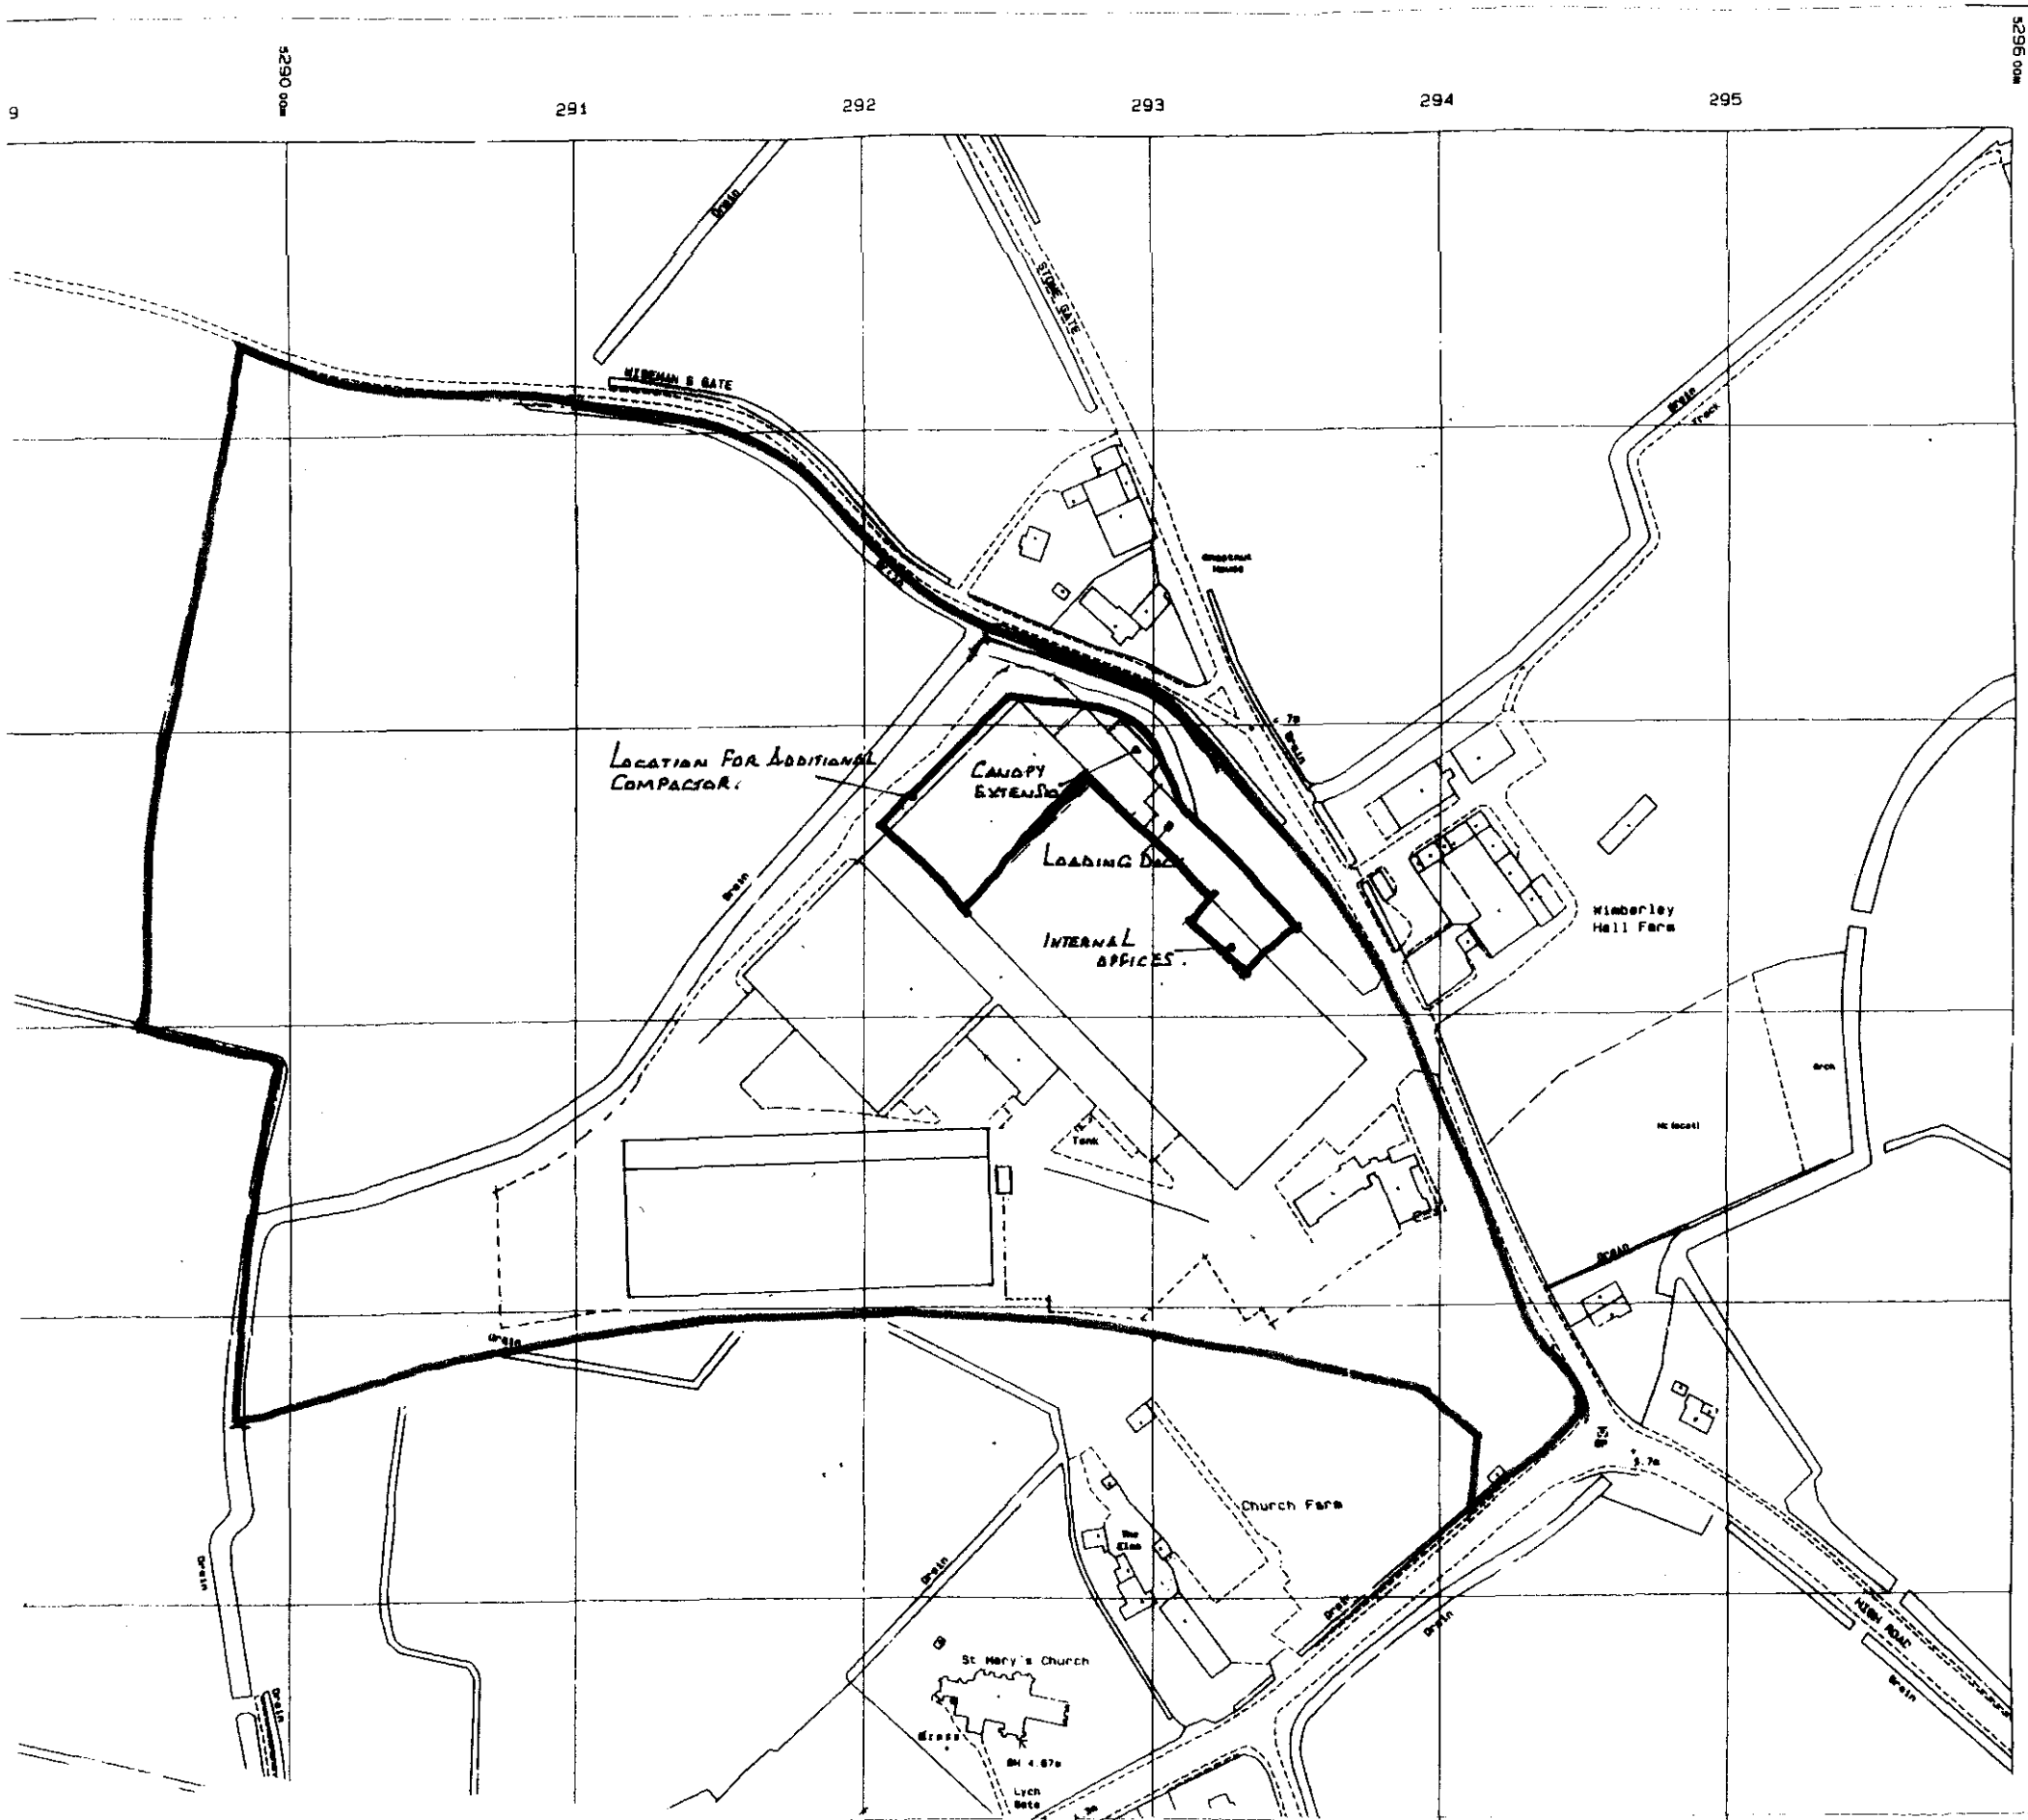

DETERMINED PLAN

SOUTH HOLLAND DISTRICT COUNCIL
PLANNING DEPARTMENT
2000
0673/00

client
LINGARDEN LIMITED

project
STONEGATE
WESTON
SPALDING
LINCOLNSHIRE

drawing
EXISTING SITE PLAN

scale	date	drawn	checked
1:2500	SEPT99	GM	DB

drawing no
5528L/35

revision
A

JOHN ROBERTS ARCHITECTS LIMITED
ARCHITECTS DESIGN AND PLANNING CONSULTANTS
1 James Street Lincoln LN2 1QD Tel 01522 533441 Fax 01522 512888