
ALL DIMENSIONS AND SETTING OUT ARE TO BE VERIFIED ON SITE AND ALL DISCREPANCIES REFERRED TO THE ARCHITECT BEFORE WORK COMMENCES.
COPYRIGHT RESERVED

REV.	DATE	DESCRIPTION
A	18.04.00	AMENDMENTS TO PROPOSED CARPARK

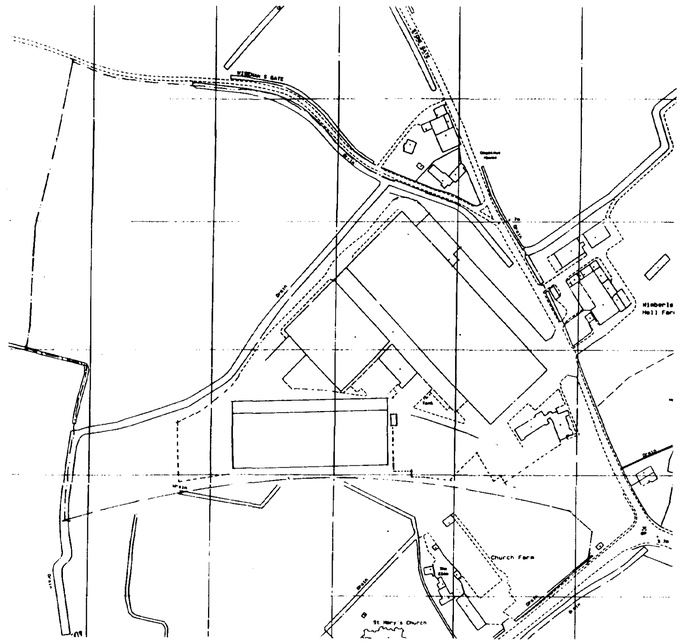

DETERMINED PLAN

Ref 0673/00

Rec'd 26 MAY 2000.

client
LINGARDEN LIMITED
-

project
EXISTING COMPLEX
-
-

drawing
SITE LAYOUT
-

scale	date	drawn	checked
1:750	MAR 00	DB	CPD

drawing no. 5573L/14

revision A

JOHN ROBERTS ARCHITECTS LIMITED
ARCHITECTS DESIGN AND PLANNING CONSULTANTS

1 James Street Lincoln LN2 1QD Tel 01522 533441 Fax 01522 512868

ALL DIMENSIONS AND SETTING OUT ARE TO BE VERIFIED ON SITE AND ALL DISCREPANCIES REFERRED TO THE ARCHITECT BEFORE WORK COMMENCES. ------ COPYRIGHT RESERVED

REV	DATE	DESCRIPTION
• A	24.09.99	ROAD AND PROPOSED CANOPY ADDED.
• B	19.10.99	ACCESS LADDERS ADDED.
• C	04.11.99	POSITION OF UNLOADING DOOR'S AMENDED AND PROTECTION BARRIERS ADDED.
•		
• D	05.04.00	GENERAL AMENDMENTS.
• E	25.04.00	GENERAL AMENDMENTS.
F	09.05.00	GENERAL AMENDMENTS.

ISO 9001 Registered Firm No. GB 7436

COVERED UNLOADING/LOADING AREA
EXISTING OFFICE
EXISTING OFFICE
FLOWER PACKING LINES 1 (EXISTING)
COLD STORE
STAIRS
OFFICE
W.T
M.T
ONION PACK/ DISTRIBUTION AREA
STORE
WASTE PUMP ON SINK
PUMPED DRAIN ABOVE F.L.
SERVICE DUCT
EXISTING ROLLER SHUTTER DOOR REMOVED. NEW FIRE ESCAPE DOOR IN INFILL PANEL.
CONDENSER ENCLOSURE
RAPID ROLL DOOR
ACCESS LADDER
BARRIER AT CEILING LEVEL TO PREVENT FALLING
NEW FIRE ESCAPE DOOR
BARRIER AT CEILING LEVEL TO PREVENT FALLING
COMPACTOR
COLD STORE 1/2
COLD STORE 3/4
EXISTING DIVIDING WALLS REMOVED. NEW CEILING SUPPORT REQUIRED.
NEW SINK
NEW SINK
EXISTING DOOR
EXISTING DOOR
2 NO. SHELF LIFE STORES
LOCKABLE SELF-CLOSING DOORS
REDUNDANT SLIDING DOOR RELOCATED
F.E. NEW DOOR PUSH PAD EMERGENCY LIGHTING
PROTECTION BARRIER
DRAINAGE CHANNEL
WASHER
FILLER
FLOWER PREPARATION LINES
COLD STORE 5
EXISTING REPOSITIONED AND ENLARGED
POSSIBLE THERMAL CURTAIN
PROD. LINE
PROD. LINE
PROD. LINE
POSSSIBLE FUTURE PROD. LINE
NEW SINK
F.E. NEW DOOR PUSH PAD EMERGENCY LIGHTING
PROTECTION BARRIER
BARRIER AT CEILING LEVEL TO PREVENT FALLING
EXISTING BLOCKWORK WALL AND STEEL COLUMNS TO BE REMOVED AND FLOOR MADE GOOD
COLD STORE 6 NEW
NEW 1HR FIRE SHUTTER
NEW DOOR
REDUNDANT SLIDING DOOR RELOCATED
NEW FULL HEIGHT FIRE RESISTANT PARTITIONING
INTAKE
NEW DOOR
NEW DOOR
NEW OFFICE
NEW OFFICE
DOOR REMOVED AND OPENING FILLED IN
F.E. EXISTING LOADING DOCK TO BE REMOVED
UNLOADING AREA
2 NO. UNLOADING DOCKS (SUNKEN)
DRAINAGE CHANNEL
DOCK LEVELLERS
UNLOADING/STORAGE
NEW F.E. DOOR
ACCESS LADDER
NEW DOOR SECTIONAL OVERHEAD
EXISTING DOOR ISOLATED AND SEALED SHUT
NEW ENCLOSURE FENCE
LINE OF CANOPY OVER
BARRIER
NEW DOOR SECTIONAL OVERHEAD
PROTECTION BARRIER
EXISTING PORTAKABIN TO BE REMOVED
SCISSOR LIFT
NEW INSULATED METAL PANELS AROUND NEW PACKAGING STORE BUILT WITHIN EXISTING CANOPY
BOLLARD TO BE REMOVED
LINE OF NEW CANOPY OVER
UNLOADING AREA
BOLLARD TO BE REMOVED
EXISTING TREES TO BE REMOVED
ARMCO BARRIER TO BE REMOVED AND REPOSITIONED
NEW "WHITE WALLING"
NEW CANOPY TO BE FIXED TO EXISTING TO COVER NEW UNLOADING AREA
NEW BOLLARD
NEW BOLLARD
CAR PARK
CONCRETE ROAD

SOUTH HOLLAND DC HOUSING SERVICES
26 MAY 2000
Ref: 0673/00

DETERMINED PLAN

client

LINGARDEN LIMITED

project

EXISTING STORAGE BUILDING, WESTON, SPALDING, LINCOLNSHIRE

drawing

PART PLAN OF PROPOSED ONION AND FLOWER PACKHOUSE - PHASE 2 OF WORKS

scale	date	drawn	checked
1:200	AUG 99	PJC	CPD


drawing no. 5528L2/21

revision F

JOHN ROBERTS ARCHITECTS LIMITED
ARCHITECTS DESIGN AND PLANNING CONSULTANTS
1 James Street Lincoln LN2 1QD Tel 01522 533441 Fax 01522 512868

ALL DIMENSIONS AND SETTING OUT ARE TO BE VERIFIED ON SITE AND ALL DISCREPANCIES REFERRED TO THE ARCHITECT BEFORE WORK COMMENCES. ..... COPYRIGHT RESERVED

REV	DATE	DESCRIPTION

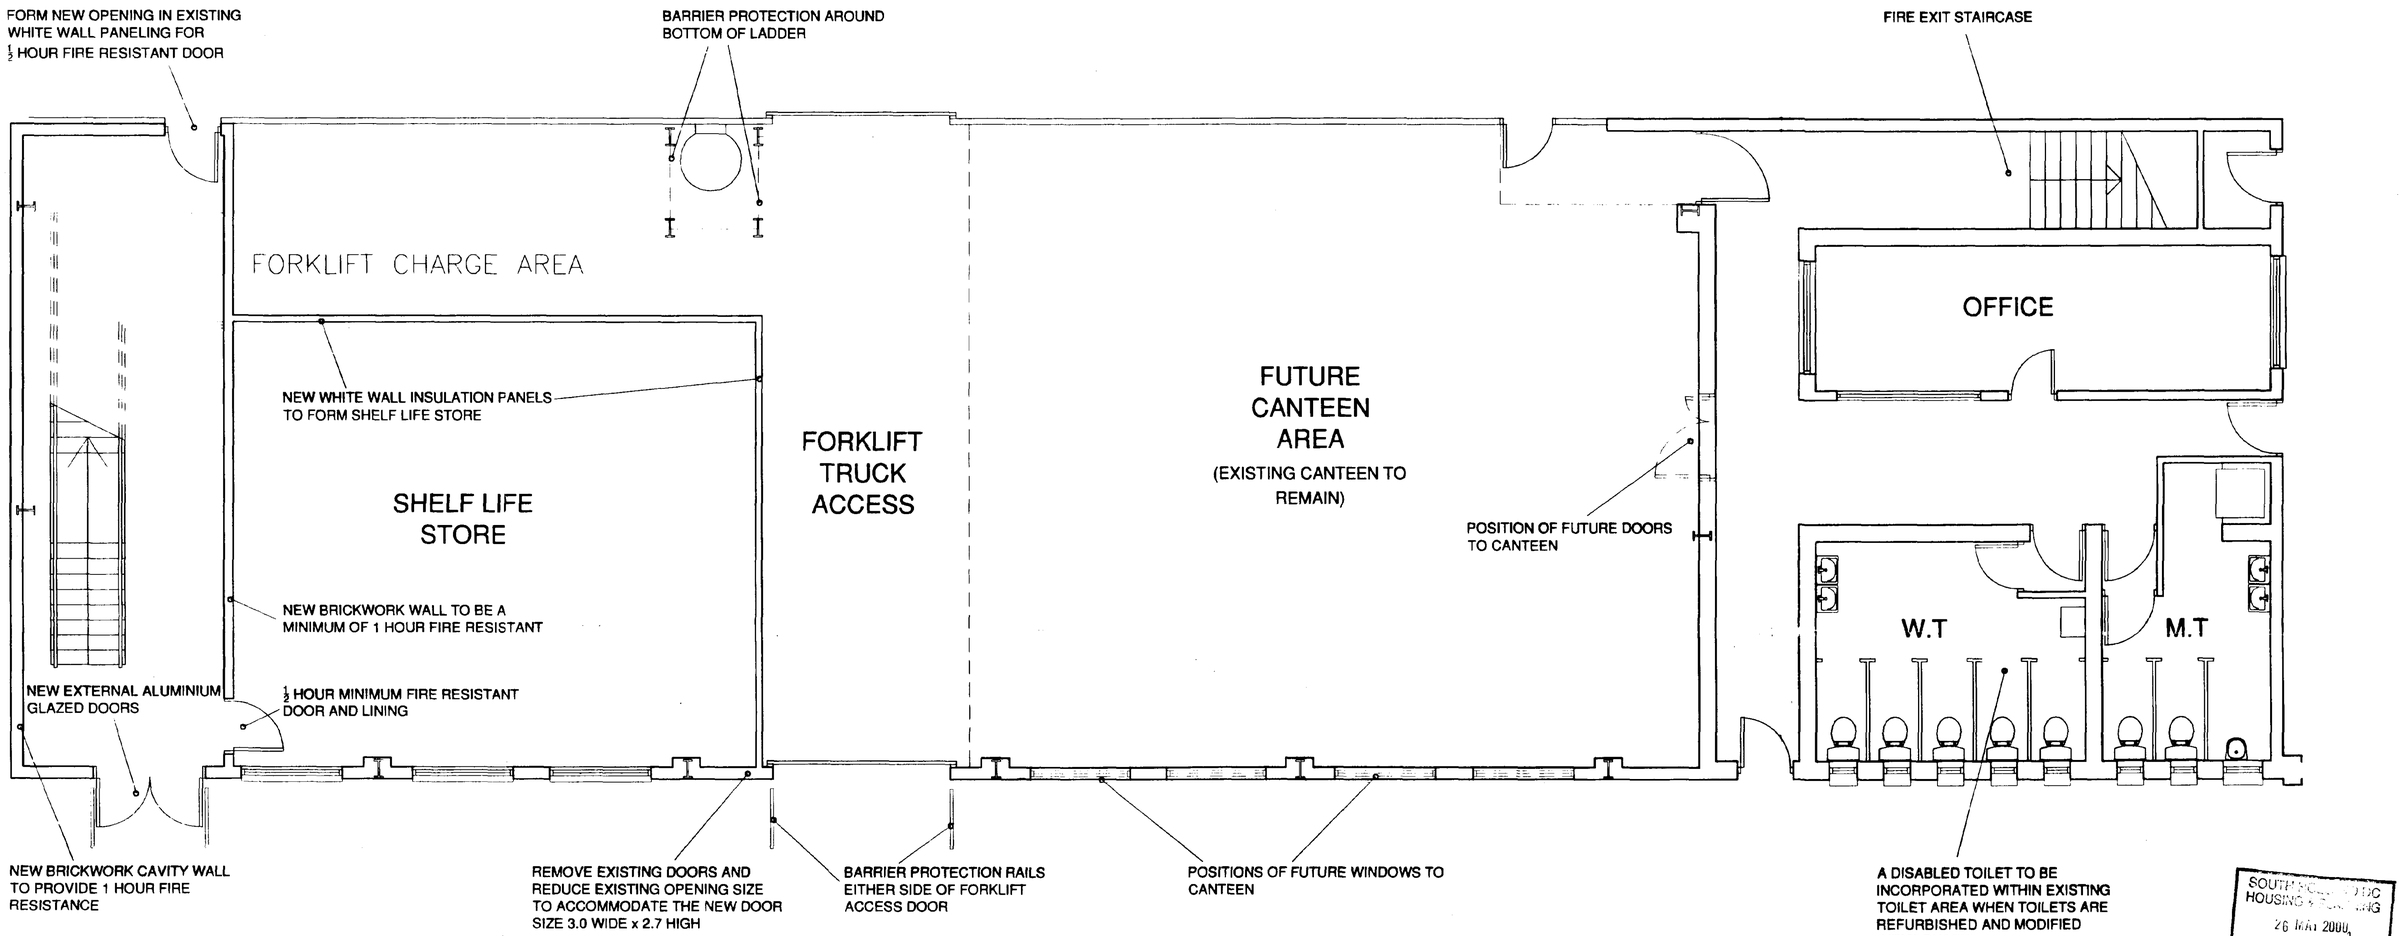

SOUTH ... DC HOUSING ... NG
26 MAY 2000
Ref: 0673/00

GROUND FLOOR PLAN - CONSTRUCTION DETAILS

DETERMINED PLAN

client

LINGARDEN LIMITED

project

EXISTING STORAGE BUILDING, WESTON, SPALDING, LINCOLNSHIRE

drawing

CONSTRUCTION DETAILS - GROUND FLOOR

scale	date	drawn	checked
1:50	MAY 00	GM	CPD

drawing no. 5528L2/43


revision -

JOHN ROBERTS ARCHITECTS LIMITED
ARCHITECTS DESIGN AND PLANNING CONSULTANTS
1 James Street Lincoln LN2 1QD Tel 01522 533441 Fax 01522 512868


ALL DIMENSIONS AND SETTING OUT ARE TO BE VERIFIED ON SITE AND ALL DISCREPANCIES REFERRED TO THE ARCHITECT BEFORE WORK COMMENCES. ..... COPYRIGHT RESERVED.

REV.	DATE	DESCRIPTION
A	11.05.00	OFFICE WINDOWS ADDED

ISO 9001 REGISTERED FIRM No. GB 3230

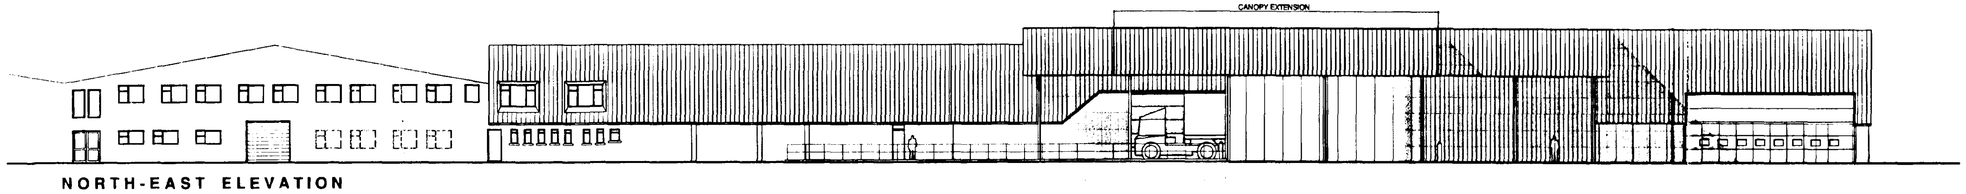

NORTH-EAST ELEVATION

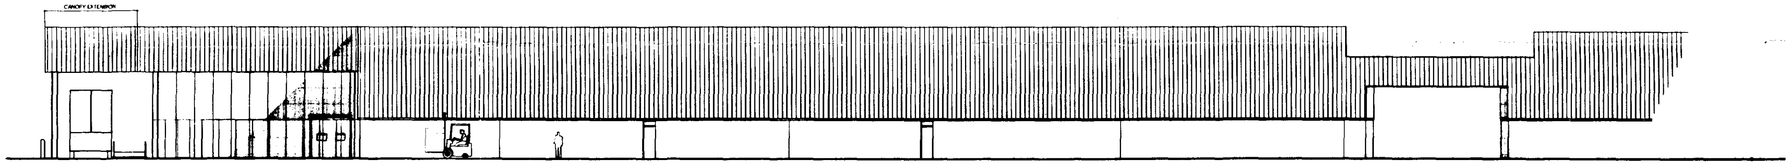

NORTH-WEST ELEVATION

DETERMINED PLAN

SOUTH HOLLAND DC HOUSING & PLANNING 26 MAY 2000 Ref: 0673/00

client

LINGARDEN LIMITED

project

EXISTING STORAGE BUILDING, WESTON, SPALDING, LINCOLNSHIRE

drawing

PART ELEVATIONS AS PROPOSED PHASE 2 OF WORKS

-

scale	date	drawn	checked
1:200	SEPT 99	GM	CPD

drawing no. 5528L2/25


revision A

JOHN ROBERTS ARCHITECTS LIMITED
ARCHITECTS DESIGN AND PLANNING CONSULTANTS

1 James Street Lincoln LN2 1QD Tel 01522 533441 Fax 01522 512886

ALL DIMENSIONS AND SETTING OUT ARE TO BE VERIFIED ON SITE AND ALL DISCREPANCIES REFERRED TO THE ARCHITECT BEFORE WORK COMMENCES. ..... COPYRIGHT RESERVED

REV.	DATE	DESCRIPTION
A	10.05.00	RE-DRAWN.

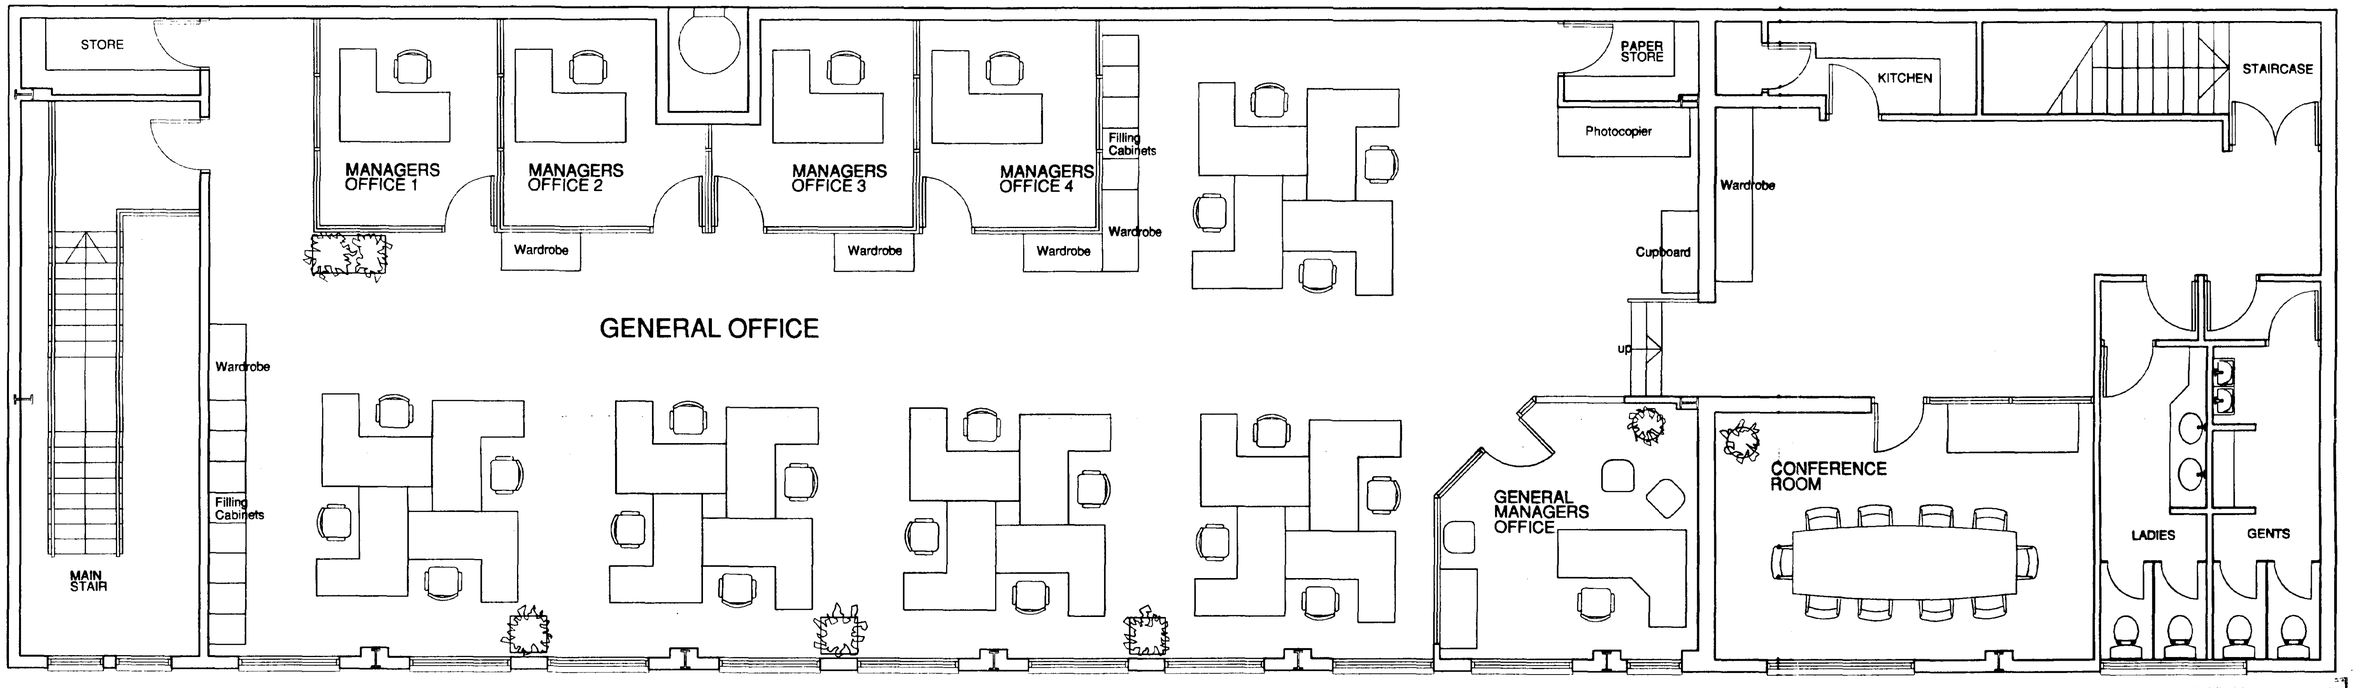

FIRST FLOOR PLAN - LAYOUT

SOUTH HOLLAND DISTRICT COUNCIL
26 MAY 2000
0673/00

DETERMINED PLAN

client
LINGARDEN LIMITED

project
ALTERATIONS TO FLOWER PACK BUILDING - PHASE 2

drawing
PROPOSED LAYOUT OF NEW FIRST FLOOR OFFICES BAY 3

scale	date	drawn	checked
1:50	MAY 00	GM	CPD

drawing no. **5528L2/39** revision **A**

JOHN ROBERTS ARCHITECTS LIMITED
ARCHITECTS DESIGN AND PLANNING CONSULTANTS
1 James Street Lincoln LN2 1QQ Tel 01522 533441 Fax 01522 512666

ALL DIMENSIONS AND SETTING OUT ARE TO BE VERIFIED ON SITE AND ALL DISCREPANCIES REFERRED TO THE ARCHITECT BEFORE WORK COMMENCES. —— COPYRIGHT RESERVED

REV.	DATE	DESCRIPTION
.		
.		
.		
.		
.		

OFFICE
Water Storage Tanks
OFFICE
OFFICE
PACKAGING STORE
FLOWER PACK AREA
COLD STORE 2
COLD STORE 3
COLD STORE 1
COLD STORE 4
SHELF LIFE STORES
OFFICE
Mesh Screen
COLD STORE 6
Mesh Screen
Mesh Screen
COLD STORE
ONION STORE
COLD STORE
FLOWER PACK AREA
Water Storage Tanks
ONION STORAGE AREA
COLD STORE 2
Compressors
Flap Screen
ONION PACK/ DISTRIBUTION AREA
GRADED ONION STORE
ONIONS
ONION UNLOADING BAY
OFFICE
W.T
M.T
LOADING DOCK
CANOPY

OFFICE
OFFICE
OFFICE

FIRST FLOOR

SOUTH KESTEVEN DC
HOUSING & PLANNING
26 MAY 2000
Ref: 0673/00

DETERMINED PLAN

client

LINGARDEN LIMITED

project

EXISTING STORAGE BUILDING, WESTON, SPALDING, LINCOLNSHIRE

drawing


PART PLAN OF EXISTING ONION AND FLOWER PACKHOUSE,

scale	date	drawn	checked
1:200	AUG 99	PJC	CPD


drawing no. **5528L/20** revision **-**

JOHN ROBERTS ARCHITECTS LIMITED
ARCHITECTS DESIGN AND PLANNING CONSULTANTS
1 James Street Lincoln LN2 1QD Tel 01522 533441 Fax 01522 512666


ALL DIMENSIONS AND SETTING OUT ARE TO BE VERIFIED ON SITE AND ALL DISCREPANCIES REFERRED TO THE ARCHITECT BEFORE WORK COMMENCES

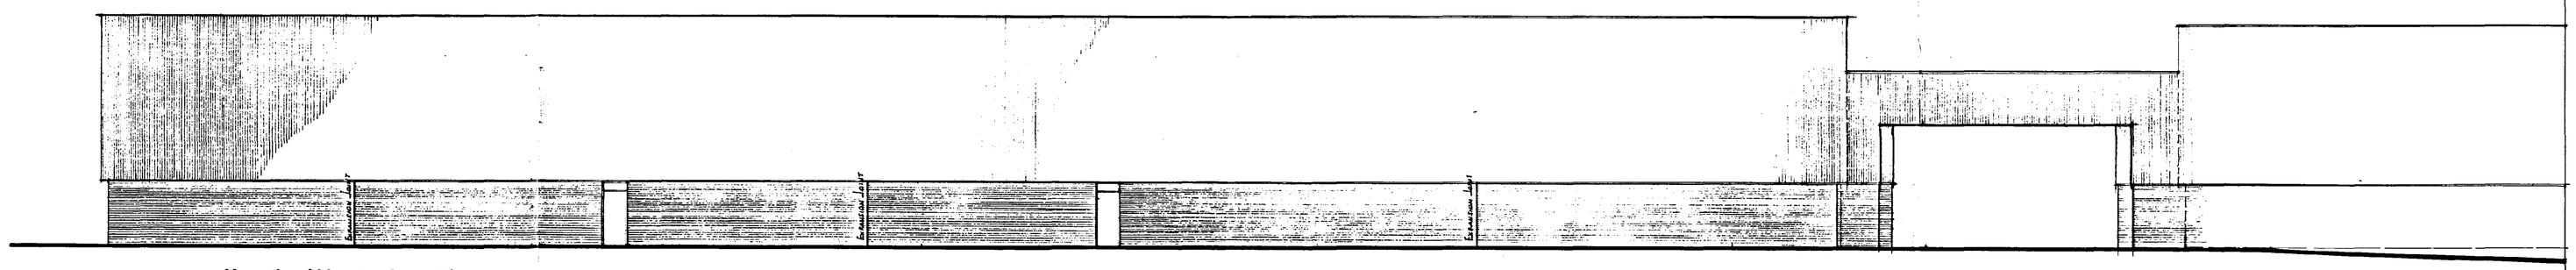

North-West elevation

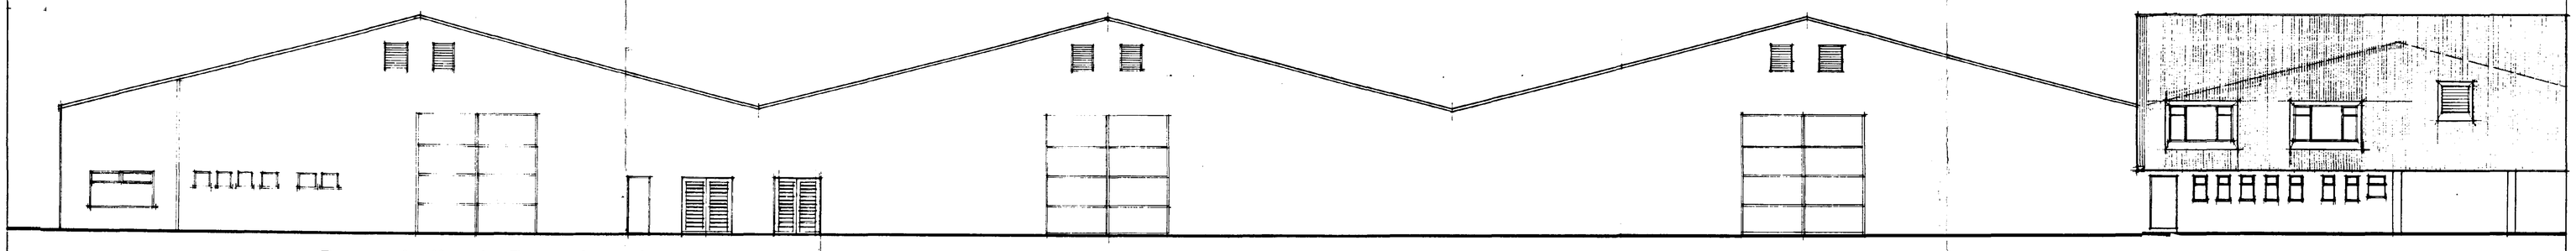

Part of North-East elevation

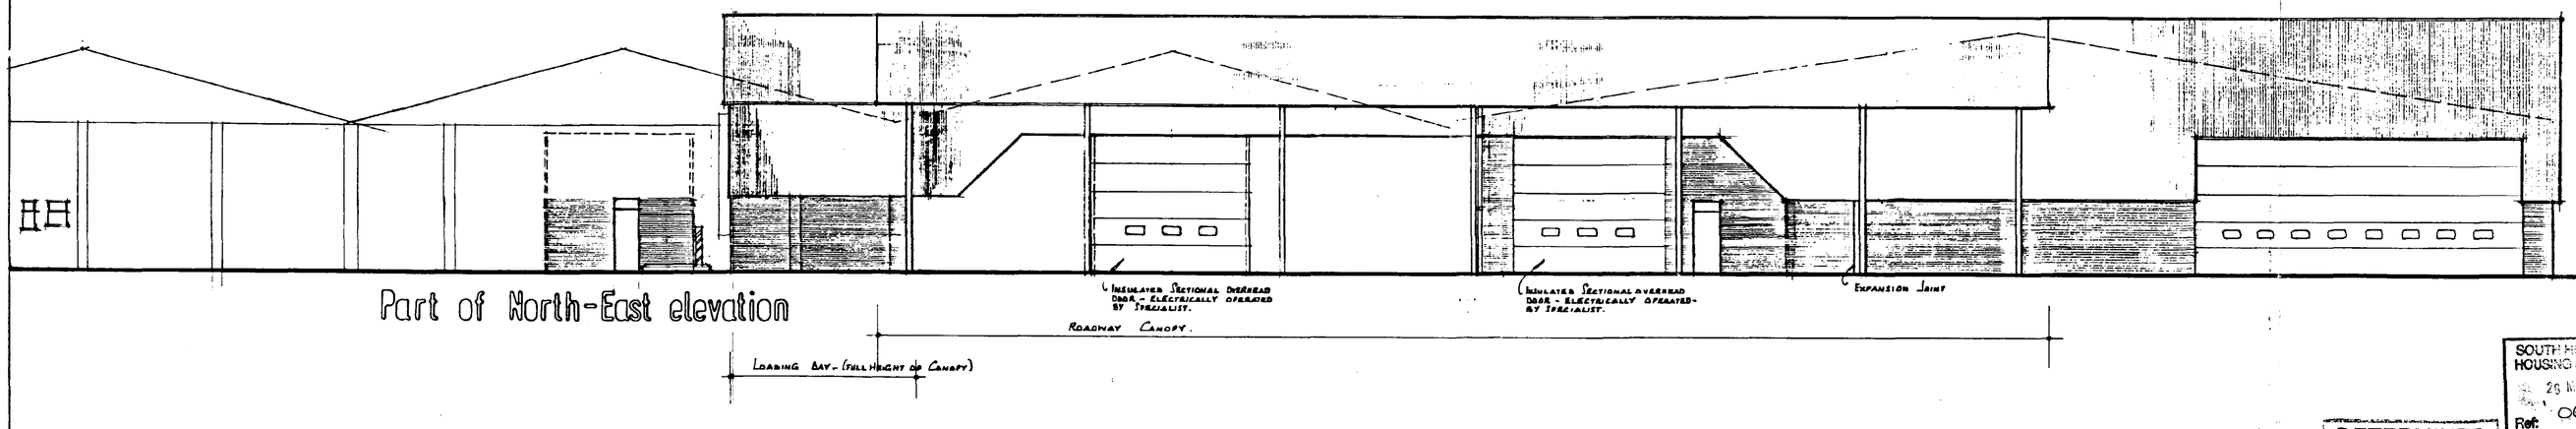

Part of North-East elevation

EXISTING

REV'A' DEC 1988 - CLADDING REMOVED CANOPY STANCHIONS CHANGED. BOILER ROOM REMOVED.

Lingarden Limited	client
Extension to unit - Phase 2	job
Stonegate · Weston · Spalding	site
Elevations	drawing
1:100	scale
September 1988	date
4214 L : 21A	number

copyright reserved

JOHN ROBERTS ARCHITECTS LTD
1 James Street Lincoln LN2 1QD
☎ 0522 33441

SOUTH HOLLAND DC
HOUSING & PLANNING
26 MAY 2000
Ref: 0675/00

DETERMINED
PLAN