
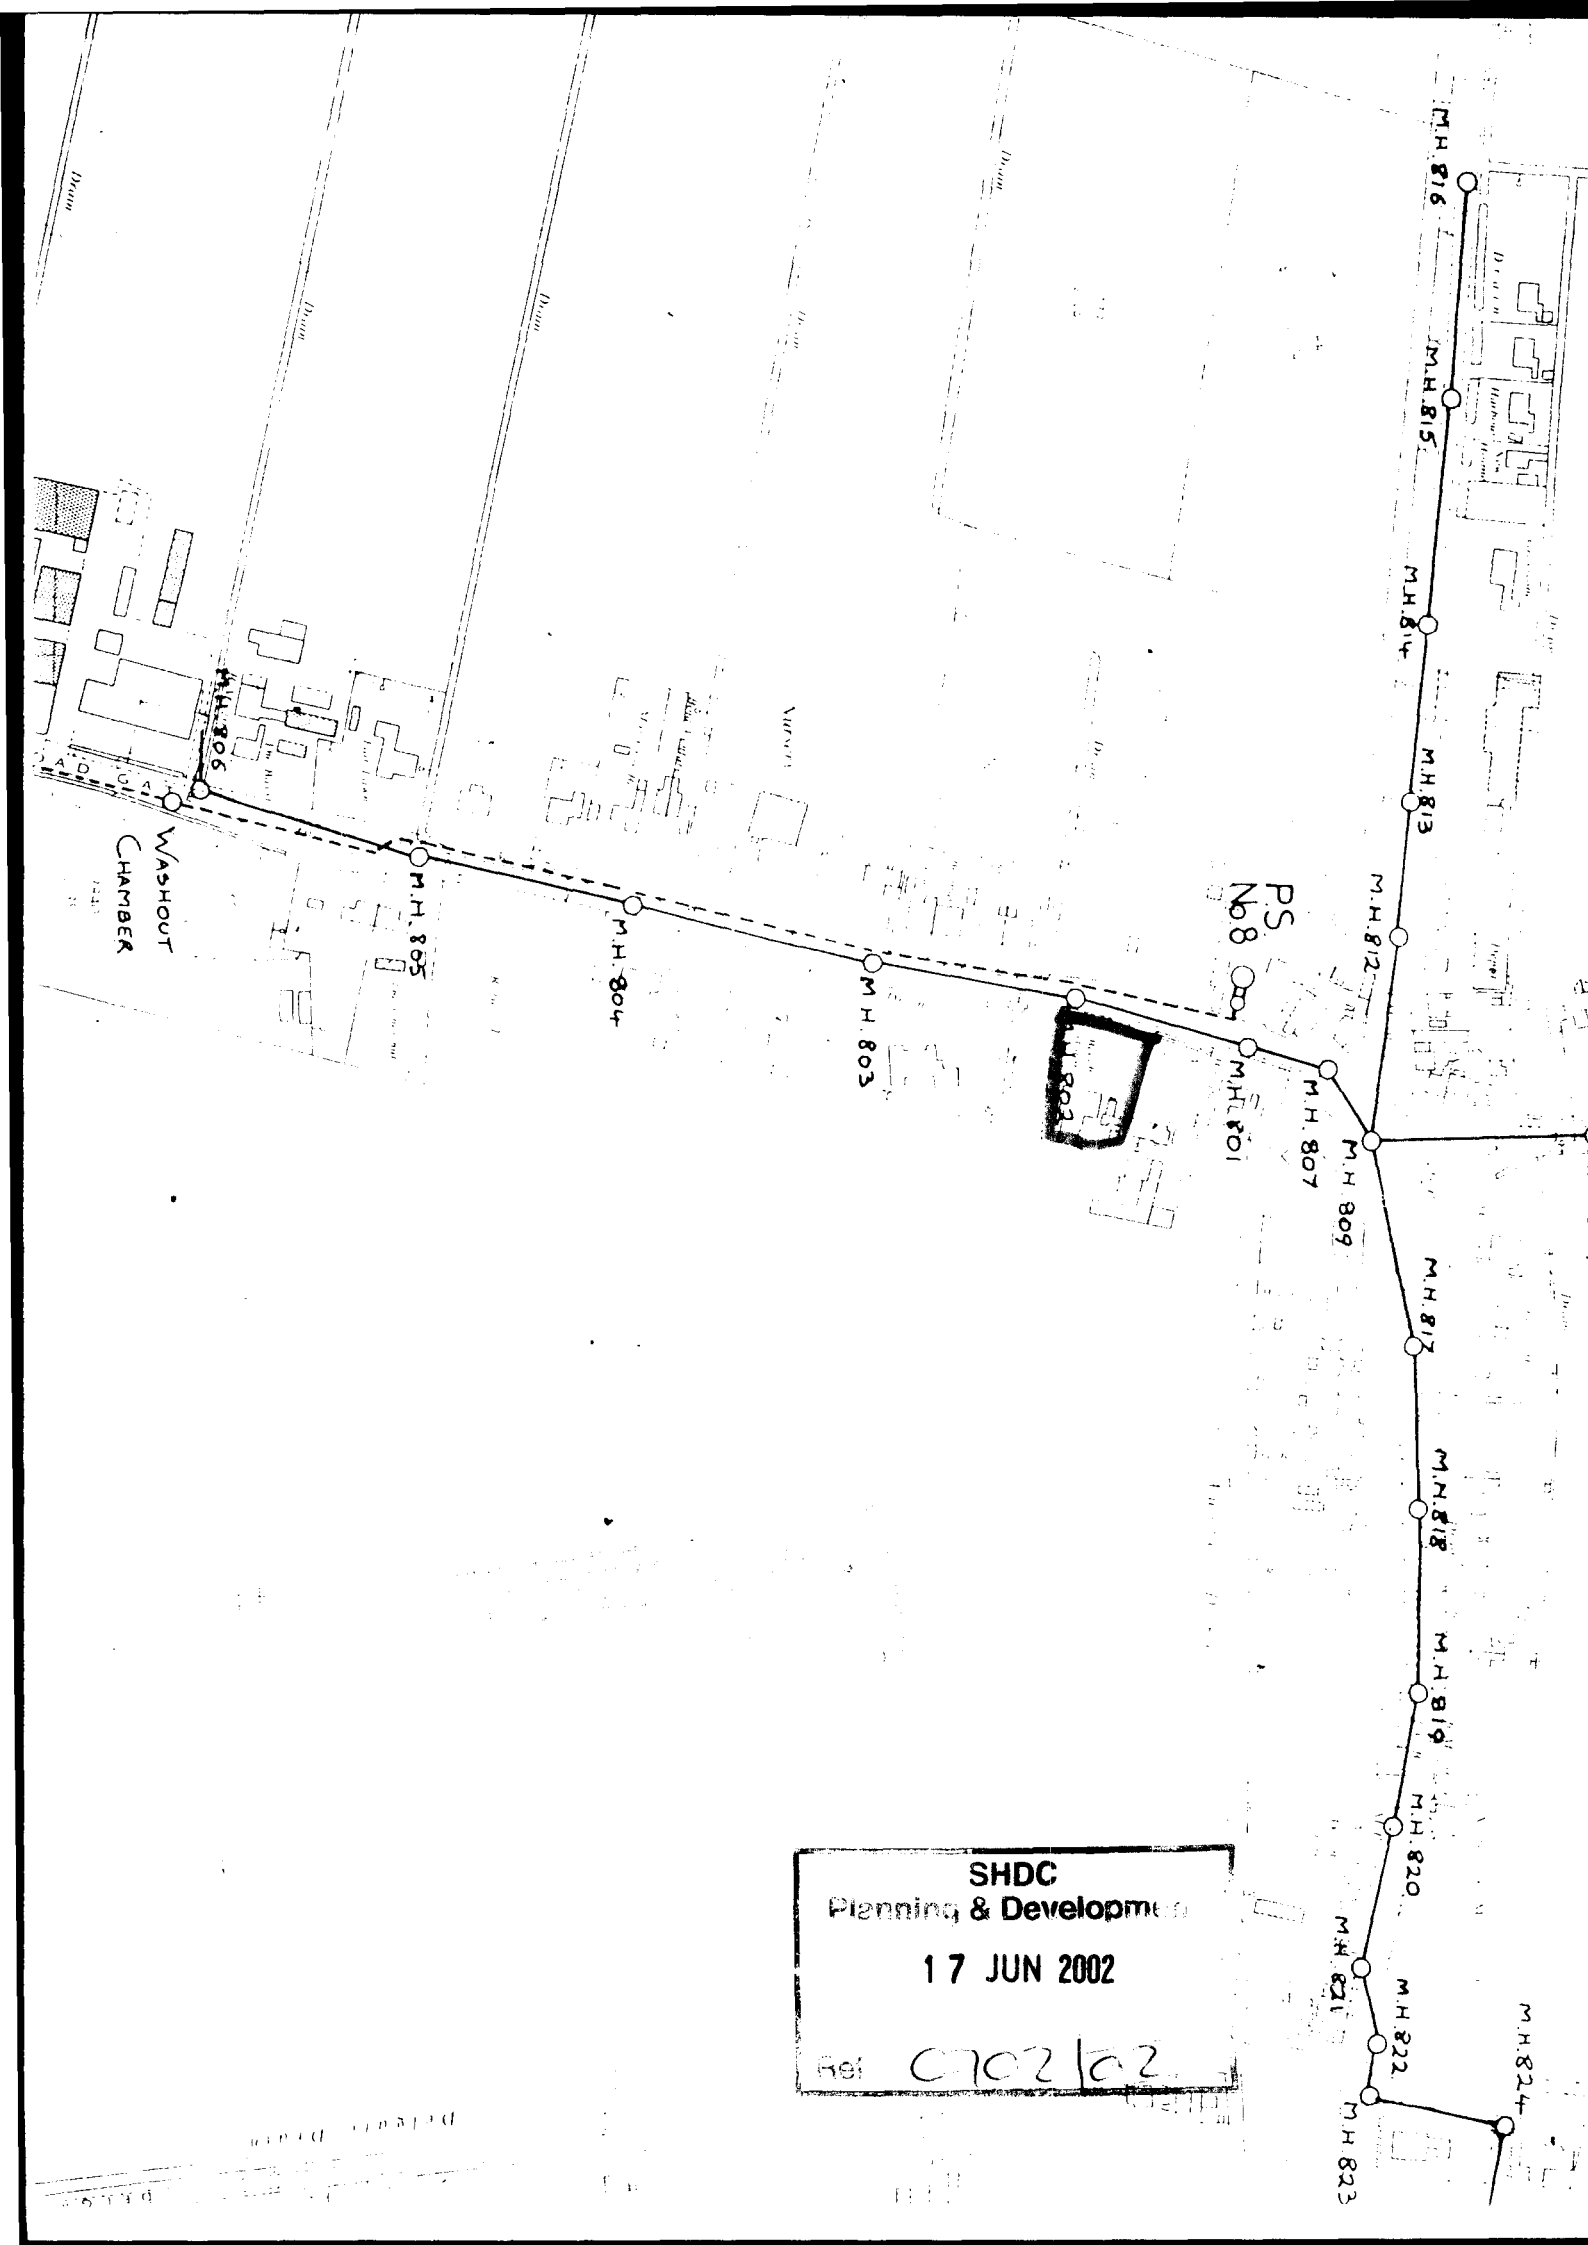



SHDC
Planning & Development
17 JUN 2002
Ref: C702/02

Ref 0702/02


south

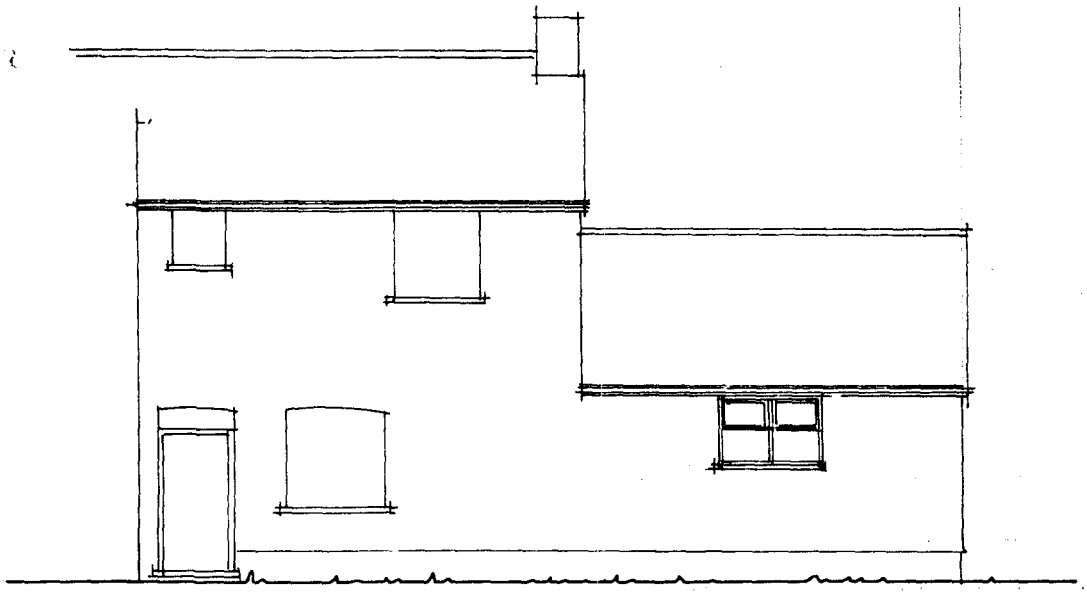


east

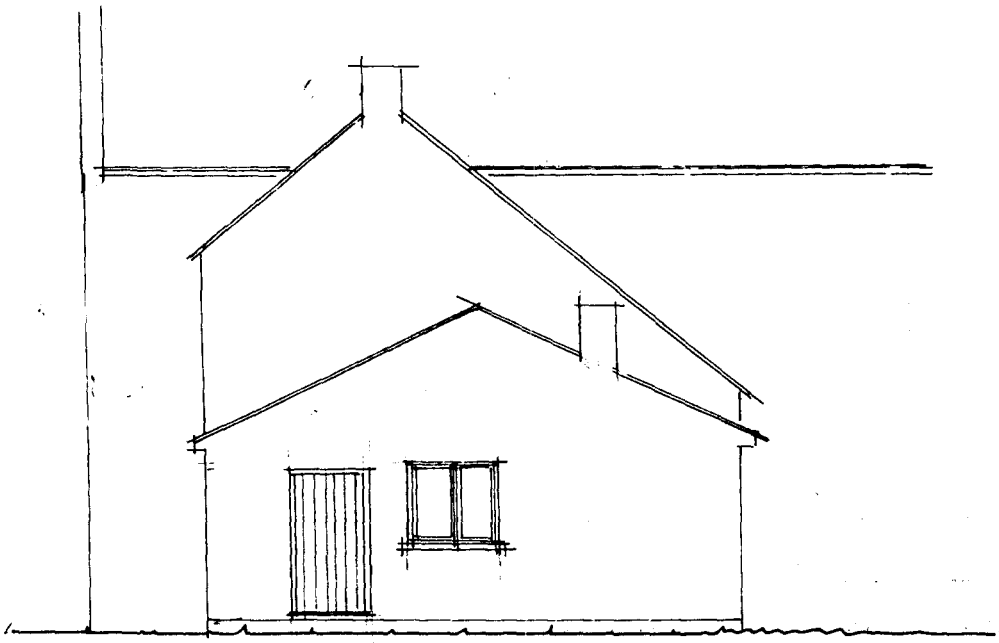


north

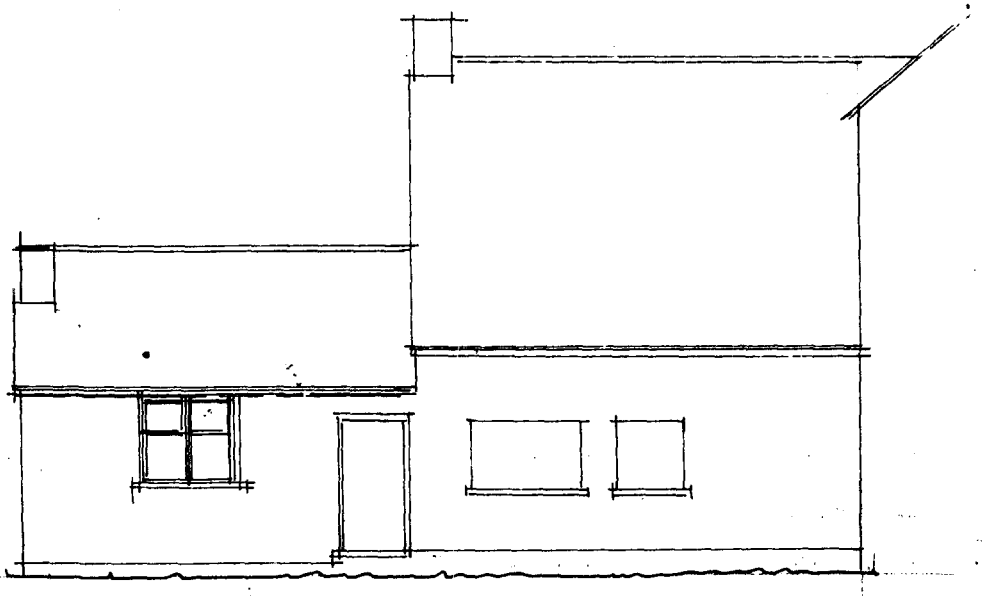

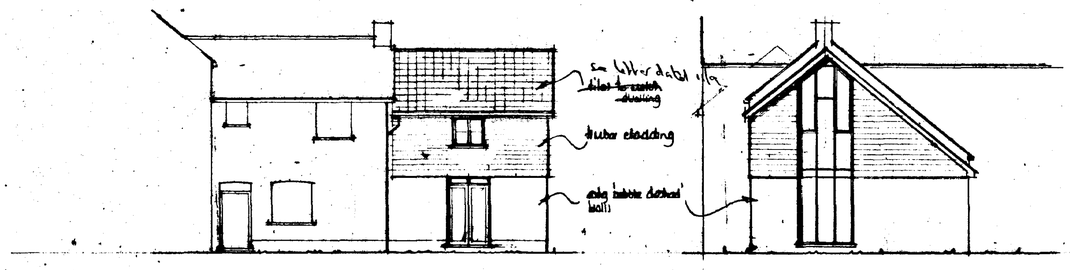


south


east

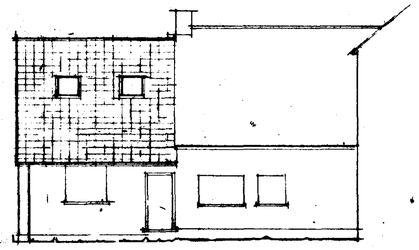


north

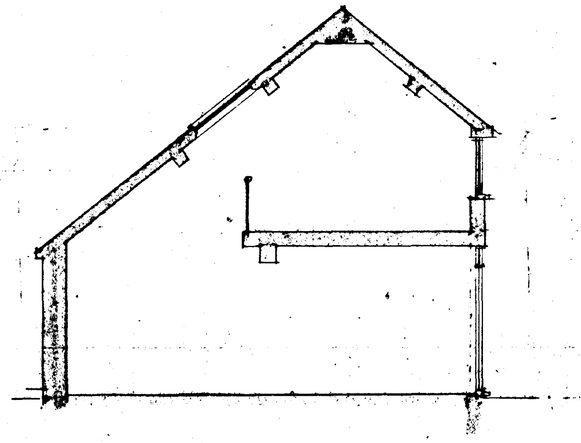


section

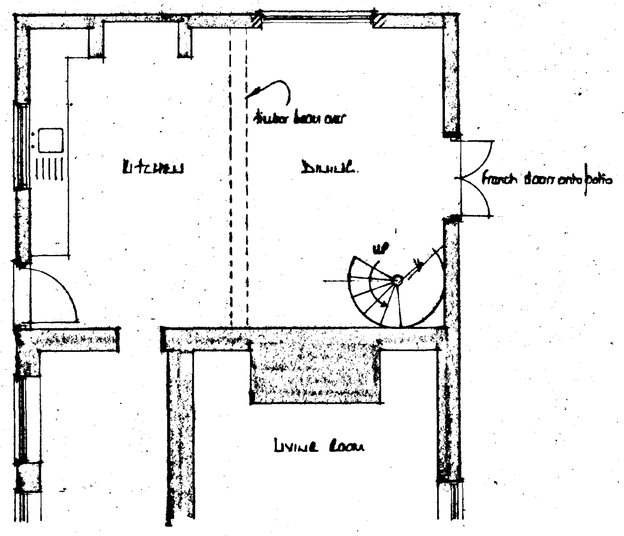

ground floor plan

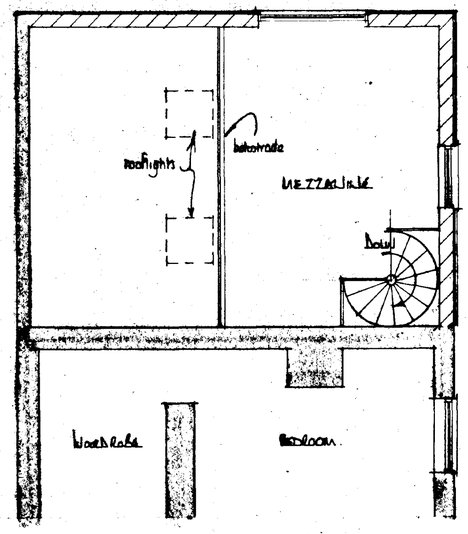

first floor plan

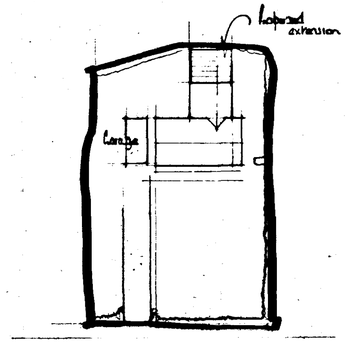

BROADGATE

SHDC
Planning & Development
17 JUN 2002
Ref 0702/02

DETERMINED
PLAN

A		
	Date	Revisions

© copyright

East
Midlands
Design
Associates

"Willow Lodge",
Horseshoe Road,
Spalding,
Lincs. PE11 3JA
Tel: Spalding (0775) 767988

Client
Mr & Mrs K Beatty

Job Title
Extension & alterations at
BROADGATE
WESTON HILLS, SPALDING.

Drawing Title
PLANS
SECTION
&
ELEVATIONS

Scale 1:100 & 1:50

Date June 02 | Drawn by

Drg. No. 02/05/01 | Rev