

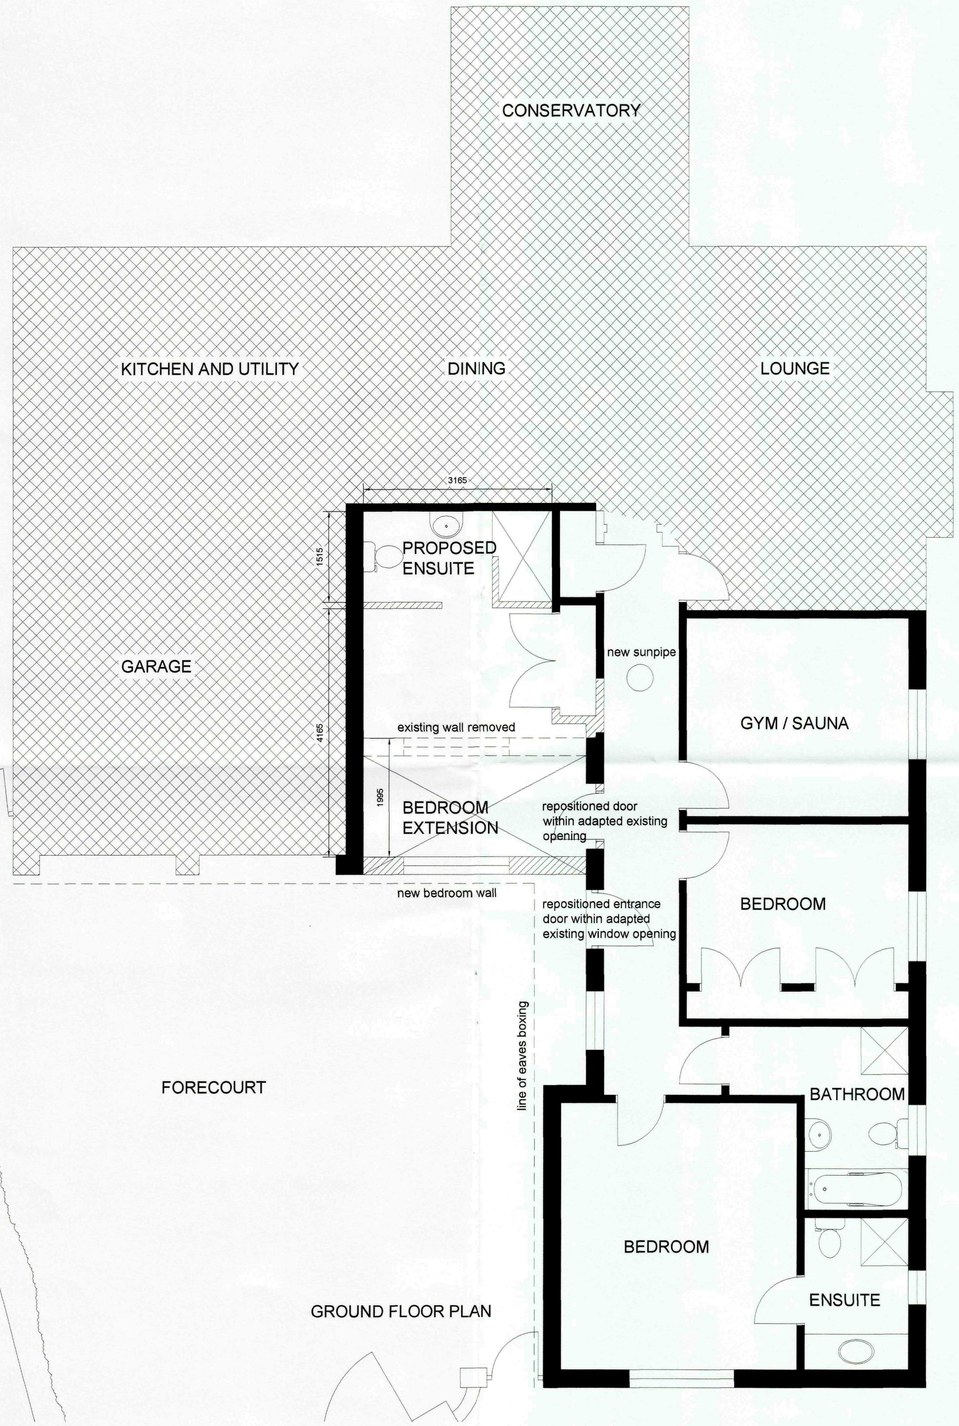



GROUND FLOOR PLAN

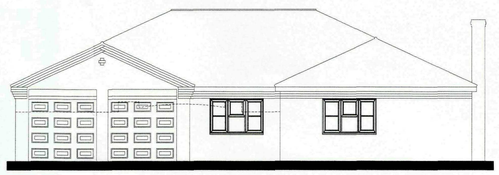


EXISTING SOUTH EAST ELEVATION - South-east

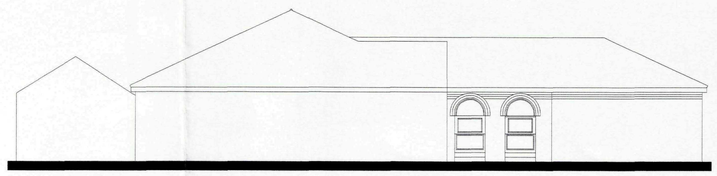


EXISTING SOUTH WEST ELEVATION - South-west

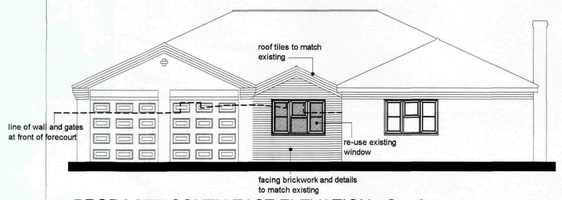

PROPOSED SOUTH EAST ELEVATION - South-east

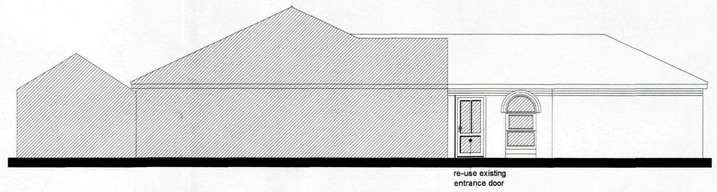

PROPOSED SOUTH WEST ELEVATION - South-west

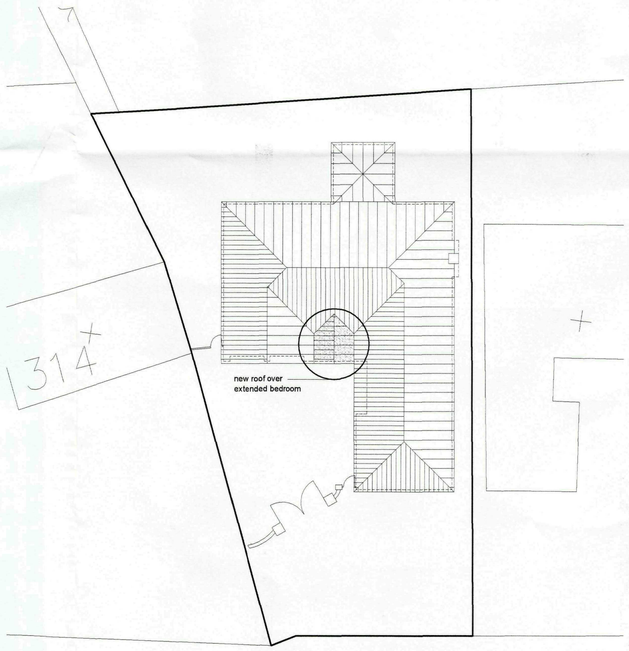

BLOCK PLAN 1:200



LOCATION PLAN 1:1250

SHDC
Planning & Development
01 SEP 2010
Ref: 0923-10

Title:
PROPOSED.ALTERATIONS TO.318.BROADGATE
WESTON.HILL,SPALDING,LINCOLNSHIRE.FOR
MR.AND.MRS.S.THOMASSON

Drawing Number: 10/257/PA/002 Rev: .

Drawing:
PLANNING.APPLICATION.DRAWING

Do not measure from this drawing. All discrepancies should be reported to the architects.
This drawing should be read in conjunction with the specification and standard details.
All intellectual property rights are the copy right of Trevor A Clay RIBA. Ltd ©

Revision:
Rev A - 31 August 10 - Details added for Planning Approval

Scales:	Sheet Size:	Date:	Drawn:
1:50.....1:100....1:200....1:1250	A1	31.08.10	TAC

14 Old Fendike Road
Weston Hills
SPALDING
Lincolnshire PE12 6DD

Tel/Fax 01406 380027
Mobile 07778 597975

TREVOR A CLAY RIBA LTD
CHARTERED ARCHITECTS