



PROPOSED FRONT (W) ELEVATION
1 : 100




PROPOSED SIDE (S) ELEVATION
1 : 100

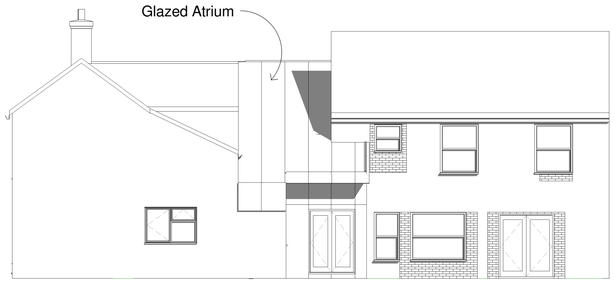


PROPOSED REAR (E) ELEVATION
1 : 100

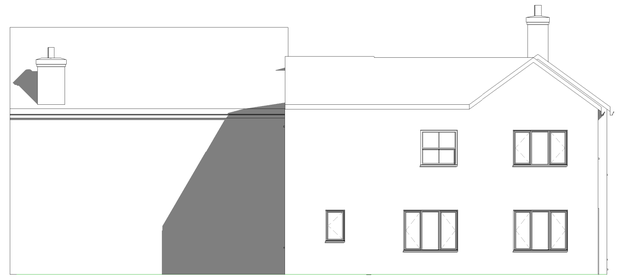

PROPOSED SIDE (N) ELEVATION
1 : 100

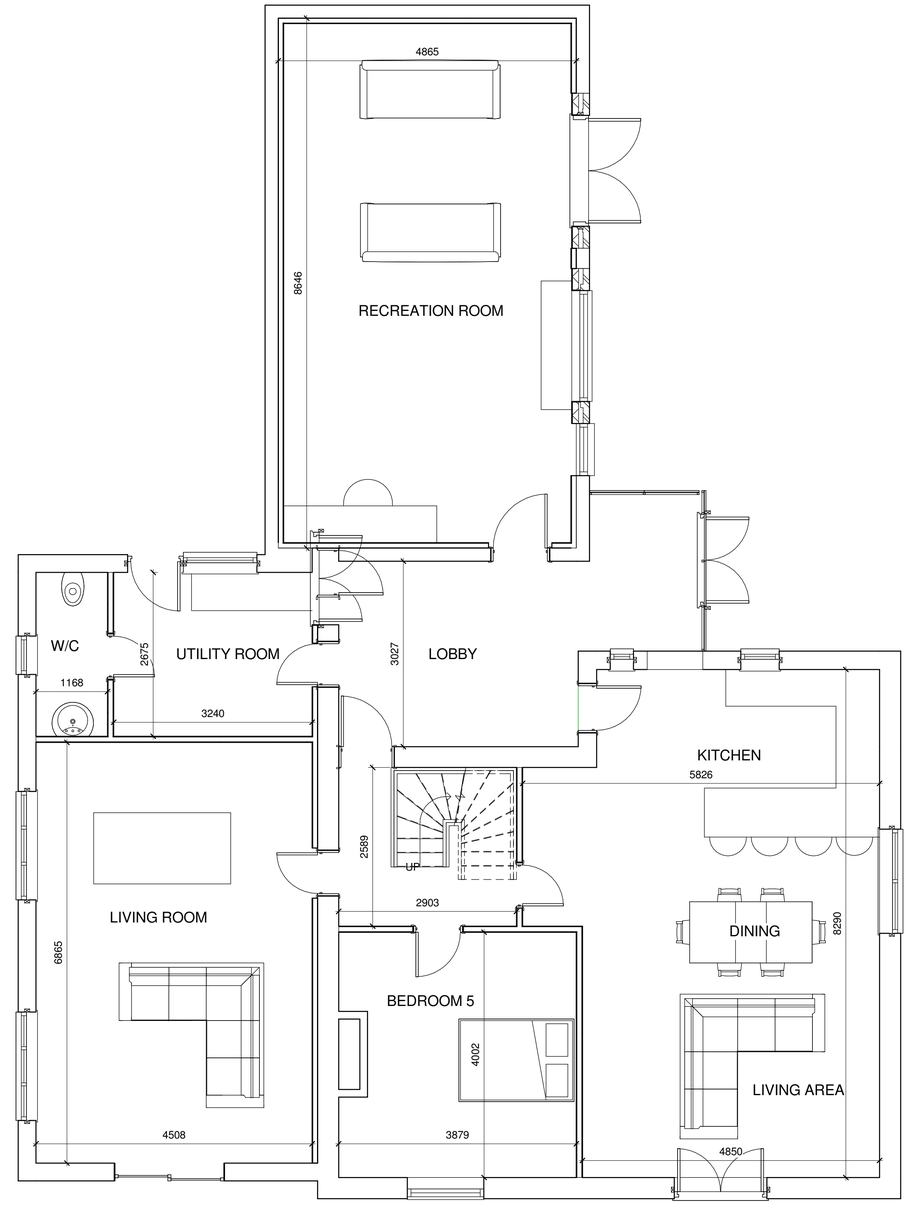

PROPOSED GROUND FLOOR PLAN
1 : 50

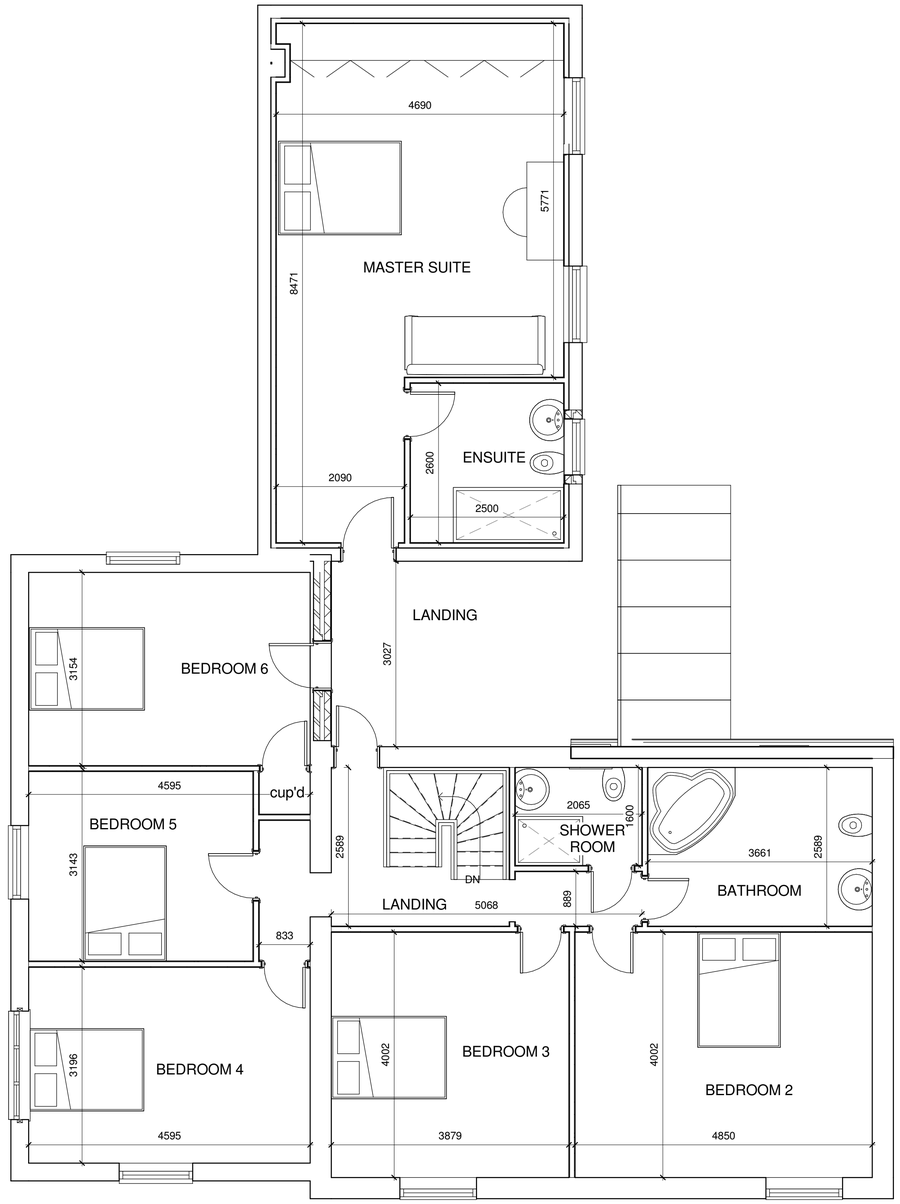

PROPOSED FIRST FLOOR PLAN
1 : 50

0m 1m 2m 3m 4m 5m
VISUAL SCALE 1:50 @ A1

0m 2m 4m 6m 8m 10m
VISUAL SCALE 1:100 @ A1

N

Rev	Description	Date

W2 ARCHITECTURAL LIMITED
2b Knights Yard, Gaol Street, Oakham
Rutland LE15 6AQ
01572 759 237

PROJECT
FIRST STOREY REAR EXTENTION AND INTERNAL ALTERATIONS

CLIENT
RACHEL POLL
415 BROADGATE,
WESTON HILLS,
SPALDING
PE12 6DB

DRAWING
PROPOSED GROUND FLOOR PLAN
PROPOSED FIRST FLOOR PLAN
PROPOSED ELEVATIONS

DRAWING NUMBER:	DATE:
W2/063/17/05	05/31/17
DRAWN BY:	SCALE (@ A1):
HA	As indicated

COPIES OF THESE DRWGS MUST NOT BE TAKEN, TRACED OR ALTERED FOR ANY PURPOSE OTHER THAN THAT FOR WHICH THEY WERE PREPARED AND SUPPLIED WITHOUT THE PERMISSION OF W2 ARCHITECTURAL LIMITED. THEY ARE PRODUCED ONLY FOR THE PURPOSE OF OBTAINING PLANNING OR BUILDING REGULATIONS APPROVAL AND DO NOT CONTAIN A FULL SPECIFICATION FOR THE PROPOSED WORK AND MUST NOT BE USED AS A CONTRACT DOCUMENT ALONE.
THE PROPOSED WORK WILL NOT BE SUPERVISED/INSPECTED BY W2 ARCHITECTURAL LIMITED (unless signed agreement) AND WE CANNOT ACCEPT ANY RESPONSIBILITY FOR THE WORK UNLESS WE HAVE BEEN GIVEN THE RESPONSIBILITY TO CERTIFY WORKMANSHIP/MATERIALS AND SPECIFICATION AND ANY VARIATIONS TO THE CONTRACT. IT IS NEITHER PRACTICAL OR REASONABLE TO SHOW ALL THE RELEVANT MATTERS ON THE DRAWINGS, THE FACT THAT MATTERS ARE NOT MENTIONED DOES NOT ALEVIATE THE BUILDER/CONTRACTOR FROM RESPONSIBILITES OF NON-COMPLIANCE IN CARRYING OUT THE WORK. ALL WORKS AND MATERIALS TO BE FITTED AND USED SHALL BE IN ACCORDANCE WITH THE MANUFACTURERS SPECIFICATIONS AND RELEVANT CURRENT DOCUMENTS OF THE BUILDING REGULATIONS AND CURRENT NHBC TECHNICAL REQUIREMENTS CODES OF PRACTICE, BRITISH STANDARDS OR EUROPEAN CODE etc. ALL MEASUREMENTS ON THIS DRAWING ARE NOT TO BE SCALED FOR CONSTRUCTION/ORDERING PURPOSES. ALL DIMENSIONS FOR SETTING OUT OF THE WORKS AS SHOWN ON THE DRAWING TO BE CHECKED BY THE BUILDER/CONTRACTOR PRIOR TO THE COMMENCEMENT OF WORK AND ANY DISCREPANCIES REPORTED FORTHWITH. ALL WORKS AND DIMENSIONS SHOWN ON THE DRWGS ARE APPROXIMATE AND MUST BE CHECKED ON SITE BY THE BUILDER/CONTRACTOR AS SUCH A SITE SURVEY IS UNDERTAKEN PRIOR TO COMMENCEMENT OF WORKS. THE ACTUAL POSITIONING OF APPARATUS MUST BE ESTABLISHED BY THE BUILDER/CONTRACTOR PRIOR TO COMMENCEMENT OF WORK AND REPOSITIONED TO SUIT THE INDIVIDUAL SERVICE SUPPLIERS INSTALLATION RECOMMENDATIONS.

HEALTH & SAFETY
It is the responsibility to ensure that the appointed contractor is familiar with and complies with Health & Safety for Building Sites and Work Places.