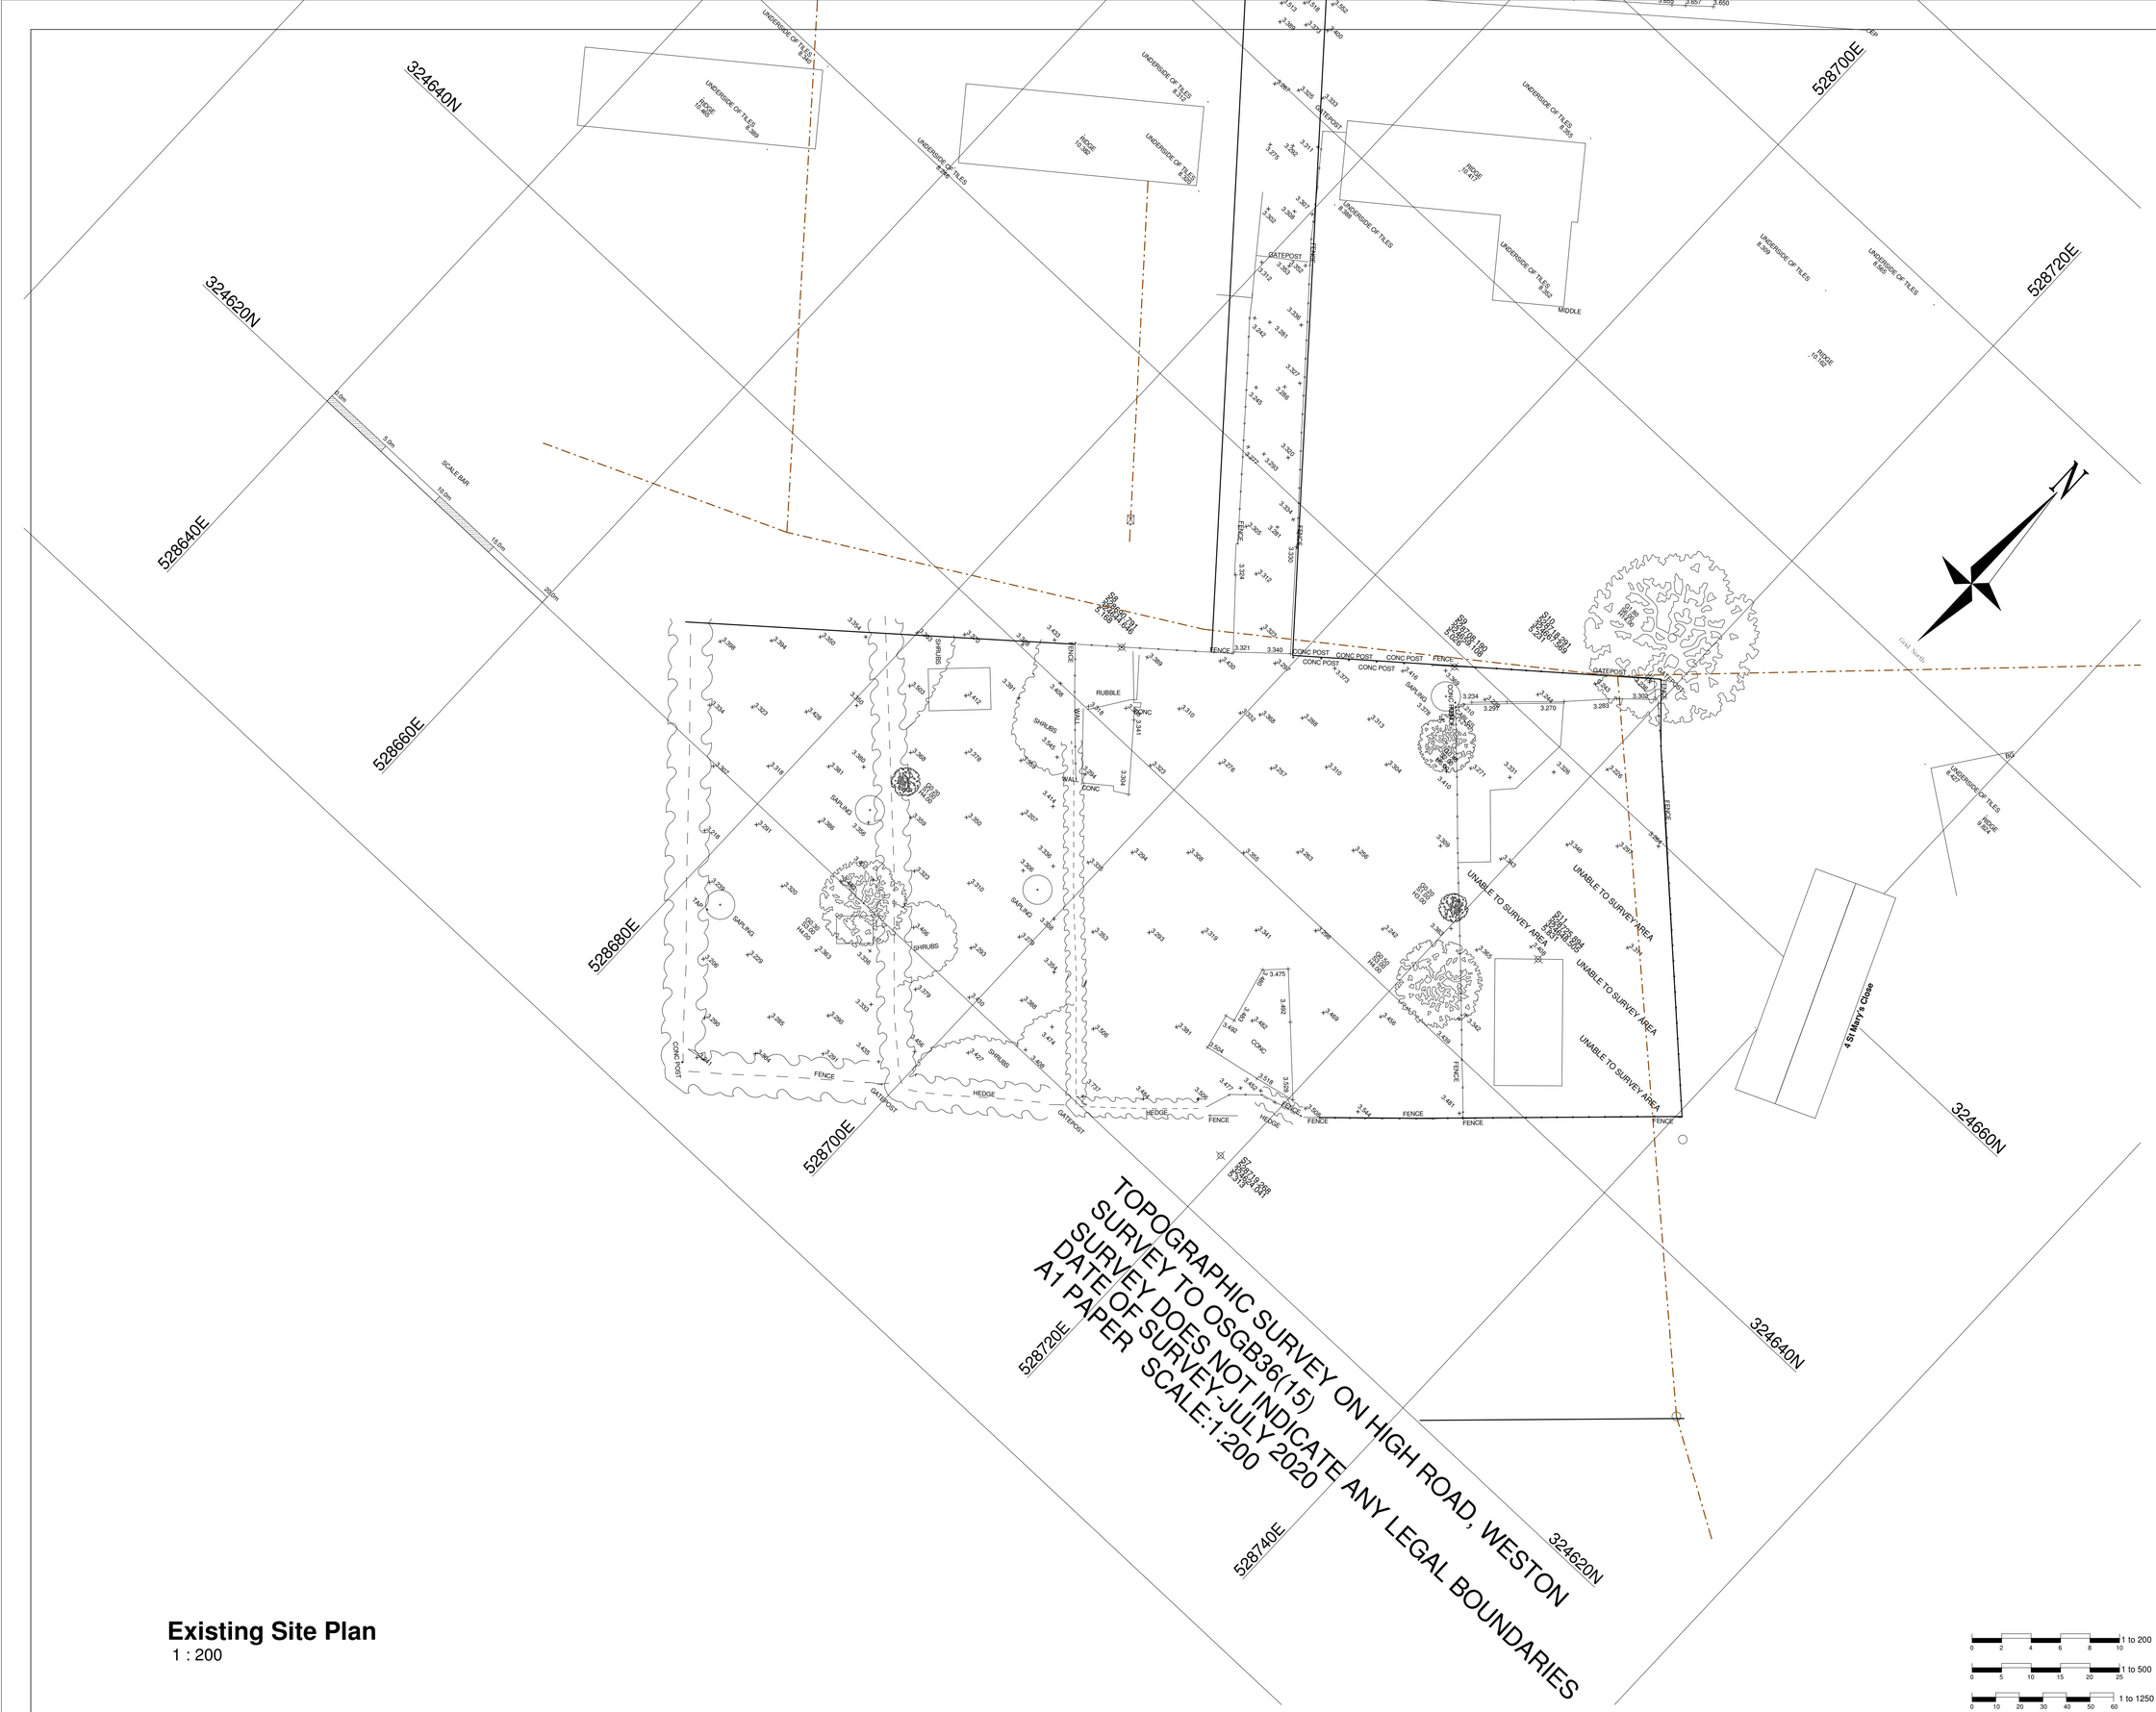


**Existing Site Plan**
1 : 200

ARC Survey & Design Consultants Ltd
Architectural Services
Chartered Building Surveyors
10 Thurlaston Close,
Peterborough, PE3 6LD
T: 01733 753727 / 07787 536417
e: info@arcsurvey.co.uk
e: arcpb.co.uk

| No. | Description | Date |
|---|---|---|
| A | Revise site layout | 05.11.20 |
| B | Sewer location updated | 05.07.21 |

Rear 192 to 200 High Road, Weston

3 dwellings

Existing Site Plan

| | |
|---|---|
| Project number | 21 016 |
| Date | 05.07.2021 |
| Drawn by | RG |
| Paper size | A1 |

E003

Scale 1 : 200

10/07/2021 11:32:34