

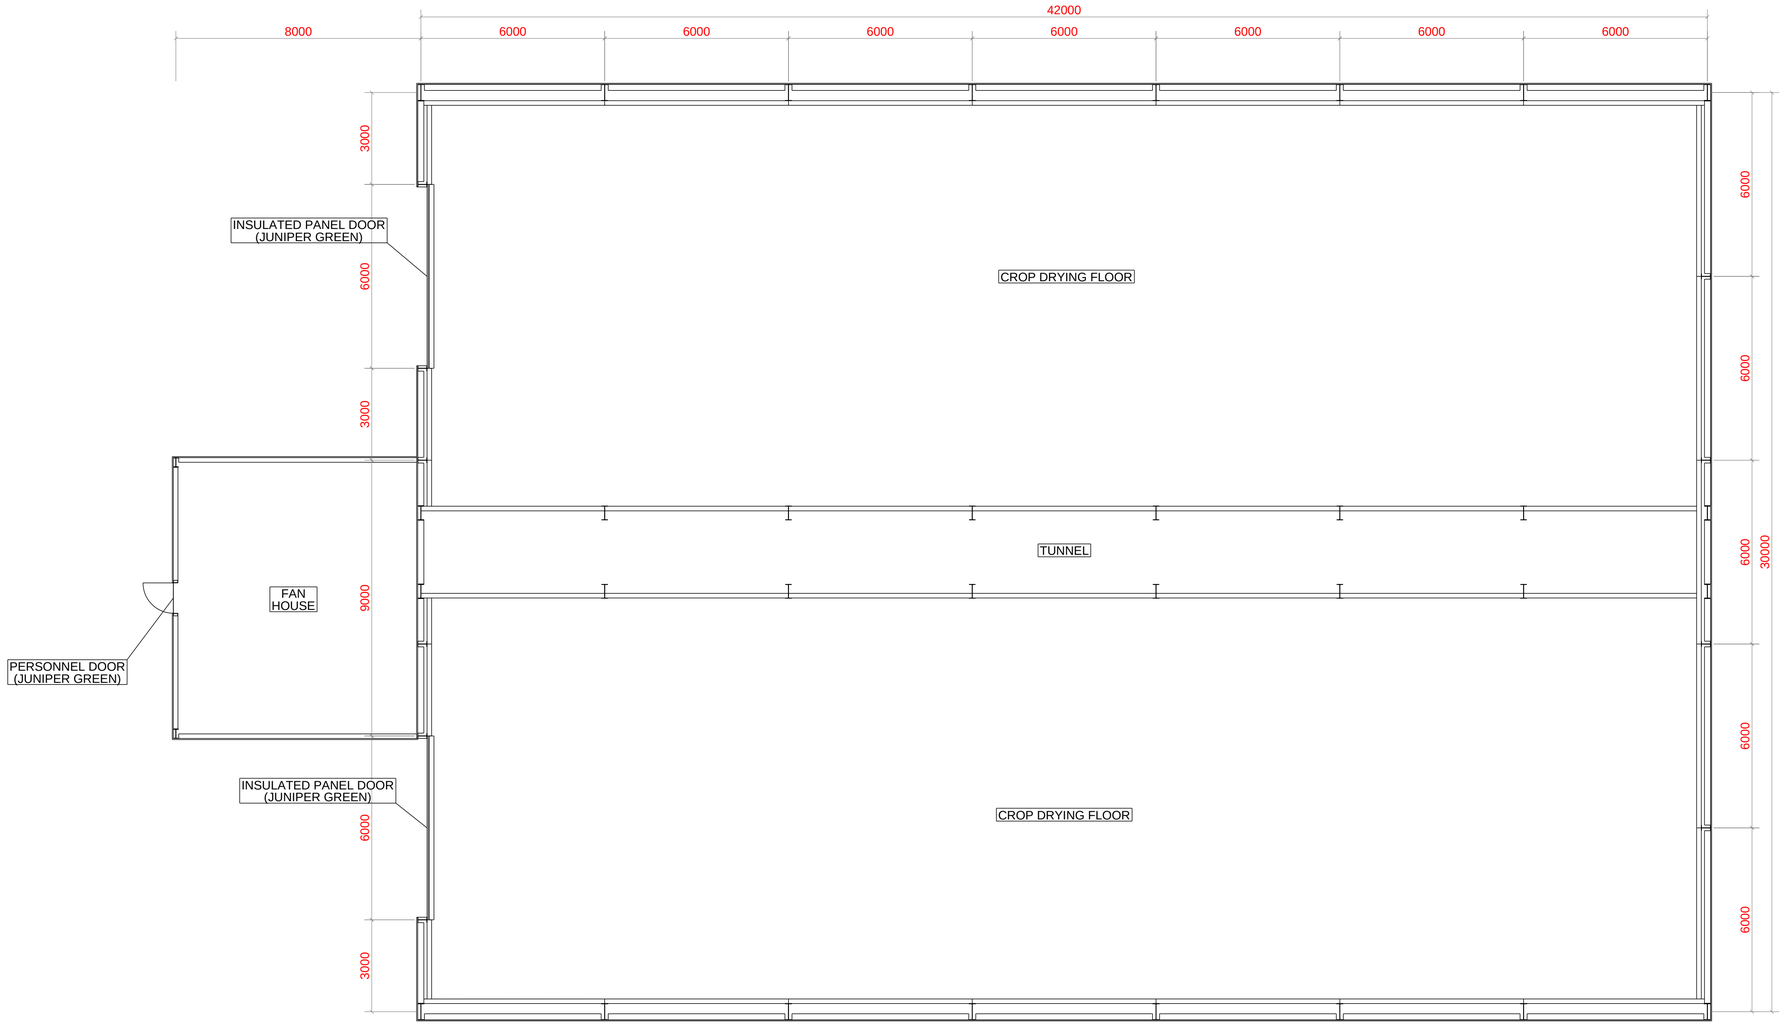



Floor Plan

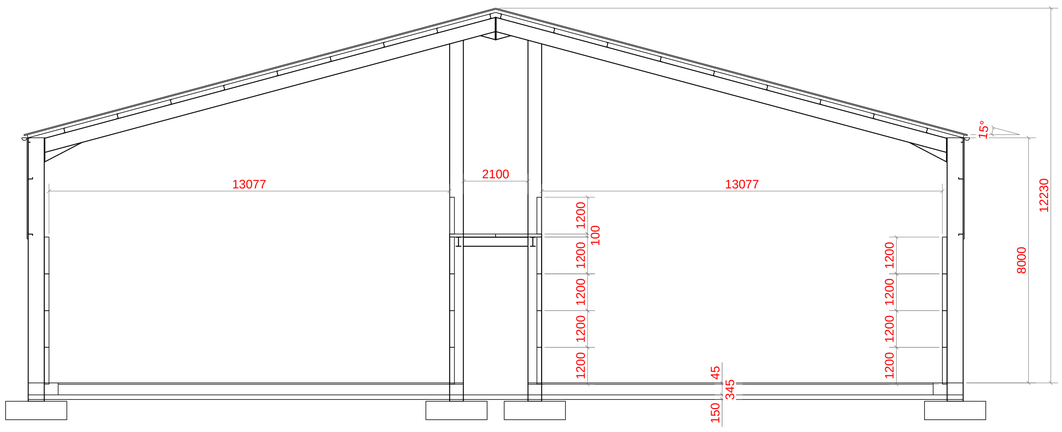

Cross Section

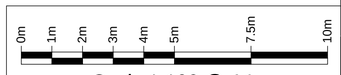

Scale 1:100 @ A1

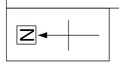

REV MARK	DESCRIPTION	CREATED By	CREATED Date	CHECKED By	CHECKED Date
D	Fan House altered.	M.M	11.08.2025		
C	Sizes altered.	M.M	29.07.2025		
B	Main doors altered.	M.M	07.07.2025		
A	Issued for approval.	M.M	04.07.2025		

Mr. R. Oldershaw
Hall Gate,
Weston,
Spalding,
Lincolnshire,
PE12 6RH.

Powered by Trimble. Tekla®

DRAWING TITLE	Proposed Floor Plan		
CONTRACT	Proposed Grain Store		
MODELLED BY	M.M	**ISSUE DATE**	11.08.2025
CONTRACT NO	250703	**SCALE**	1:100
DRAWING No	250703/01	**REVISION No.**	D

Tekla Structures