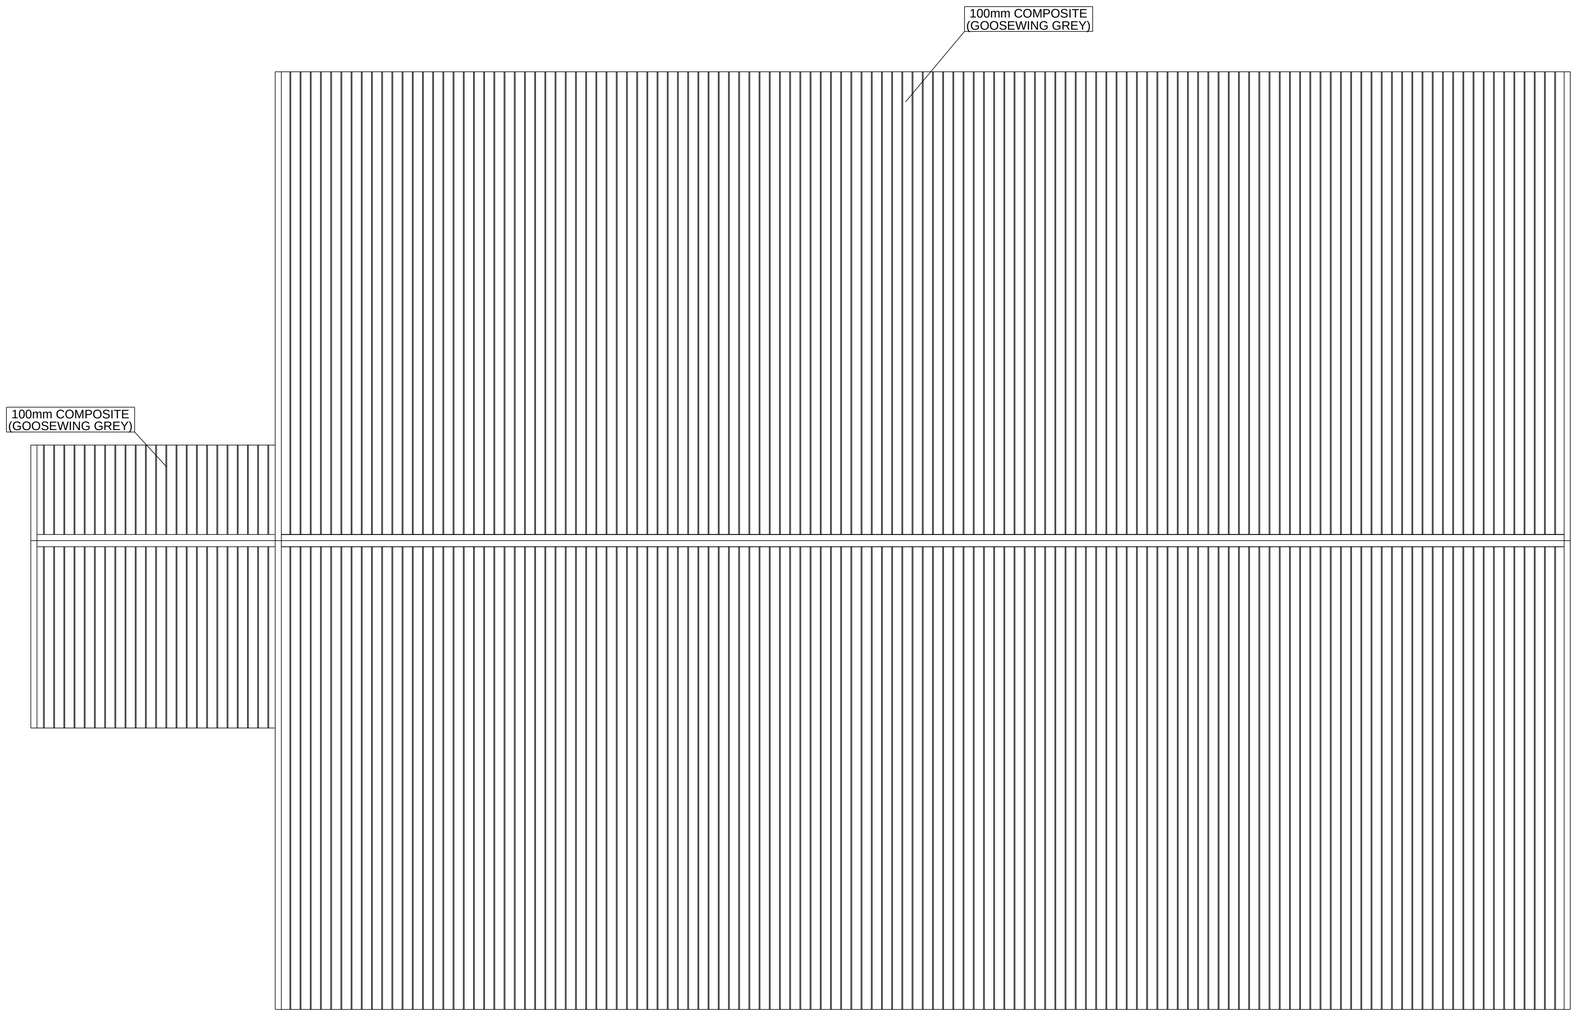


Roof Plan

0m 1m 2m 3m 4m 5m 7.5m 10m

Scale 1:100 @ A1

N

REV MARK	DESCRIPTION	CREATED By	CREATED Date	CHECKED By	CHECKED Date
D	Fan House altered.	M.M	11.08.2025		
C	Sizes altered.	M.M	29.07.2025		
B	Main doors altered.	M.M	07.07.2025		
A	Issued for approval.	M.M	04.07.2025		

Mr. R. Oldershaw
Hall Gate,
Weston,
Spalding,
Lincolnshire,
PE12 6RH.

Powered by Trimble. Tekla.

DRAWING TITLE	Proposed Roof Plan		
CONTRACT	Proposed Grain Store		
MODELLED BY	M.M	**ISSUE DATE**	11.08.2025
CONTRACT NO	250703	**SCALE**	1:100
DRAWING No	250703/02	**REVISION No.**	D

Tekla Structures