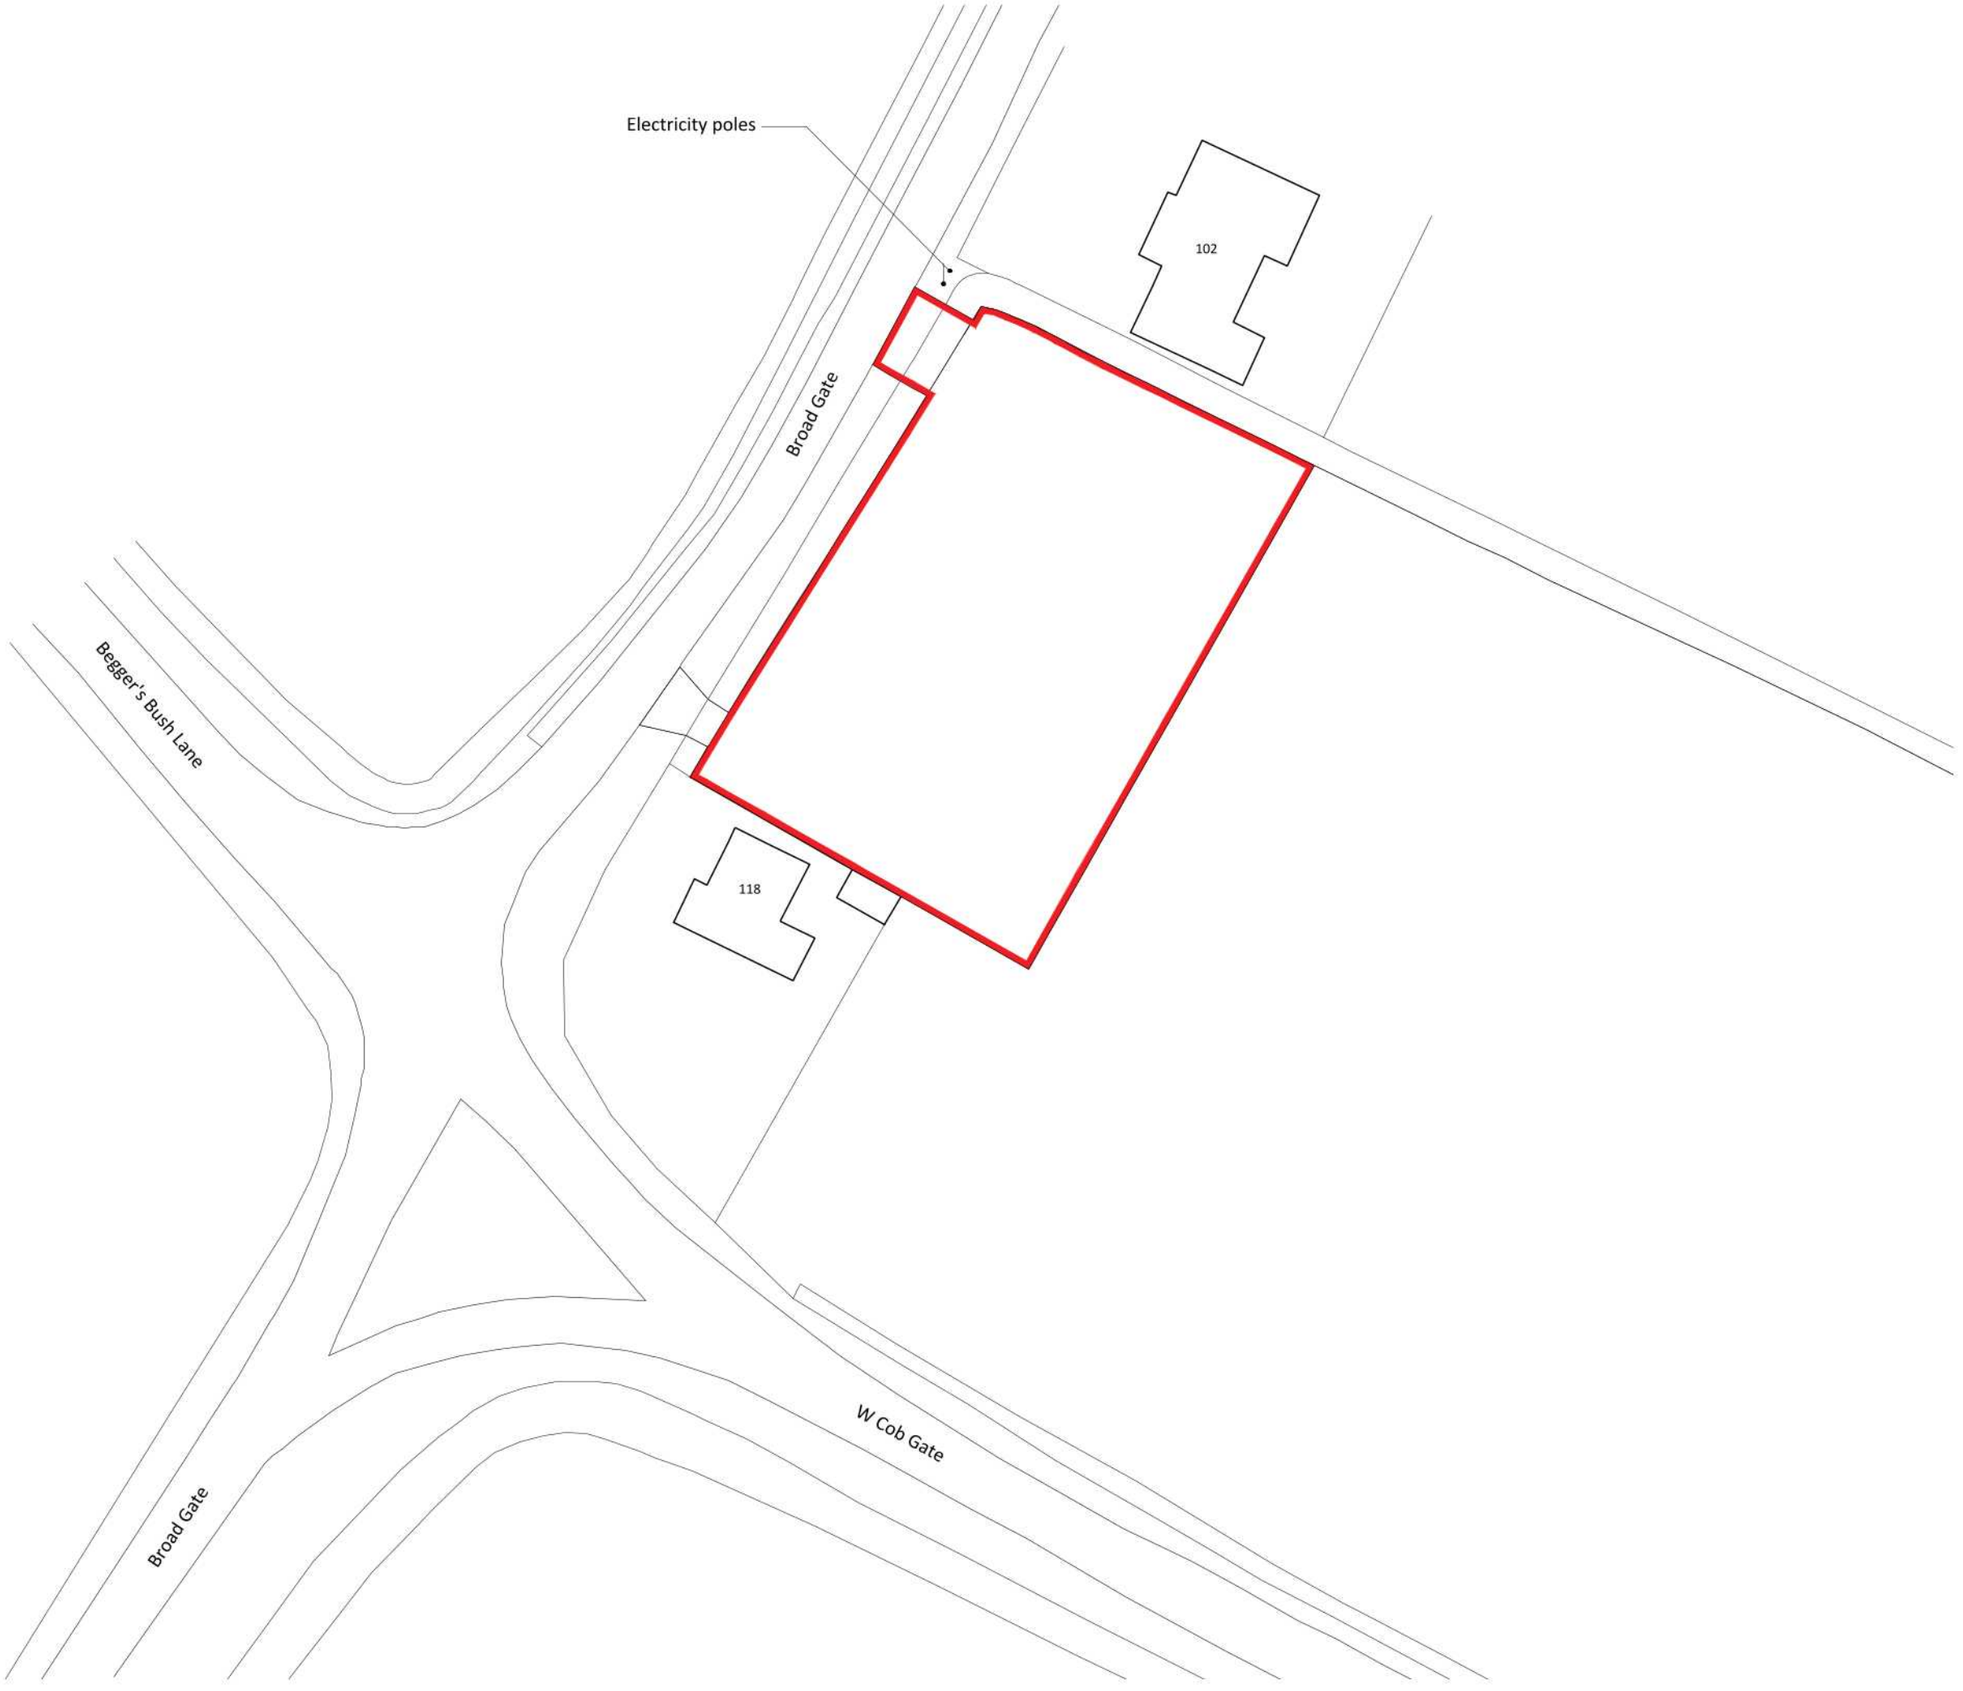



**Notes**

**Copyright**
© Robert Doughty Consultancy Limited.
All rights described in the Copyright, Designs and Patents Act 1988 have been asserted.

**Ordnance Survey Map**
© Crown Copyright. OS Licence No: AR 100010613.

N

0 5 10 15 20 25m

| Rev | Description | Date |
|---|---|---|
| A | Amendment as requested by LPA | 30.08.23 |

rdc
Robert Doughty Consultancy

32 High Street, Helpringham
Sleaford, Lincolnshire, NG34 0RA

Tel: 01529 421646
Email: admin@rdc-landplan.co.uk
Web: www.rdc-landplan.co.uk

**Client**
Mrs N Gibson-Ebdon

**Project**
Residential Development
Broadgate, Weston, Lincs

**Drawing**
Existing Site Plan

| Scale @ A3 | Date |
|---|---|
| 1: 500 | 03/08/23 |

| Drawn By | Checked By |
|---|---|
| WW | LMS |

| Job Number | Status | Purpose of Issue |
|---|---|---|
| 1564-1 | PL | Planning |

| Drawing No. | Rev |
|---|---|
| 1564-1_PL_SP01 | A |