


All Dimensions and Levels to be verified on site.
Only Figured Dimensions to be used.
Do not scale this drawing.
Any discrepancies to be notified to the originator of this drawing immediately.
If in doubt, ask.
Copyright is reserved by them and the drawing is issued on the condition that it is not copied, reproduced, retained, or disclosed to any unauthorised person, either wholly or in part without consent.

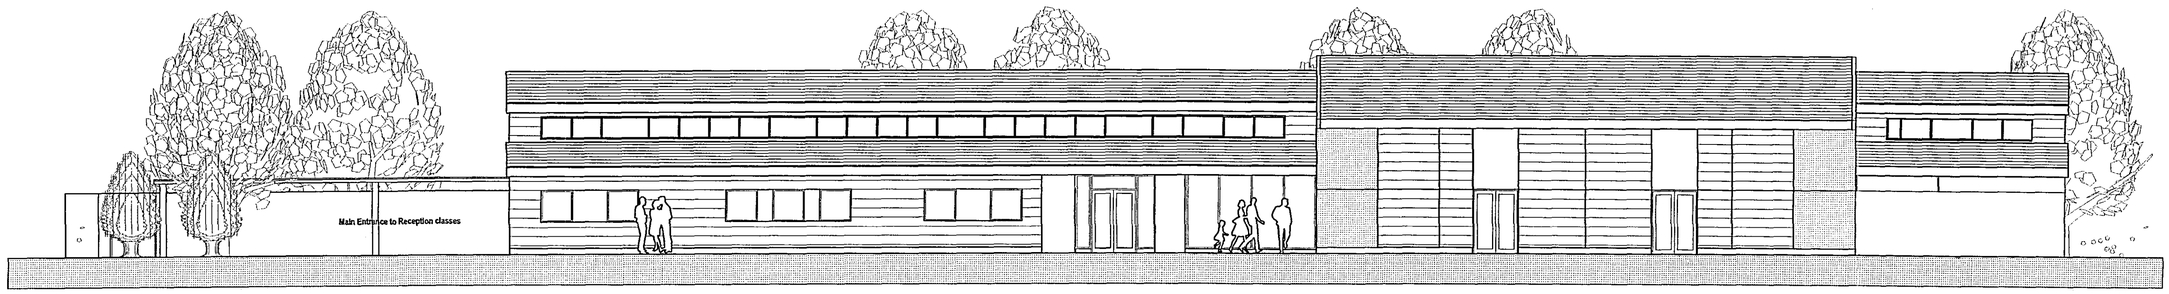

North Entrance Elevation

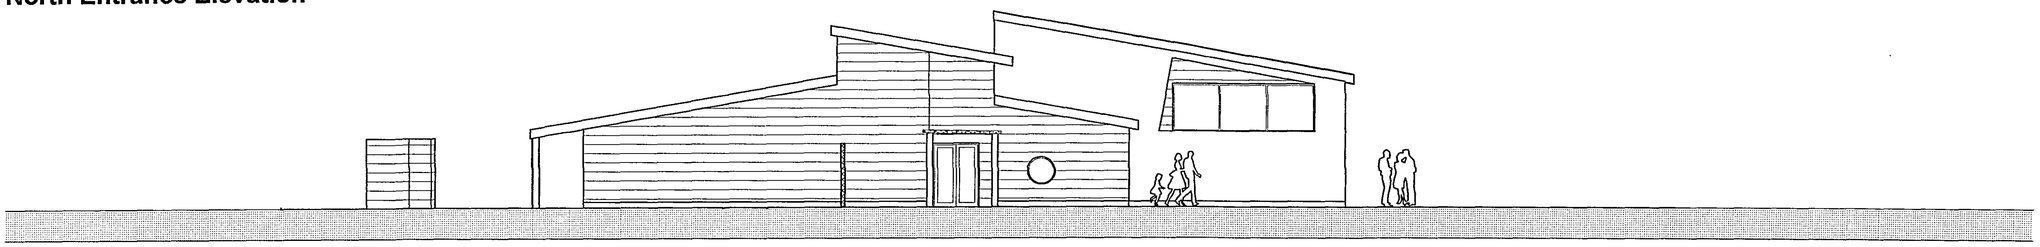


East Elevation

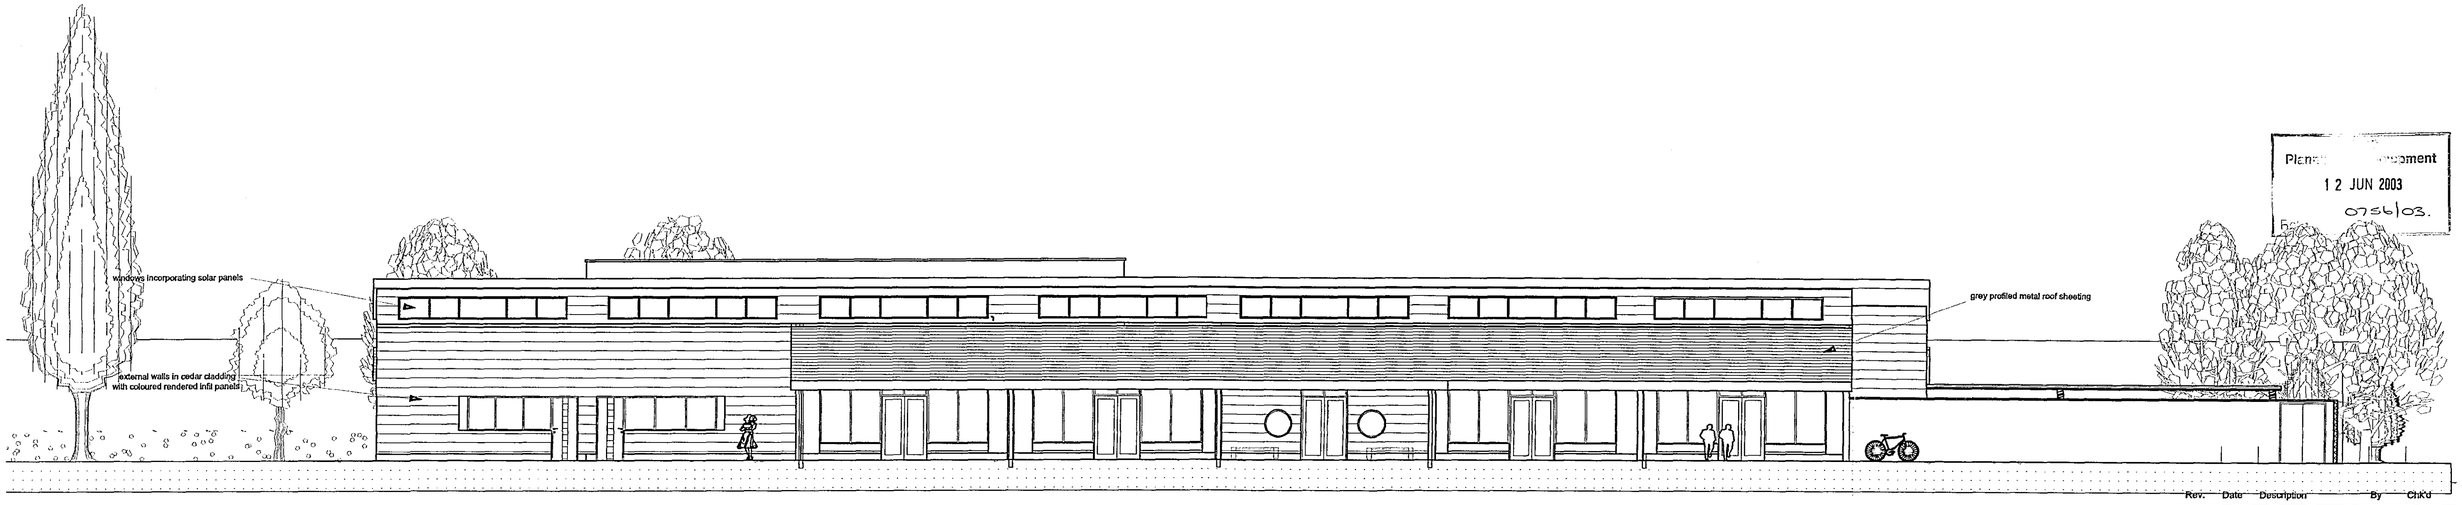

Plan[illegible]opment
1 2 JUN 2003
0756/03.

South Elevation

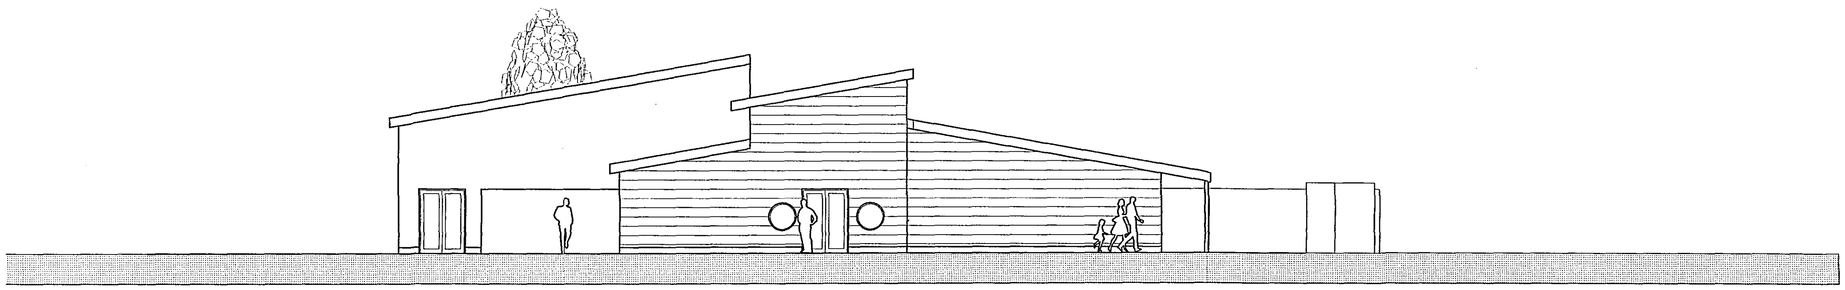

West Elevation

Rev.	Date	Description	By	Ch'd

HBS
Hyder Business Services
Mill House
Brayford Wharf North
Lincoln, LN1 1YT

Tel: 01522 836836
Fax: 01522 516050
Web: www.hbs.uk.com

Client
LCC & Weston Hills Primary School

Project
New Primary School -feasibility

Drawing Title
Elevations

Drawn By	Checked By
HKB	
Scale	**Date**
1:100	16th Mayl 2003

Project No.	Drawing No.	Revision
DC/573/0003	03	

Highways & Planning Directorate
3 0 MAY 2003
Planning & Conservation