
All Dimensions and Levels to be verified on site.
Only Figured Dimensions to be used.
Do not scale this drawing.
Any discrepancies to be notified to the originator of this drawing immediately.
If in doubt, ask.
Copyright is reserved by them and the drawing is issued on the condition that it is not copied, reproduced, retained, or disclosed to any unauthorised person, either wholly or in part without consent.

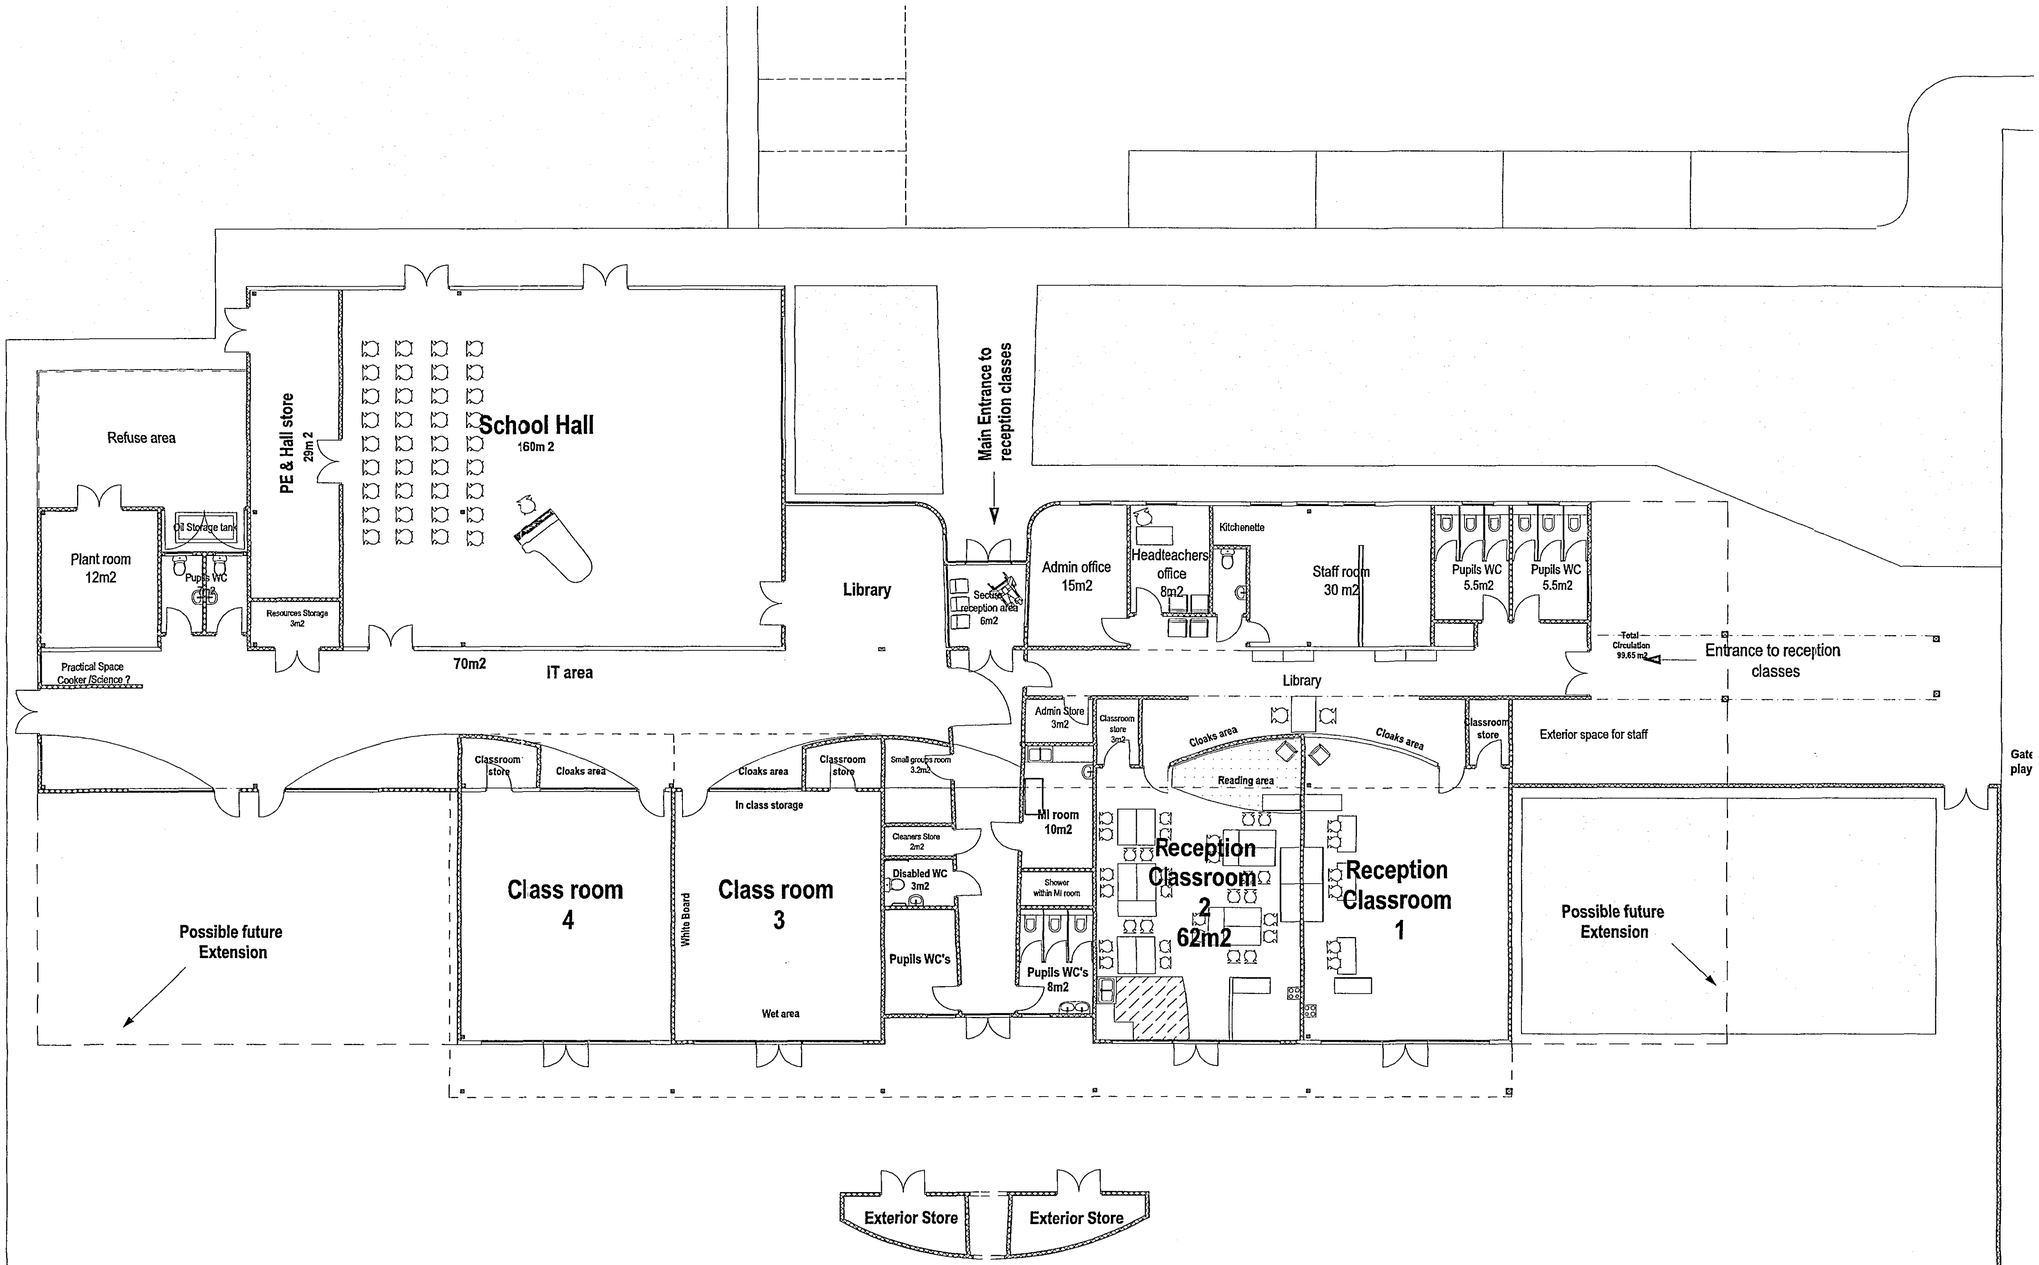

Planning Department
12 JUN 2003
075603

Rev.	Date	Description	By	Chk'd

HBS
Hyder Business Services
Mill House
Brayford Wharf North
Lincoln, LN1 1YT
Tel: 01522 836836
Fax: 01522 516050
Web: www.hbs.uk.com

Client
LCC & Weston Hills Primary School

Project
New Primary School -feasibility

Drawing Title
Ground Floor plan

Drawn By	Checked By
HKB	
Scale	Date
1:100	19th May 2003
Project No.	Drawing No. / Revision
DC/573/0003	02

Highways & Planning Directorate
30 MAY 2003
Planning & Conservation