



East

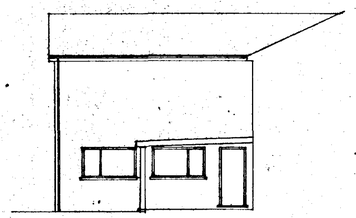

North

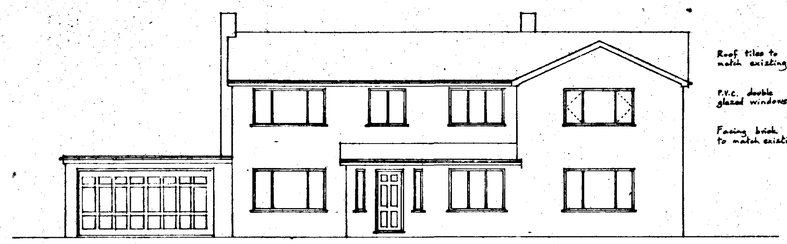


Roof tiles to match existing


P.V.C. double glazed windows

Facing brick to match existing


West

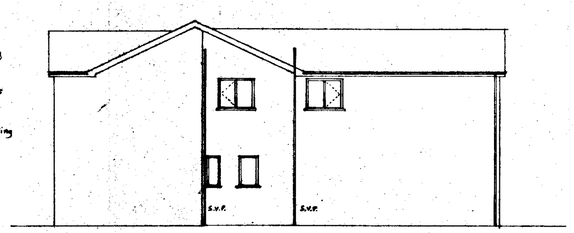


South

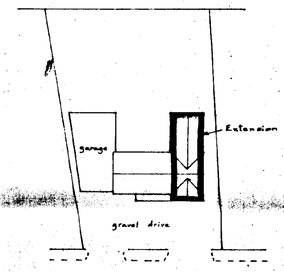


Site Plan

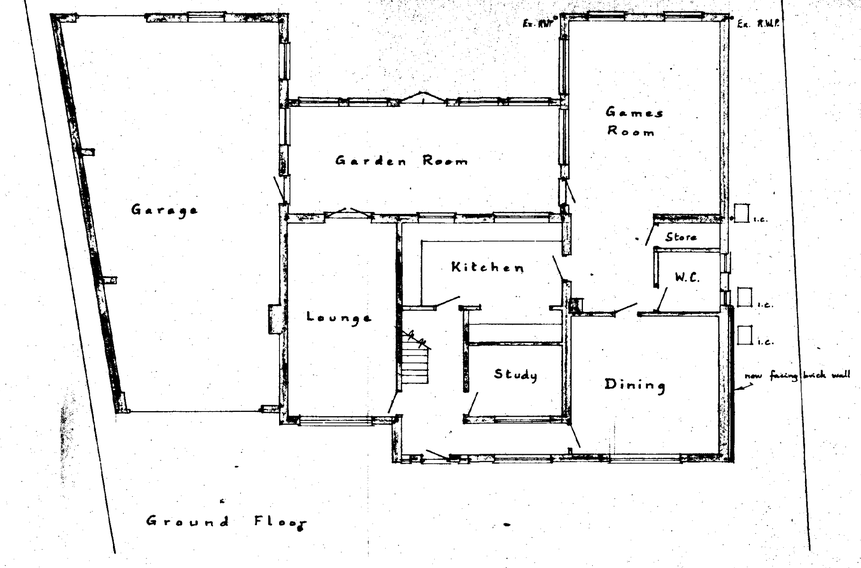

Ground Floor

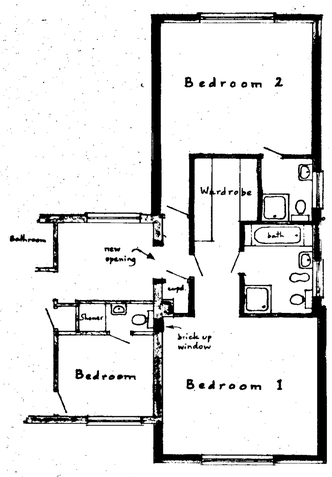

First Floor

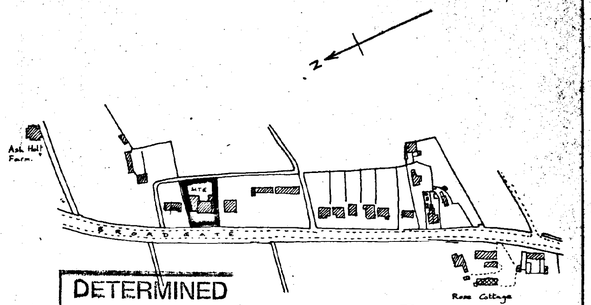

DETERMINED PLAN

Location

SHDC Planning & Development 01 JUL 2002 Ref 763/02

O.S. Map ref. TF 2720

Scale 1:2500

Mr. and Mrs. M. E. Harris,
401, Broadgate, WESTON HILLS

First Floor Extension.

Written dimensions to be used in preference to scaled, and all measurements to be verified by checking on site.	**Scale** 1:100
Local Authority Ref. Planning	**Drawing No.** 220611
Building Regulations	**Date** June 2002

A. ROFFE
BUILDING DESIGN & PLANS
1, Green Lane,
SPALDING, Lincs. PE11 2YB
Tel: 01775-723 680