




Front

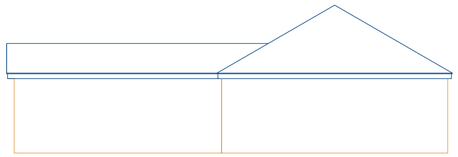

East Side

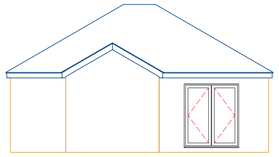

Rear

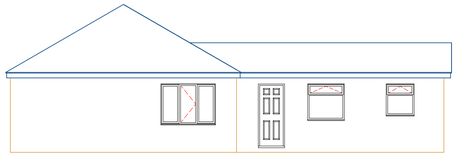


West Side

Elevations as existing
Scale 1:100 @ A1


Garden

Drive

Ground Floor as existing
Scale 1:100 @ A1

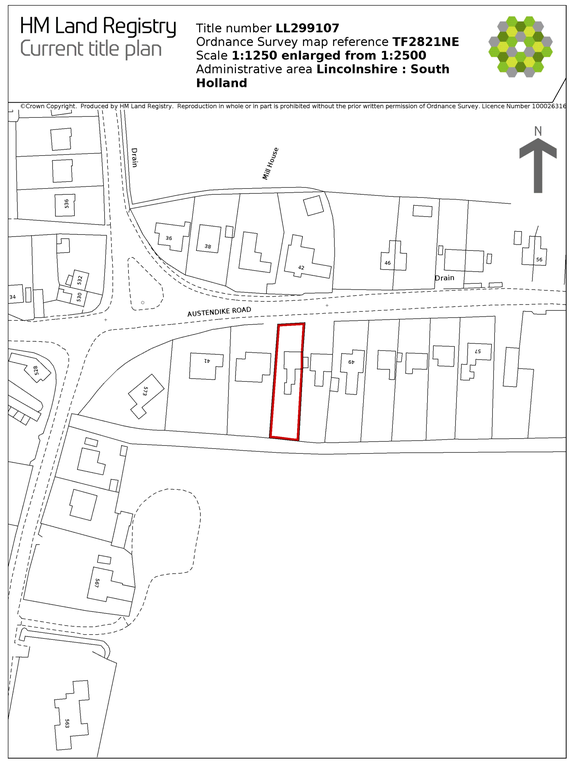

Site Location Plan
Scale 1:1250 @ A1

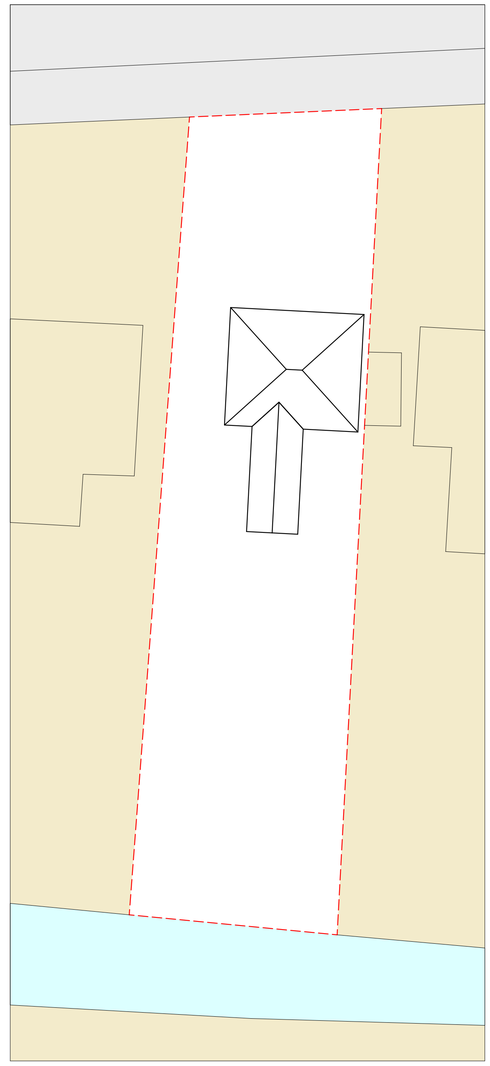

Site Block Plan as existing
Scale 1:200 @ A1

Notes

Project
Proposed double garage,
rear extension and alterations at
45 Austendyke Road,
Weston Hills,
Spalding, PE12 6BX

Drawing Title
Site Plan, Layout & Elevations
AS EXISTING

Client
Mr & Mrs Osborn

Drawing No.
001

Date	Scale
November 2022	1:100, 1:200, 1:1250
Drawn by	Checked by
Mark A Richardson	N/A

Page Size - A1

6000 mm