
23 JUN 2003
0802/03

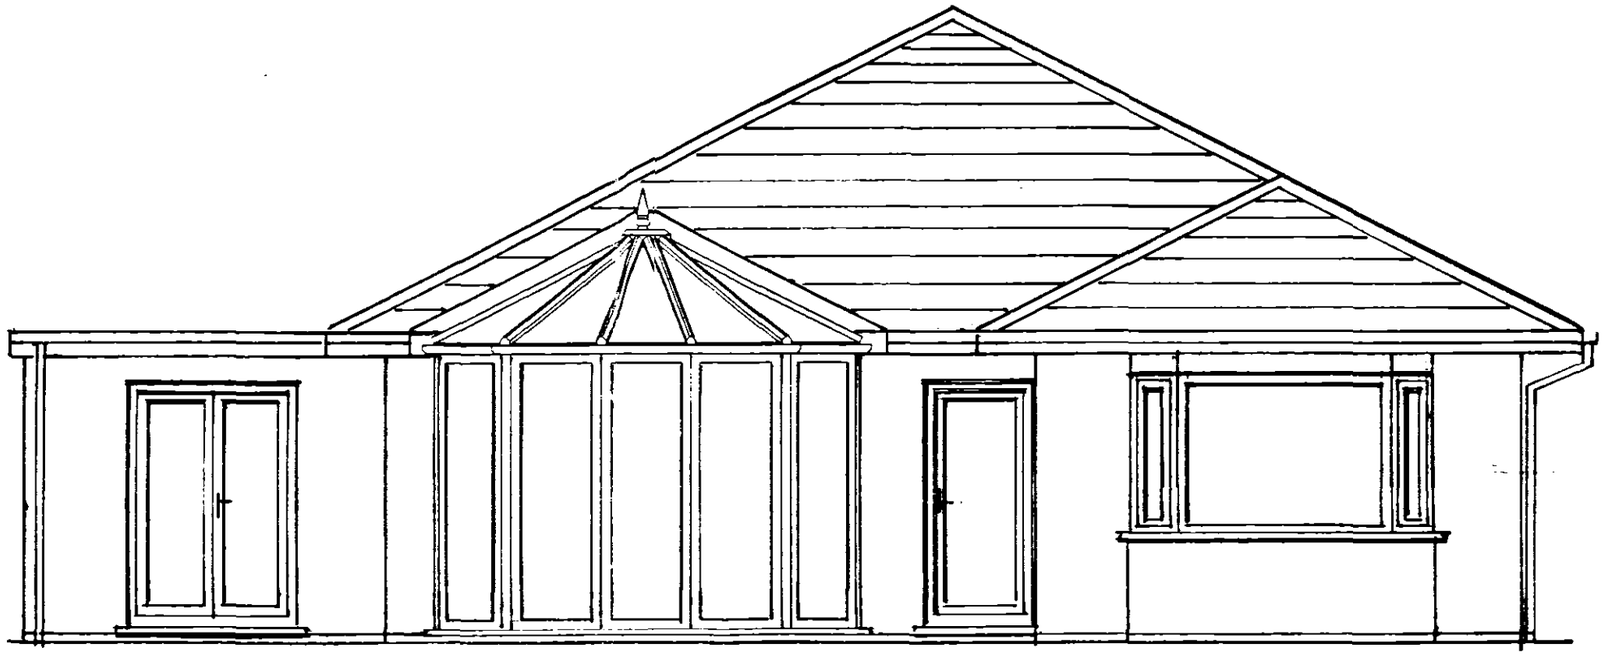

DETERMINED
PLAN

Customers Signature	Date	Drawing No.	Property Elevation:	Unit Elevation:	Scale..	Drawn..
D Mitchell	5-6-03	099/19036	FRONT.	FRONT ELEVATION.	1:50	RJB
					Date.. 29/05/03	Surveyor. J.Mc.