

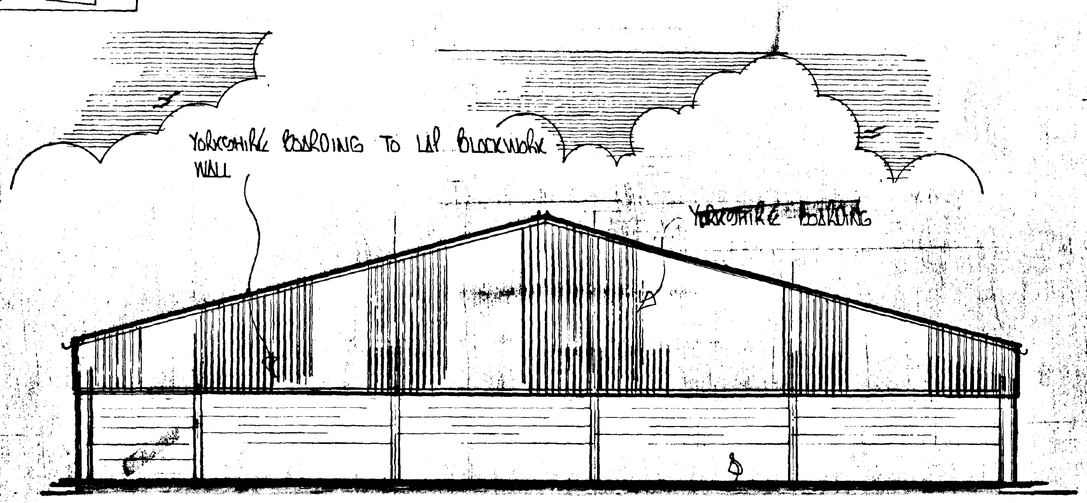


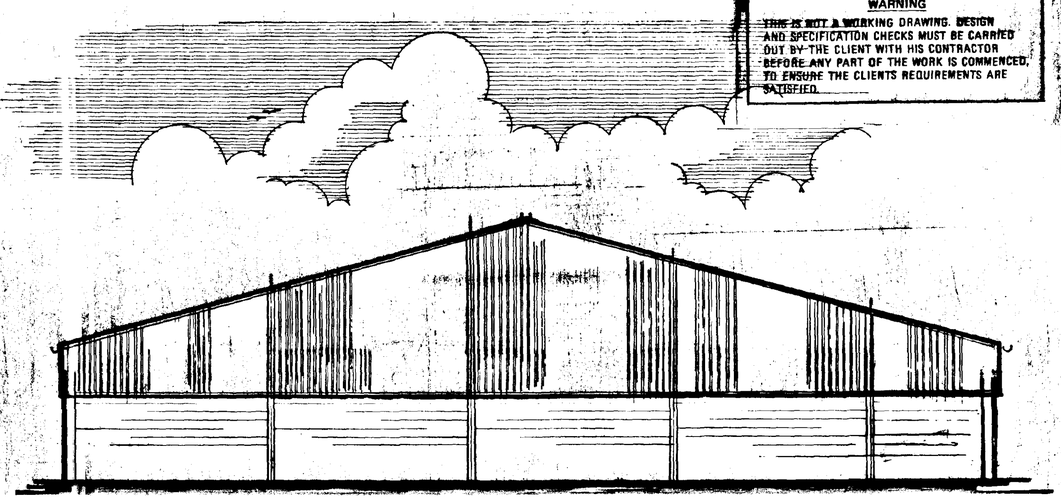


REAR ELEVATION LINE 1

2025 HIGH BLOCKWORK WALL

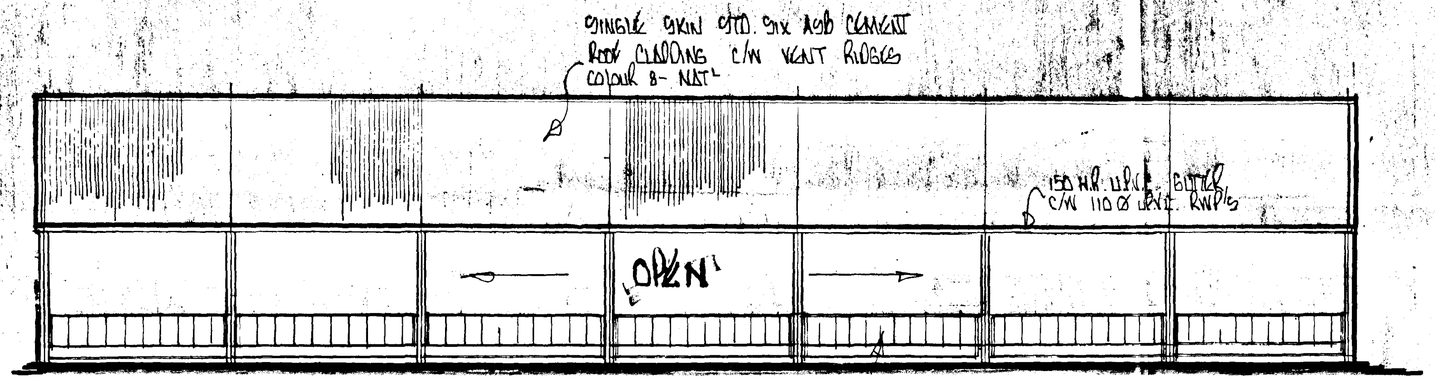

2 IN 1 GATE HOLDING UNITS

SIDE ELEVATION LINE A

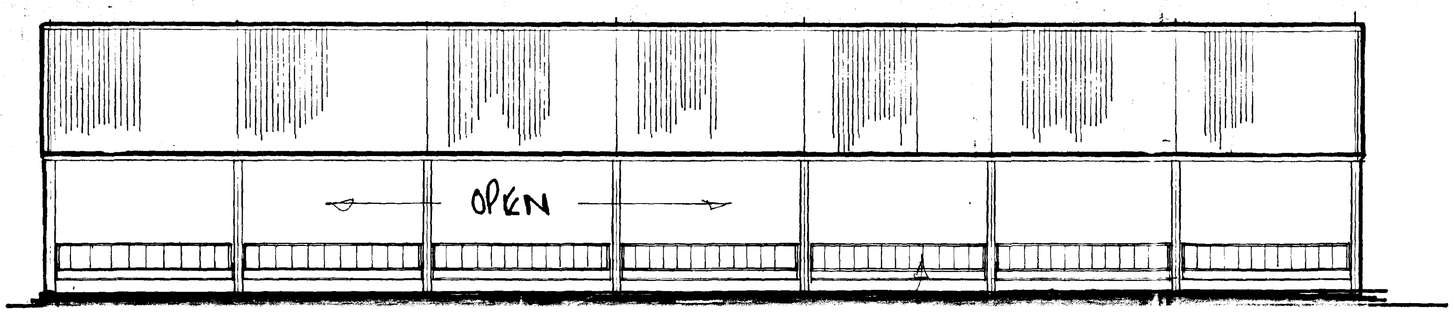

2 IN 1 GATE HOLDING UNITS

SIDE ELEVATION LINE B

REAR ELEVATION LINE B

(SIMILAR AS ABOVE)

ROOF CLADDING

SINGLE SKIN NAT. GREY STD. SIX ASB. CEMENT SHEETS WITH ALL LAPS SEALED IN MASTIC. FIXED IN AN OVER PURLIN POSITION TO COMPLETE WITH ALL NECESSARY MATCHING CROWN CRIMPED VENTILATED RIDGE SHEETS, BARGE BOARDS & FIXINGS. NO ROOFLIGHTS.

VERTICAL CLADDING (GABLES)

YORKSHIRE BOARDING 25x150 TREATED TIMBER TO LAP BLOCKWORK WALL WITH 25MM GAPS & FIXED IN AN OVER RAIL POSITION COMPLETE WITH ALL NECESSARY FIXINGS ETC.

VERTICAL CLADDING (SIDES)

BOTH SIDES TO BE LEFT COMPLETLY OPEN

AMENDED PLAN
Ref. A1

SOUTH HOLLAND DC
HOUSING & PLANNING
23 NOV 1995
Ref: 0814/95

DRAWING NO.

D.A. GREEN & SONS Ltd.
WHAPLODE, SPALDING, LINCS, PE12 6TL.
Tel: HOLBEACH (01406) 370585
Fax: HOLBEACH (01406) 370766

WARNING
THIS IS NOT A WORKING DRAWING. DESIGN AND SPECIFICATION CHECKS MUST BE CARRIED OUT BY THE CLIENT WITH HIS CONTRACTOR BEFORE ANY PART OF THE WORK IS COMMENCED, TO ENSURE THE CLIENTS REQUIREMENTS ARE SATISFIED.

~~GENERAL NOTES~~
~~ALL HOLE SIZES MUST BE NOTED ON ACTUAL DETAILS.~~
~~ALL WELDING TO BE mm FILLET WELD CONT. EXCEPT WHERE NOTED.~~
~~ALL NOTCHES TO HAVE 10mm RADIUS.~~

REVISIONS	BY	DATE
CLADDING TO BOTH GABLE ENDS ADDED TO ELEVATIONS REVISED TO YORKSHIRE BOARDING SIDE ELEVATION NOW OPEN		21/11/95

~~S/BLAST~~
~~PAINT~~
~~REPAINT~~

SCALE	1:100	DATE	
DRAWN	MW		AUG 95
CHKD.			

DRAWING ISSUED TO

F.	W.	SP.	A.	AP.	T.	SM.	CR.
SC.	LP	RC	CM.	SO.	ST.	B.	

ARCHITECT

CONSULTING ENGINEER

MAIN CONTRACTOR


PROJECT
PROPOSED CATTLE BUILDING

SITE ADDRESS
C.R. & P.E. BOOTHANCK.
WIMBERLEY HALL FARM
STONEGATE, WESTON, SPALDING, LINCS


DETAILS
ELEVATIONS

GREEN STRUCTURAL

DRAWING NO. 1762 / 1A

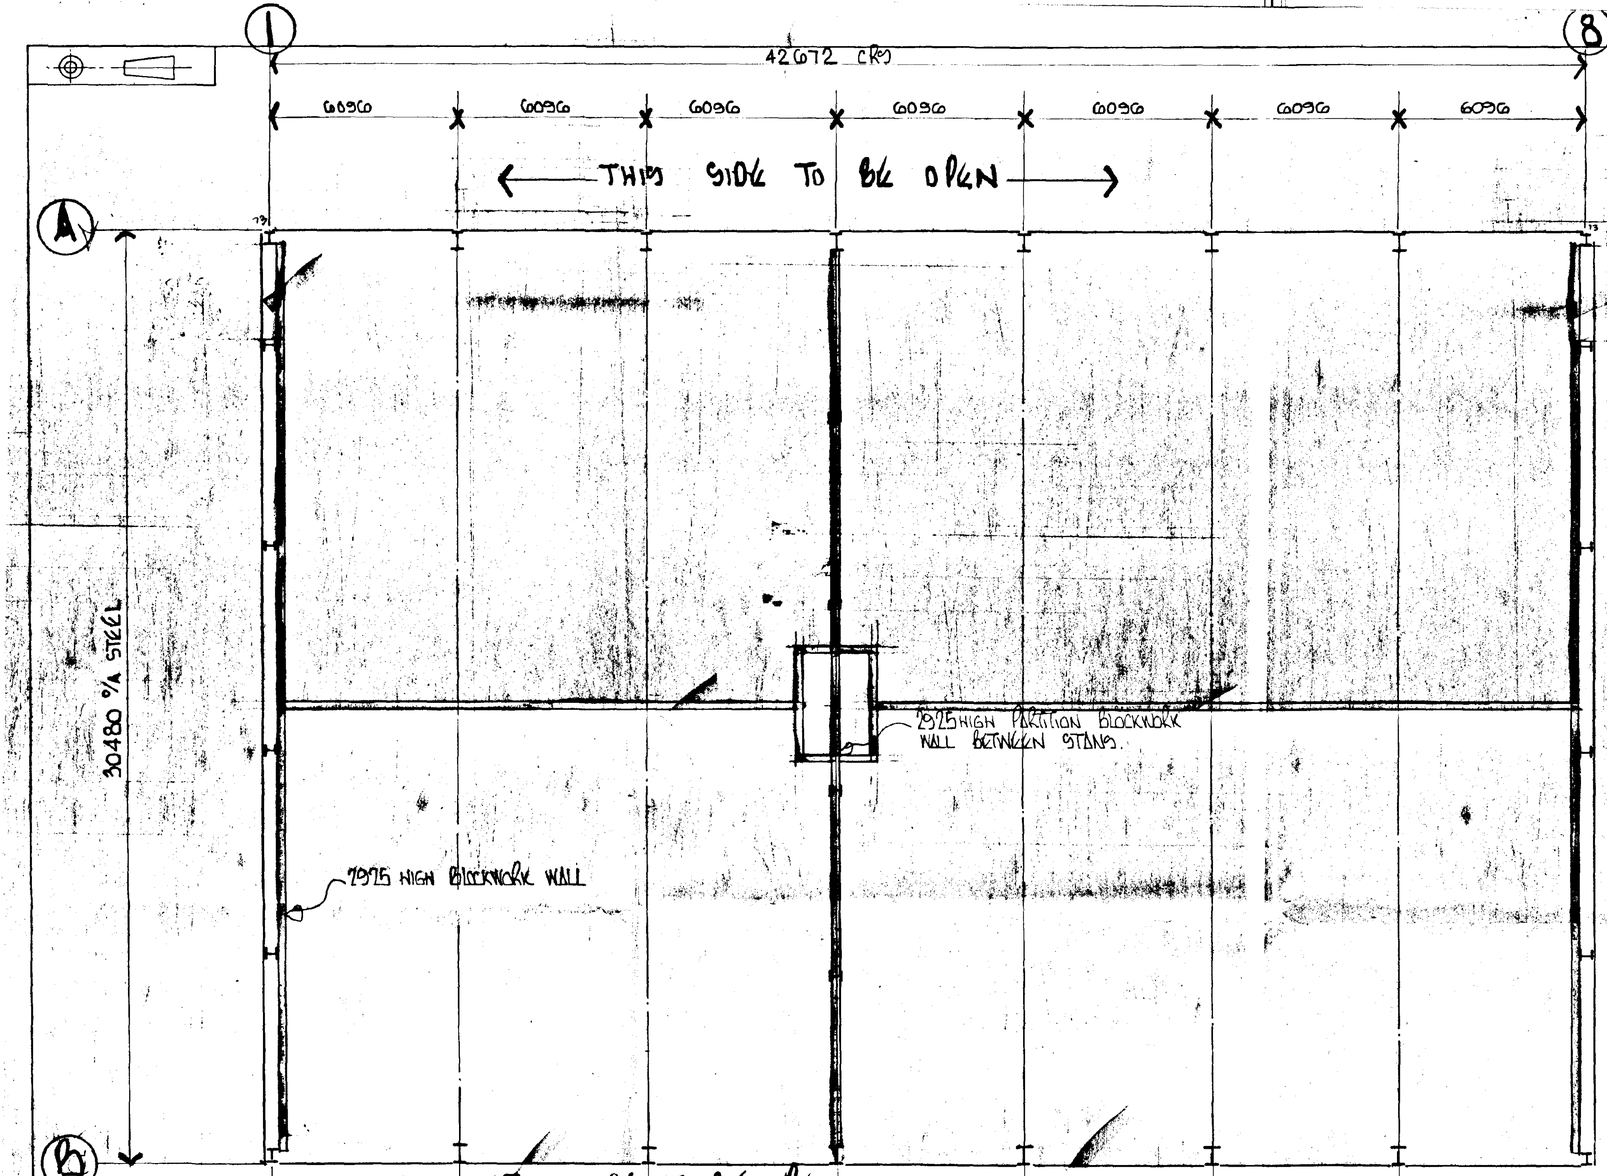

FLOOR PLAN

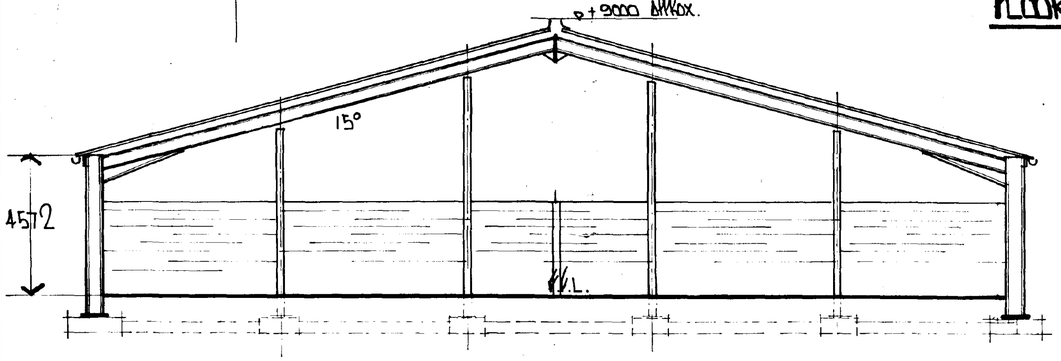

SECTION THRO PORTAL FRAME
(SHOWING PARTITION FRAME)

WARNING
THIS IS NOT A WORKING DRAWING. DESIGN AND SPECIFICATION CHECKS MUST BE CARRIED OUT BY THE CLIENT WITH HIS CONTRACTOR BEFORE ANY PART OF THE WORK IS COMMENCED TO ENSURE THE CLIENTS REQUIREMENTS ARE SATISFIED.

AMENDED
Ref. A/1

SOUTH HOLLAND DC
HOUSING & PLANNING
23 NOV 1995
Ref: 0814/95

DRAWING NO.

D.A. GREEN & SONS Ltd.
WHAPLODE, SPALDING, LINCS, PE12 6TL.
Tel: HOLBEACH (01406) 370585
Fax: HOLBEACH (01406) 370766

~~GENERAL NOTES~~
~~ALL HOLE SIZES MUST BE NOTED ON ACTUAL DETAILS.~~
~~ALL WELDING TO BE mm FILLET WELD CONT. EXCEPT WHERE NOTED.~~
~~ALL NOTCHES TO HAVE 10mm RADIUS.~~

REVISIONS	BY	DATE
* BLOCKWALL REMOVED FROM GRID 6 INTERNAL BLOCKWALL ADDED	MWS	21/11/95

~~S/BLAST~~
~~PAINT~~
~~REPAINT~~

SCALE	1:100	DATE
DRAWN	MW	AUG 95
CHKD.		

DRAWING ISSUED TO

F.	W.	SP.	A.	AP.	T.	SM.	CR.
SC.	LP	RC	CM.	SO.	ST.	B.	

ARCHITECT

CONSULTING ENGINEER

MAIN CONTRACTOR

PROJECT
PROPOSED CATTLE BUILDING


SITE ADDRESS
C.R. 6 F.V. BUSTANCE
WIMBERLEY HALL FARM,
STONEGATE, WESTON, SPALDING,
LINCS

DETAILS
FLOOR PLAN & SECTION THRO


GREEN
STRUCTURAL

DRAWING NO. 1762/2A


SUMMIT D.O.S. 939656/A

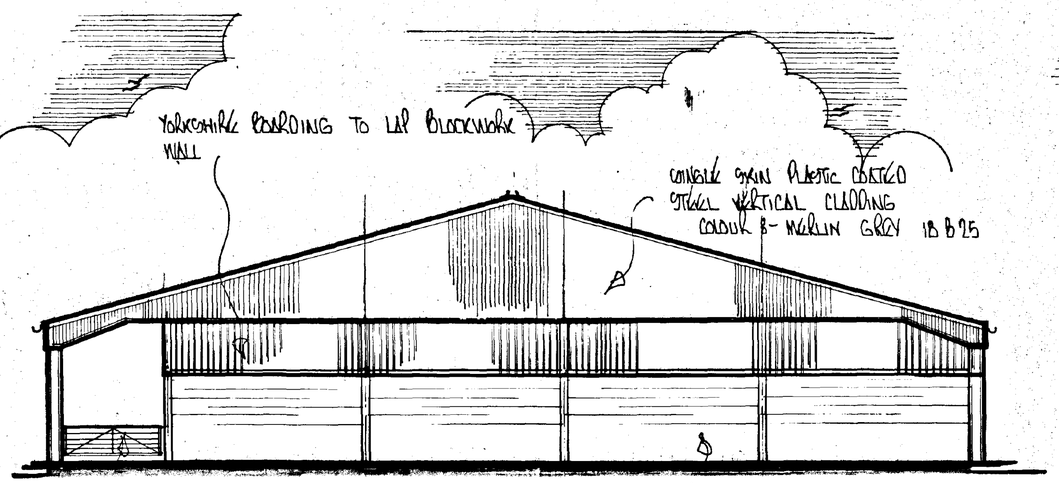


REAR ELEVATION

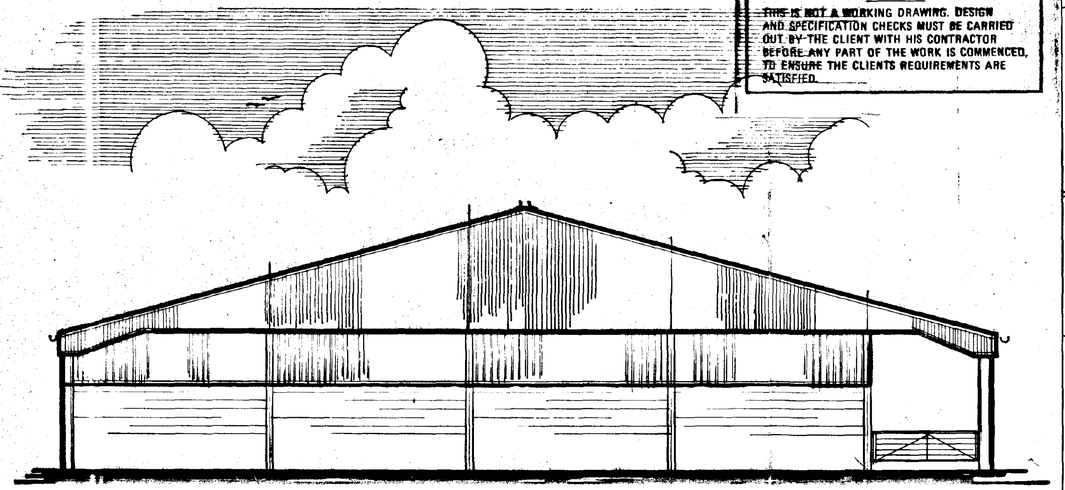

REAR ELEVATION
(other hand)

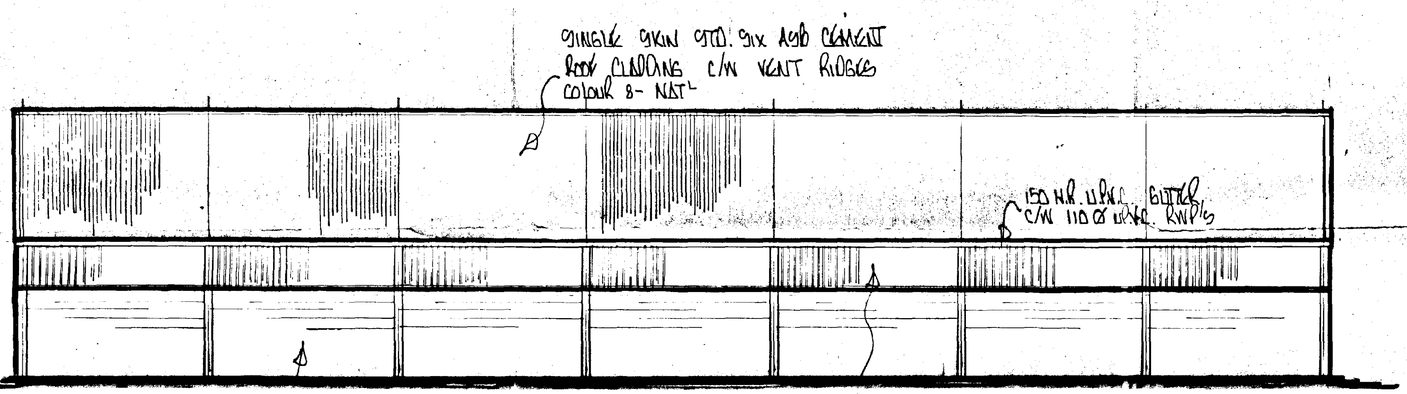

SIDE ELEVATION

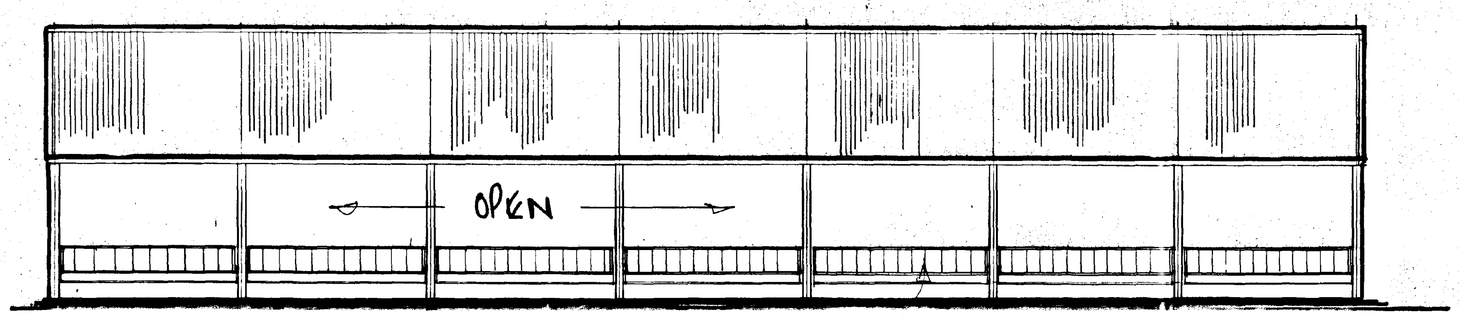

SIDE ELEVATION

ROOF CLADDING

SINGLE SKIN NAT- GREY STD. SIX ASB. CEMENT SHEETS WITH ALL LAPS SEALED IN MASTIC. FIXED IN AN OVER PURLIN POSITION TO COMPLETE WITH ALL NECESSARY MATCHING CROWN CRANKED VENTILATED RIDGE SHEETS, BARGE BOARDS TO FIXINGS. NO ROOFLIGHTS.

VERTICAL CLADDING (GABLES)

SINGLE SKIN 0.55MM THK. P.V.C. PLASTISOL COATED GALVANISED WEATHERING SHEETS, COLOUR :- MERLIN GREY TO BOTH GABLE PEAKS, & TO LAP 25x150 TREATED TIMBER YORKSHIRE BOARDING (BOARDING TO HAVE 25MM GAPS & FIXED IN AN OVER RAIL POSITION COMPLETE WITH ALL NECESSARY FIXINGS). YORKSHIRE BOARDING TO LAP BLOCKWORK WALL.

VERTICAL CLADDING (SIDES)

ONE SIDE TO BE LEFT COMPLETLY OPEN OTHER SIDE TO HAVE 25x150 TREATED TIMBER YORKSHIRE BOARDING (BOARDING TO HAVE 25 MM GAPS & FIXED IN AN OVER RAIL POSITION COMPLETE WITH ALL NECESSARY FIXINGS) FROM EAVES TO LAP BLOCKWORK WALL. NO SIDELIGHTS.

SOUTH H… HOUSING …
07 AUG 1995
Ref: H98/0816/95.

WARNING
THIS IS NOT A WORKING DRAWING. DESIGN AND SPECIFICATION CHECKS MUST BE CARRIED OUT BY THE CLIENT WITH HIS CONTRACTOR BEFORE ANY PART OF THE WORK IS COMMENCED, TO ENSURE THE CLIENTS REQUIREMENTS ARE SATISFIED.

DRAWING NO.

D.A. GREEN & SONS Ltd.
WHAPLODE, SPALDING, LINCS, PE12 6TL.
Tel: HOLBEACH (01406) 370585
Fax: HOLBEACH (01406) 370766

~~GENERAL NOTES~~
~~ALL HOLE SIZES MUST BE NOTED ON ACTUAL DETAILS.~~
~~ALL WELDING TO BE mm FILLET WELD CONT. EXCEPT WHERE NOTED.~~
~~ALL NOTCHES TO HAVE 10mm RADIUS.~~

REVISIONS	BY	DATE
~~S/BLAST~~		
~~PAINT~~		
~~REPAINT~~		

SCALE	1:100	DATE
DRAWN	NW	AUG 95
CHKD.		

DRAWING ISSUED TO

F.	W.	SP.	A.	AP.	T.	SM.	CR.
SC.	LP	RC	CM.	SO.	ST.	B.	

ARCHITECT

CONSULTING ENGINEER
~~PLANNING APPROVED~~
PLAN

MAIN CONTRACTOR

PROJECT
PROPOSED CATTLE BUILDING


SITE ADDRESS
C.R. & P.E. BOSTANCE.
WIMBERLEY HALL FARM,
STONEGATE, WESTON, SPALDING, LINCS.

DETAILS
ELEVATIONS


GREEN STRUCTURAL

DRAWING NO. 1762/1

BLUMHIT D.O.S. 933558/A

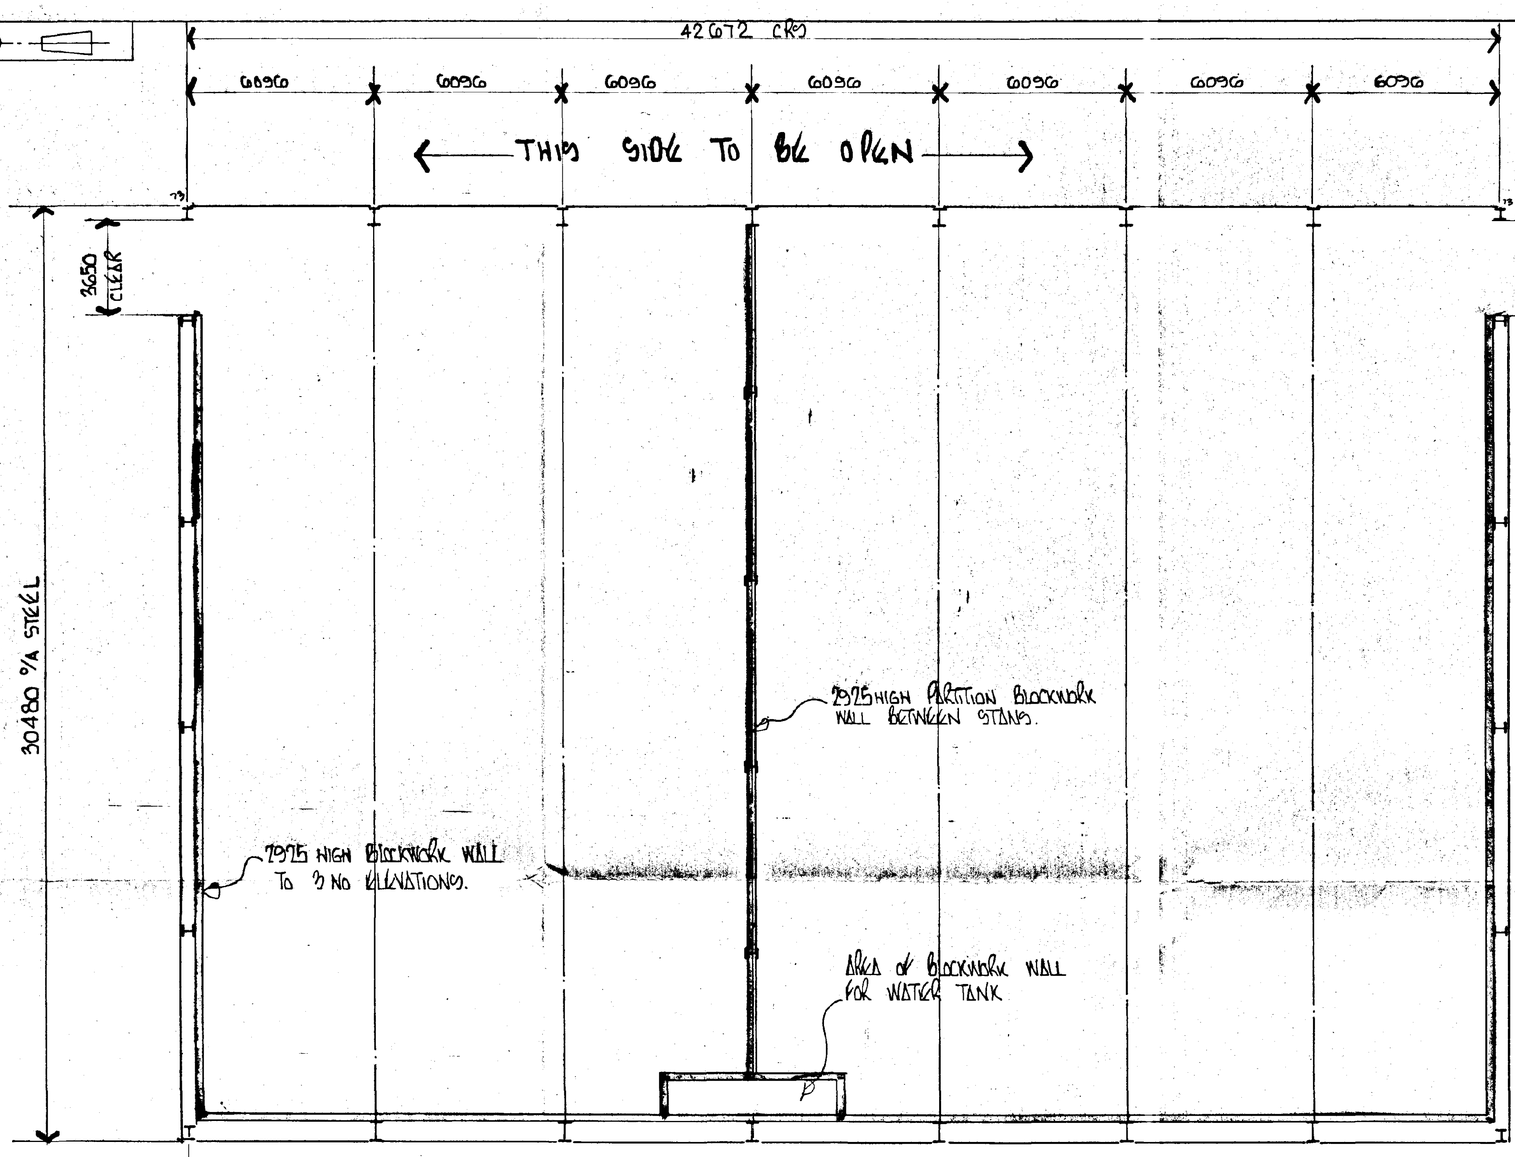

FLOOR PLAN

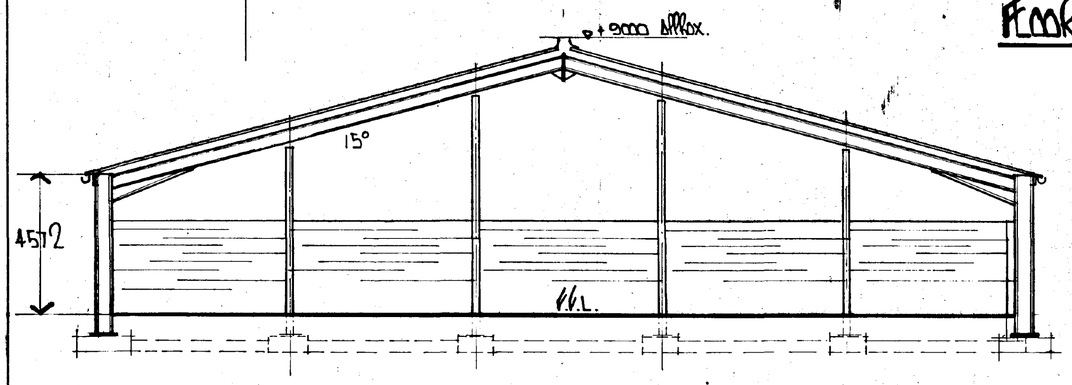

SECTION THRO PORTAL FRAME
(SHOWING PARTITION FRAME)

WARNING
THIS IS NOT A WORKING DRAWING. DESIGN AND SPECIFICATION CHECKS MUST BE CARRIED OUT BY THE CLIENT WITH HIS CONTRACTOR BEFORE ANY PART OF THE WORK IS COMMENCED, TO ENSURE THE CLIENTS REQUIREMENTS ARE SATISFIED.

SOUTH HOLLAND DC
HOUSING & PLANNING
07 AUG 1995
Ref: H95/1762/95

DRAWING NO.

D.A. GREEN & SONS Ltd.
WHAPLODE, SPALDING, LINCS, PE12 6TL.
Tel: HOLBEACH (01406) 370585
Fax: HOLBEACH (01406) 370766

~~GENERAL NOTES~~
~~ALL HOLE SIZES MUST BE NOTED ON ACTUAL DETAILS.~~
~~ALL WELDING TO BE mm FILLET WELD CONT. EXCEPT WHERE NOTED.~~
~~ALL NOTCHES TO HAVE 10mm RADIUS.~~

REVISIONS	BY	DATE

~~S/BLAST~~
~~PAINT~~
~~REPAINT~~

SCALE	1:100.	DATE	
DRAWN	MW	AUG 95	
CHKD.			

DRAWING ISSUED TO

F.	W.	SP.	A.	AP.	T.	SM.	CR.
SC.	LP	RC	CM.	SO.	ST.	B.	

ARCHITECT
DETERMINED
CONSULTING ENGINEER
MAIN CONTRACTOR

PROJECT
PROPOSED CATTLE BUILDING


SITE ADDRESS
C.R. 6.6.6. BUSTANCE WIMBERLEY HALL FARM, STONEGATE, WESTON, SPALDING, LINCS

DETAILS
FLOOR PLAN & SECTION THRO

GREEN STRUCTURAL


DRAWING NO. 1762/2

SUMMIT D.O.S. M93059/A

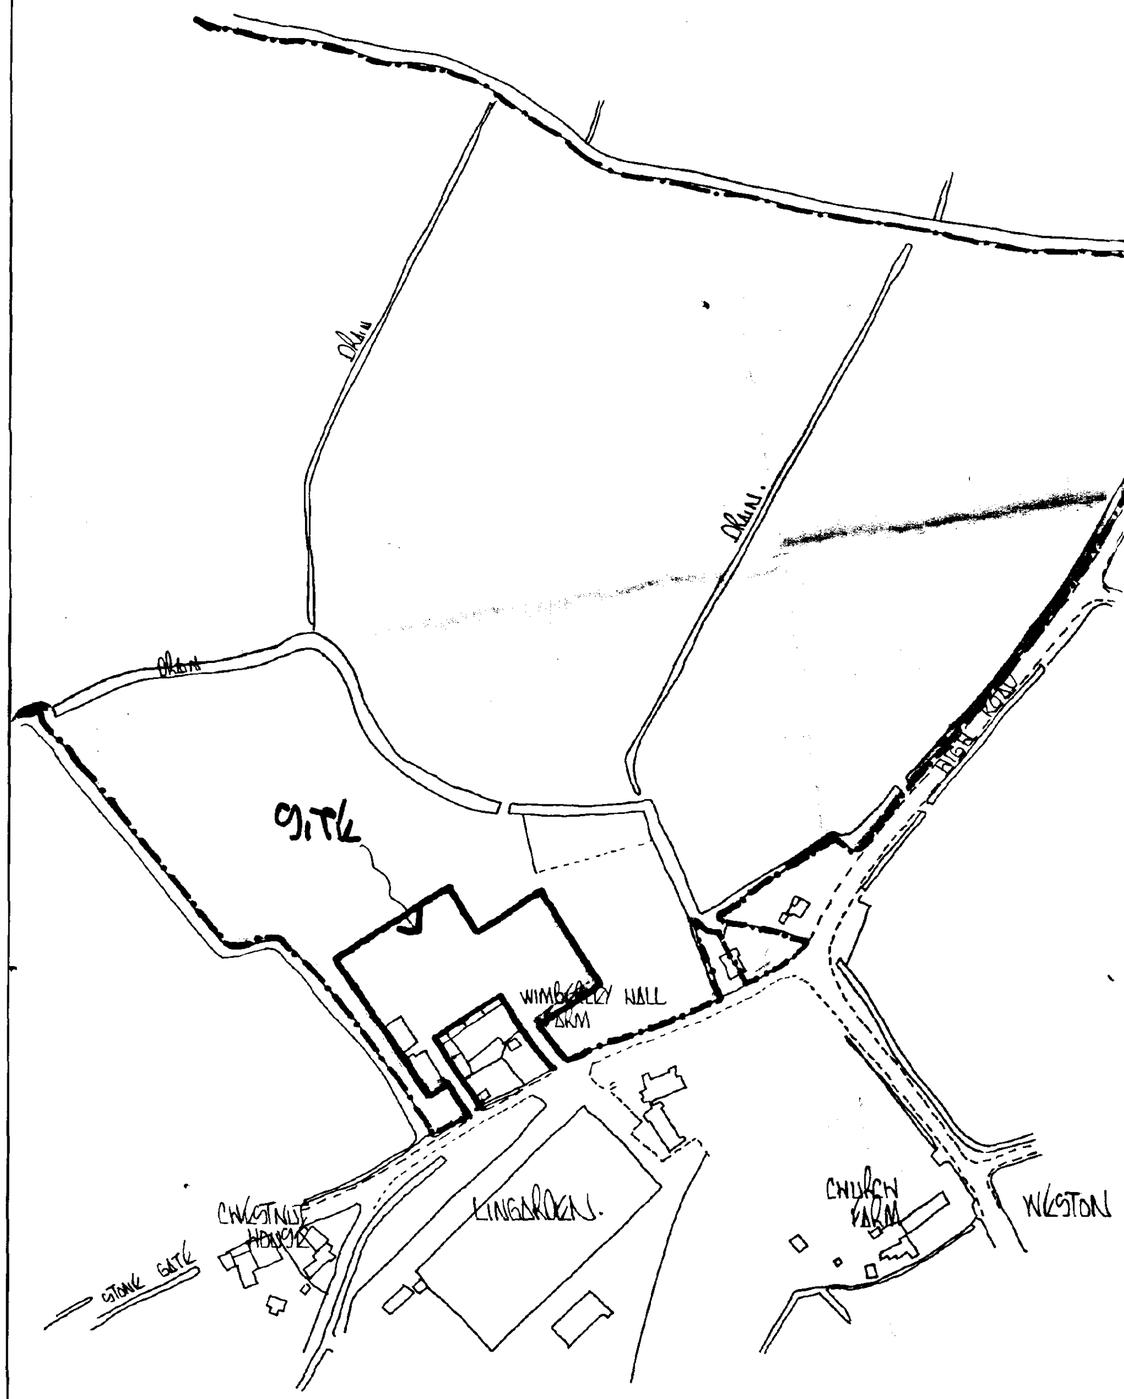

LOCATION PLAN

SCALE 1/2500

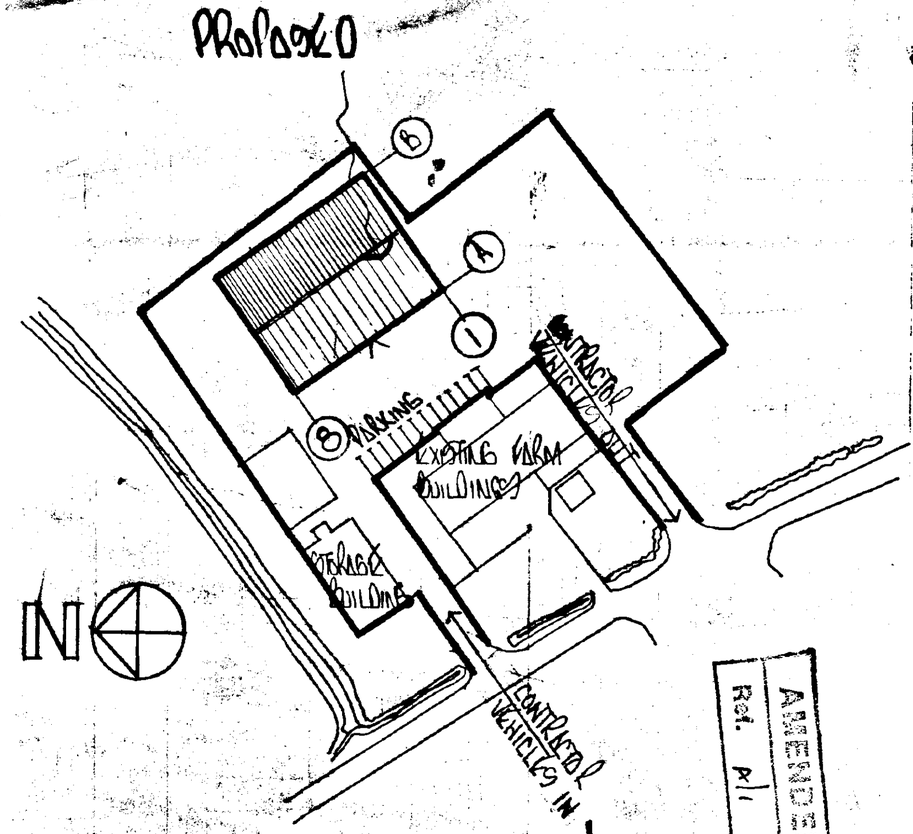

BLOCK PLAN

SCALE 1/1000

AMENDED PLAN
Ref. A/1

SOUTH HOLLAND DC
HOUSING & PLANNING
23 NOV 1995
Ref: 0514/95

WARNING

THIS IS NOT A WORKING DRAWING. DESIGN AND SPECIFICATION CHECKS MUST BE CARRIED OUT BY THE CLIENT WITH HIS CONTRACTOR BEFORE ANY PART OF THE WORK IS COMMENCED, TO ENSURE THE CLIENTS REQUIREMENTS ARE SATISFIED.

DRAWING NO.

D.A. GREEN & SONS Ltd
WHAPLODE, SPALDING
LINCS, PE12 6TL.
Tel: HOLBEACH (0406) 370585
Fax: HOLBEACH (0406) 370766

~~GENERAL NOTES~~
~~ALL HOLE SIZES MUST BE NOTED ON THE ACTUAL DETAILS. ALL WELDING TO BE mm FILLET WELD CONT. EXCEPT WHERE NOTED. ALL NOTCHES TO HAVE 10mm RADIUS.~~

REVISIONS	BY	DA
'B' CONTRACTOR NOTES IN & OUT ADDED	MW	2/
'A' PARKING REVISED TO REAR OF EXISTING FARM BUILDINGS	MW	5/

DRAWING ISSUED TO

F.	W.	SP.	A.	AP.	T.	SM.
SC.	LP	RC	CM.	SO.	ST.	B.

~~S/BLAST~~
~~PAINT~~
~~REPAINT~~

SCALE			
DATE	MW	DATE	AUG
CHKD.		DATE	


CLIENT
C.R & F.E BUSTANCE

SITE
WIMBORLEY HALL FARM
STONEGATE, WESTON, SPALDING
LINCS

DETAILS
LOCATION PLAN
BLOCK PLAN.

GREEN
STRUCTURAL


DRAWING NO. 1762/3

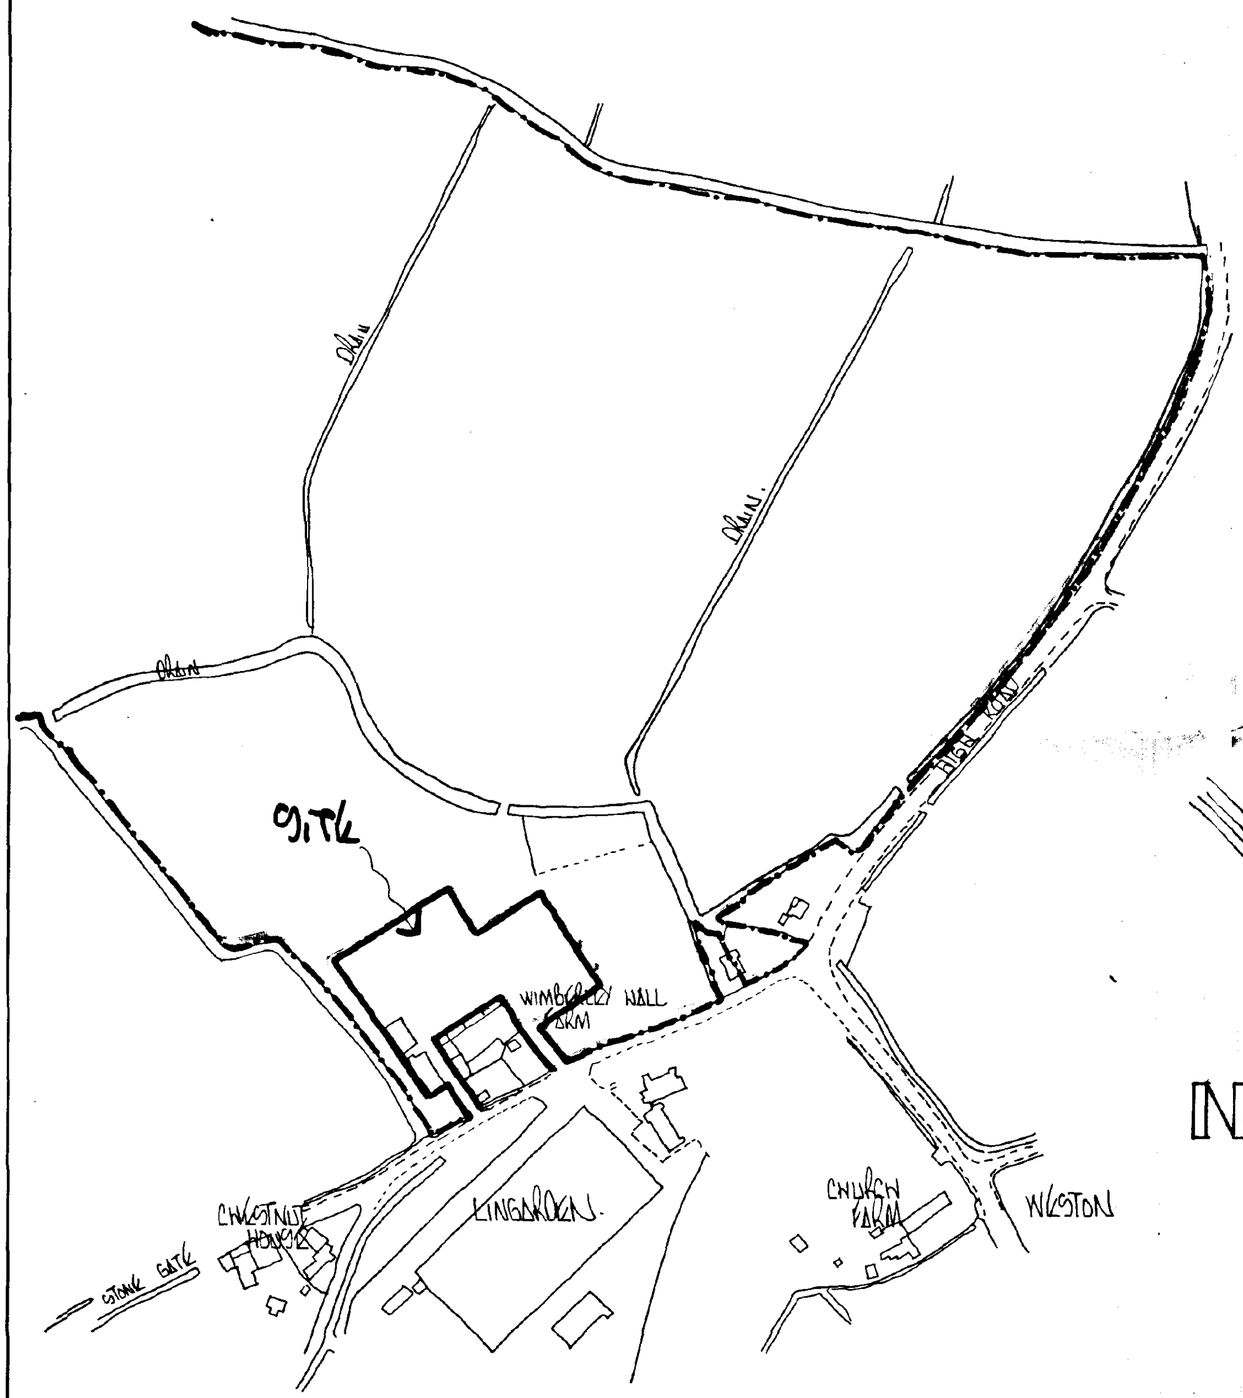

BLUE — SITE
RED — OTHER LAND

LOCATION PLAN

SCALE 1/2500

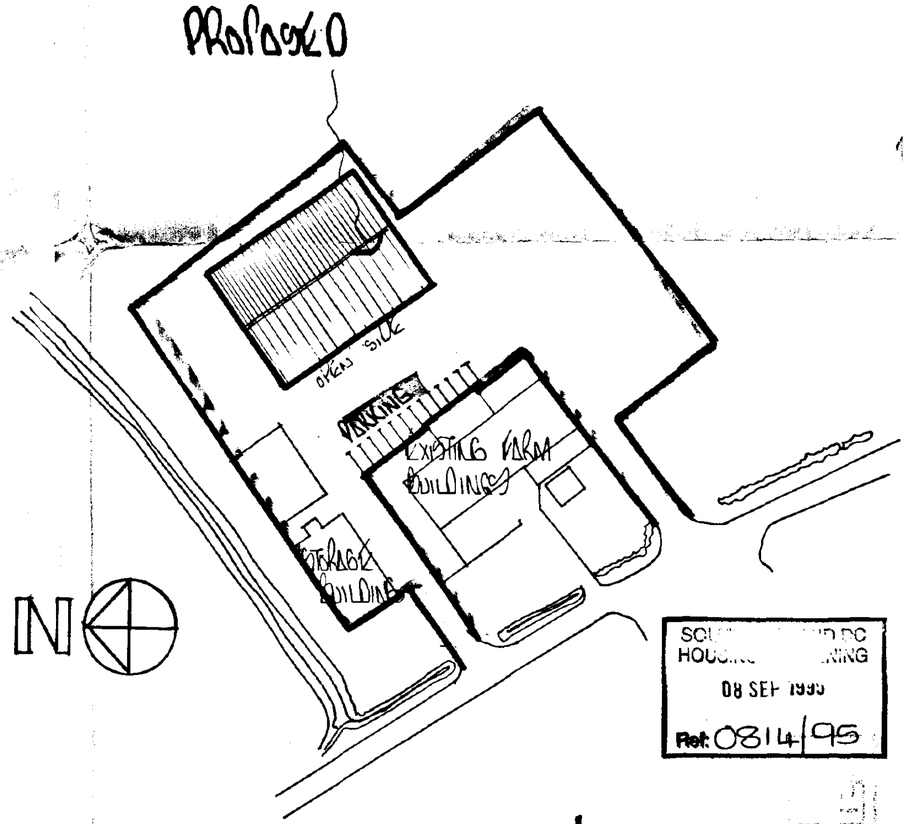

SCALE 1/500

BLOCK PLAN

WARNING

THIS IS NOT A WORKING DRAWING. DESIGN AND SPECIFICATION CHECKS MUST BE CARRIED OUT BY THE CLIENT WITH HIS CONTRACTOR BEFORE ANY PART OF THE WORK IS COMMENCED, TO ENSURE THE CLIENTS REQUIREMENTS ARE SATISFIED.

SOUTH HOLLAND DC PLANNING
08 SEP 1995
Ref: 0814/95

AMENDED PLAN
Ref.

DETERMINED PLAN

DRAWING NO.

D.A. GREEN & SONS Ltd.
WHAPLODE, SPALDING, LINCS, PE12 6TL.
Tel: HOLBEACH (0406) 370585
Fax: HOLBEACH (0406) 370766

~~GENERAL NOTES~~
~~ALL HOLE SIZES MUST BE NOTED ON THE ACTUAL DETAILS. ALL WELDING TO BE mm FILLET WELD CONT. EXCEPT WHERE NOTED. ALL NOTCHES TO HAVE 10mm RADIUS.~~

REVISIONS	BY	DATE
A PARKING REVISED TO REAR OF EXISTING FARM BUILDINGS	MW	5/9/95

DRAWING ISSUED TO

F.	W.	SP.	A.	AP.	T.	SM.	CR.
SC.	LP	RC	CM.	SO.	ST.	B.	

~~S/BLAST~~
~~PAINT~~
~~REPAINT~~

SCALE
DATE MW DATE AUG 95
CHKD. DATE

CLIENT
C.R & F.E BUSTANCE

SITE
WIMBERLEY HALL FARM STONEGATE, WESTON, SPALDING, LINCS.

DETAILS
LOCATION PLAN
BLOCK PLAN.

GREEN STRUCTURAL

DRAWING NO. 1762/3A