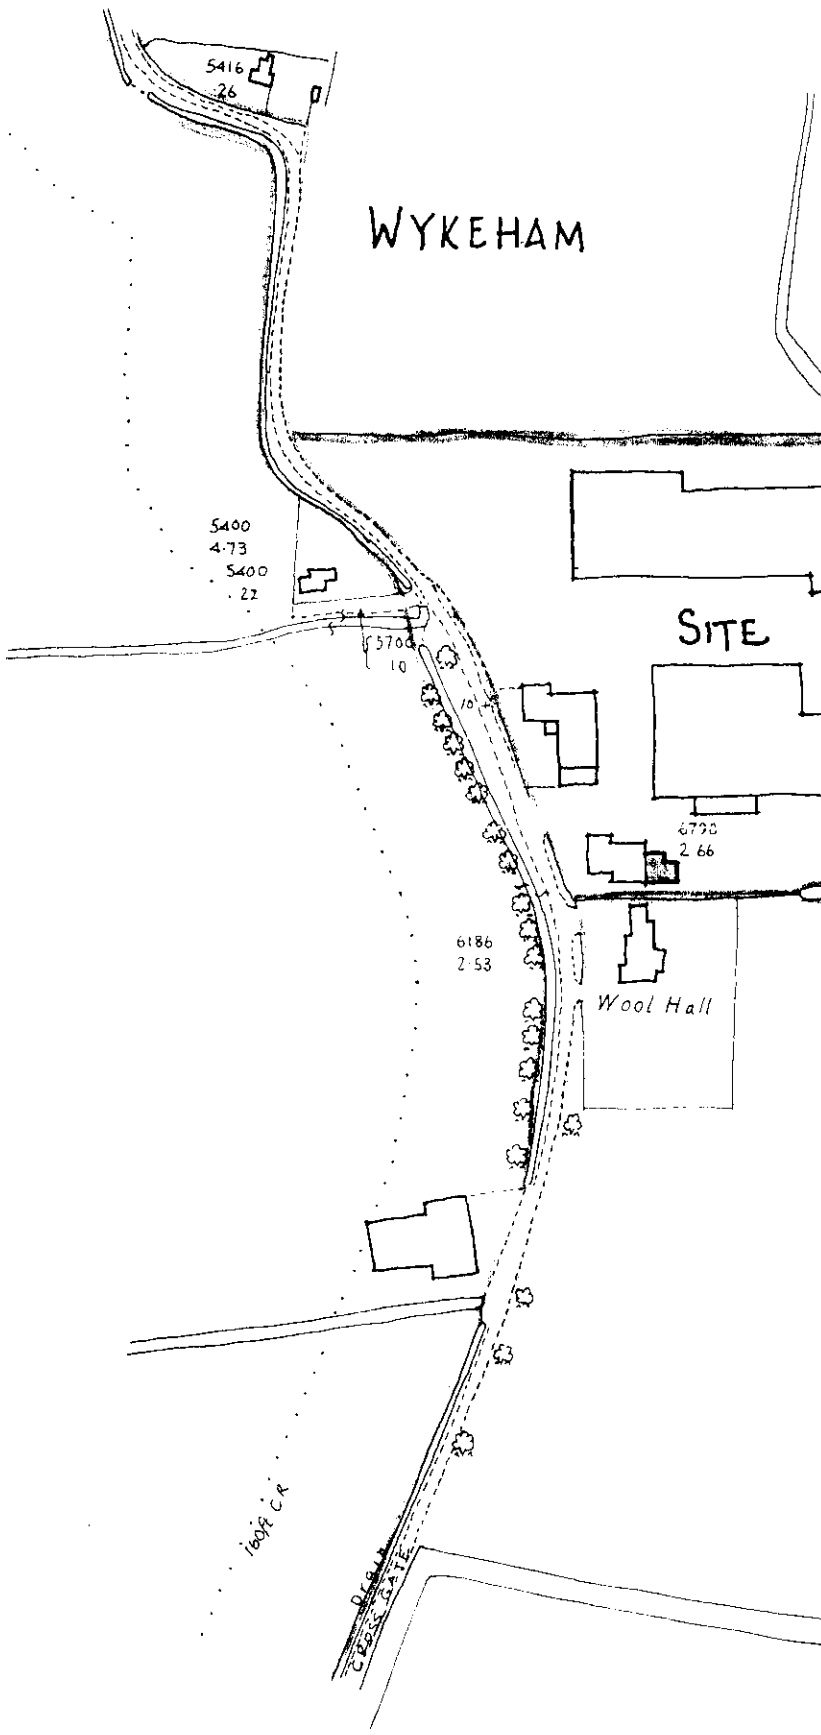


N

Langwith Design Associates

Architectural Design Consultants
registered office
72 Church Street
Holbeach
Spalding
Lincolnshire PE12 7LL
telephone: Holbeach (01406) 425766
fax: Holbeach (01406) 425766

Amendments

© Copyright Reserved

Client
LINCOLNSHIRE FIELD PRODUCTS LTD.

Job
PROPOSED EXTENSION TO FARM OFFICE.

Drawing
LOCATION PLAN

DETERMINED PLAN

SOUTH HOLLAND DC
HOUSING & PLANNING
09 JUL 2001
Ref: 0855/01


Scale
1:2500

Date
JULY 2001


No
LDA/082/03

Ref


E L E V A T I O N S

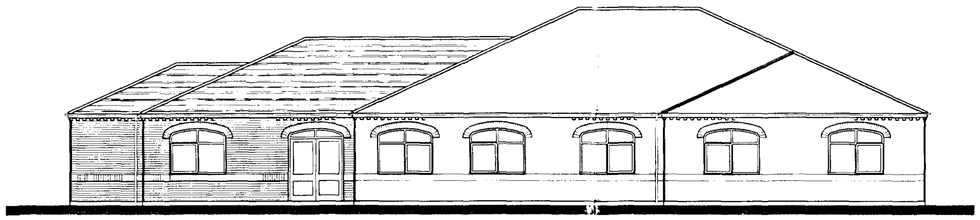


SIDE

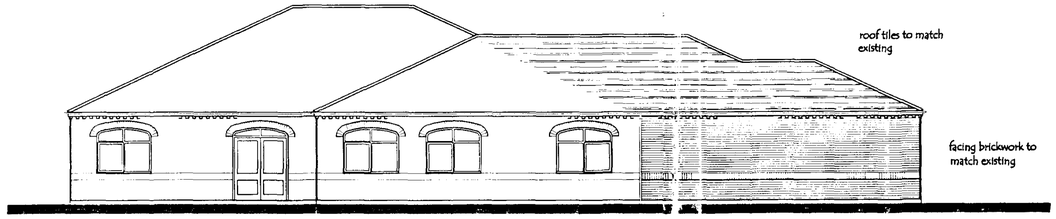

SIDE

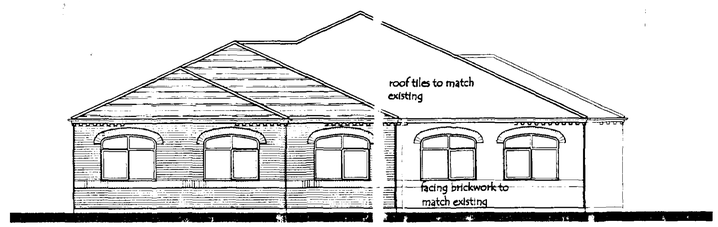

REAR

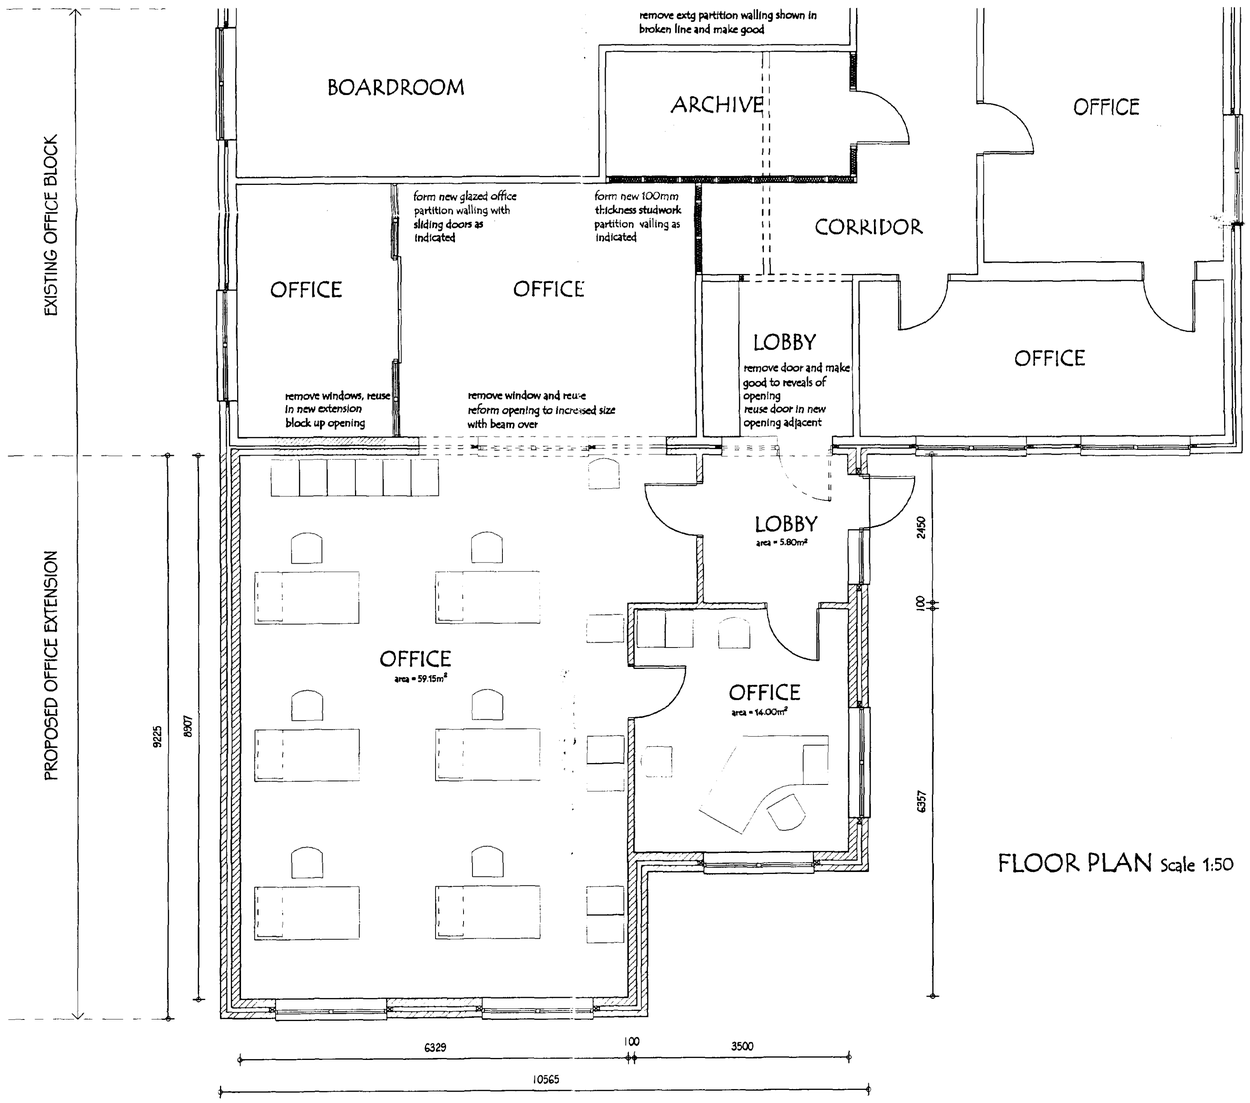

FLOOR PLAN Scale 1:50

Langwith Design Associates

Architectural Design Consultants
registered office
72 Church Street
Holbeach
Spalding
Lincolnshire PE12 7LL
telephone: Holbeach (01406) 425766
fax: Holbeach (01406) 425766

Amendments

DETERMINED PLAN

© copyright reserved


Client
LINCOLNSHIRE FIELD PRODUCTS

Job
PROPOSED OFFICE EXTENSION

Drawing
PLAN AND ELEVATIONS

SOUTH [illegible] DC
HOUSING & PLANNING
09 JUL 2001
Ref: 0855[illegible]

Scale	Drawn	Checked
1:50, 1:100	ADH	CJP
Date	No	Rev
July 01	LDA/082/01	

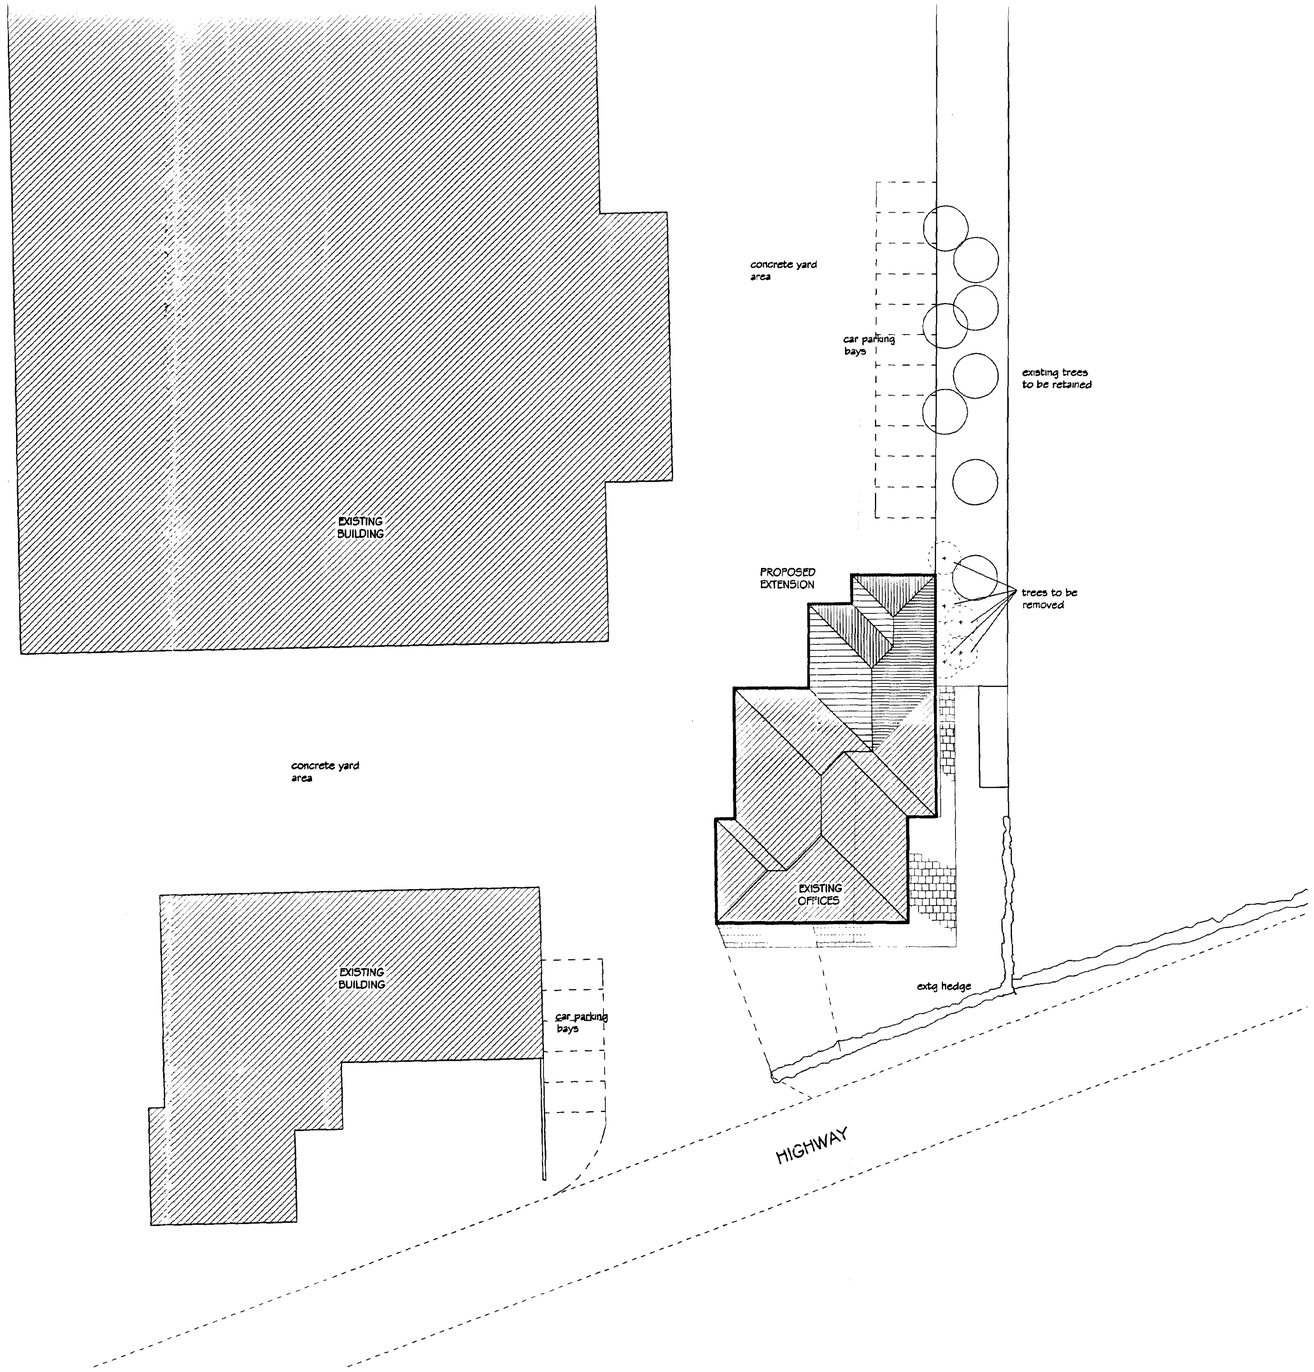

BLOCK PLAN

Scale 1:250

Langwith Design Associates

Architectural Design Consultants
registered office
72 Church Street
Holbeach
Spalding
Lincolnshire PE12 7LL
telephone: Holbeach (01406) 425766
fax: Holbeach (01406) 425766

Amendments

DETERMINED PLAN

© copyright reserved

Client
LINCOLNSHIRE FIELD PRODUCTS

Job
PROPOSED OFFICE EXTENSION

SOUTH HOLLAND DC HOUSING & PLANNING 09 JUL 2001 Ref:

Drawing
BLOCK PLAN

Scale	Drawn	Checked
1:250	ADH	CJP
Date	No	Rev
July 01	LDA/082/02	