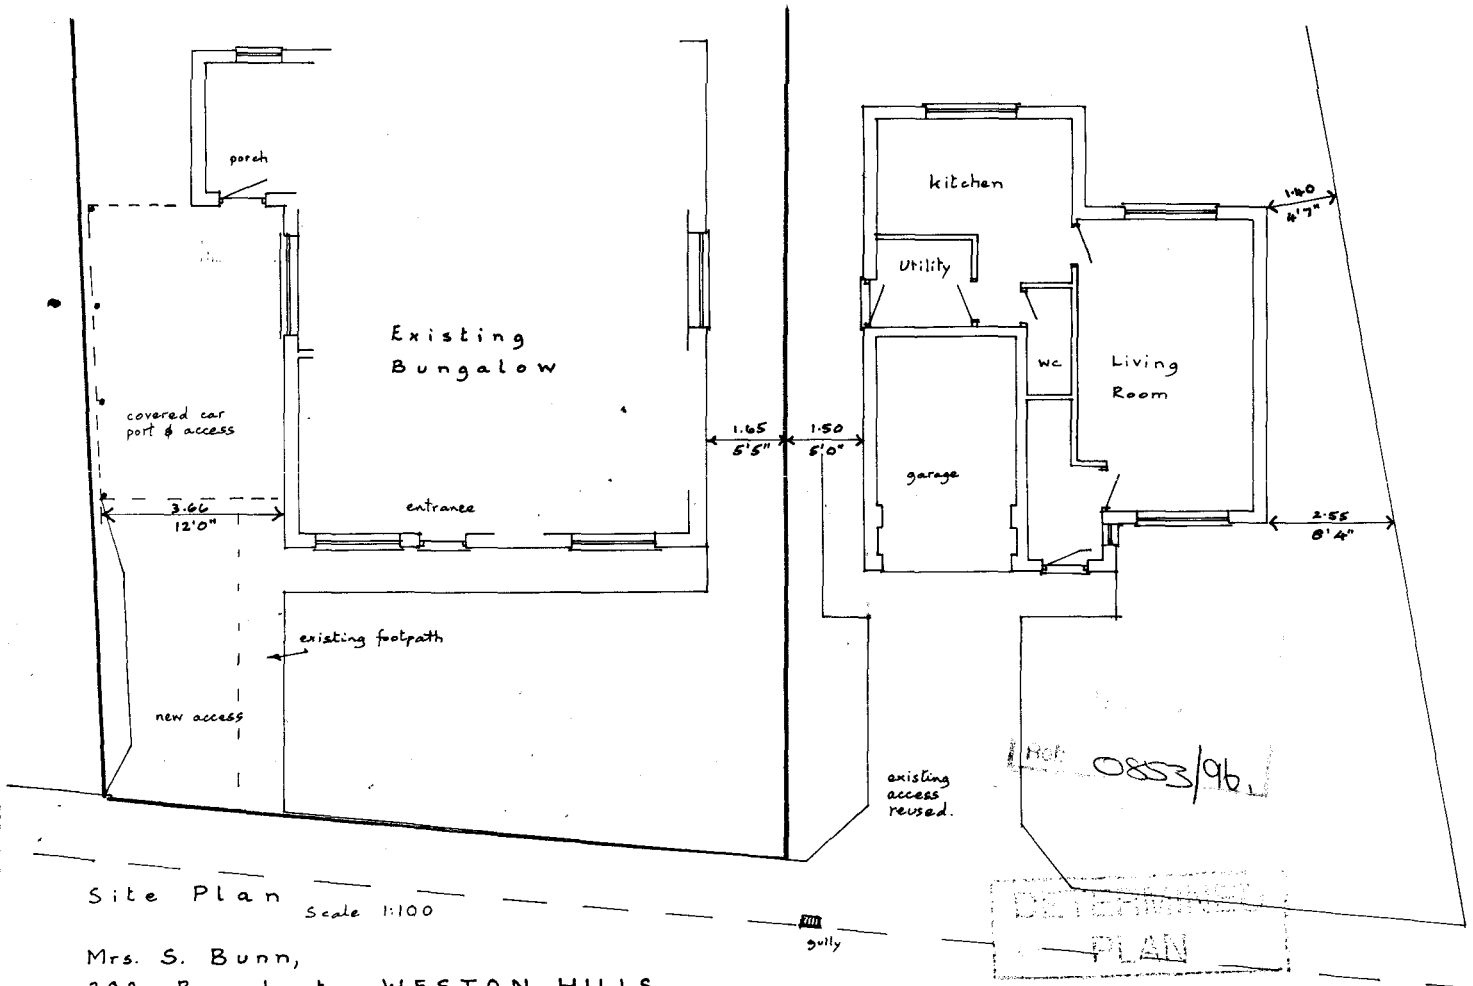

Site Plan
Scale 1:100

Mrs. S. Bunn,
292, Broadgate, WESTON HILLS.