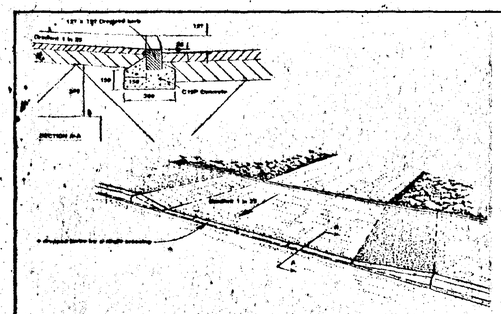



DOMESTIC VEHICLE CROSSING (REF. CLAUSE 1.6(A))


DOMESTIC VEHICLE CROSSING
(Flexible Construction)

1 Excavate for as necessary and compact the formation prior to laying any foundation material. Provide, lay and compact using vibrating compaction equipment 380mm finished thickness of non-frost susceptible crushed rock, crushed slag or crushed concrete to Type 1 grading. If CBR values are below 2% an approved Geotextile or an extra 150mm of sub-base will be required.


2 Provide, lay and compact 90mm finished thickness of 20mm nominal size dense bitumen macadam basecourse to BS: 4987 using 100 pen bitumen binder. Void content 2.8%.

3 Provide, lay and compact 25mm finished thickness of 6mm nominal size bitumen macadam wearing course to BS: 4987 using 100 pen bitumen binder. Void content 2.10%.

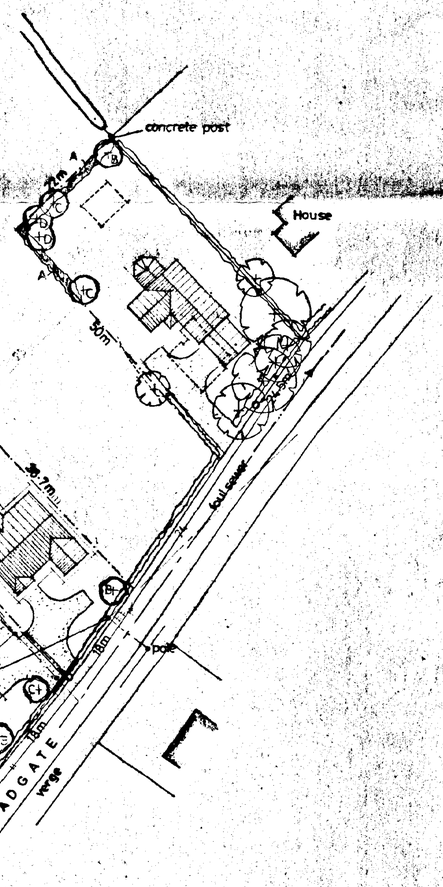
concrete post
House
30m
Bungalow
Bungalow
Bungalow
Bungalow
4.15m
19m
19m
19m
30.7m
6m
6m
6

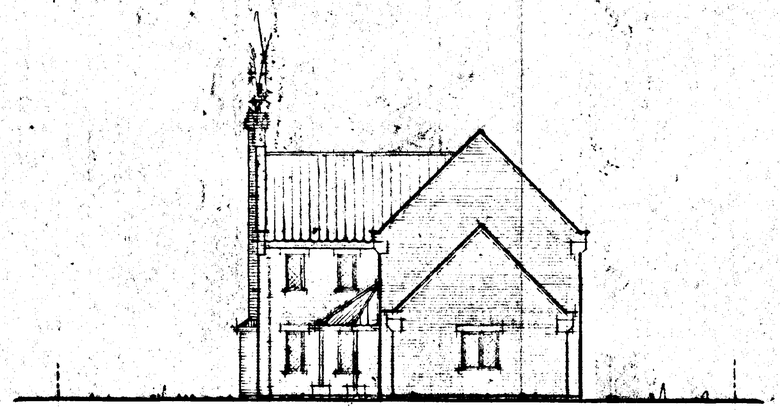


FRONT

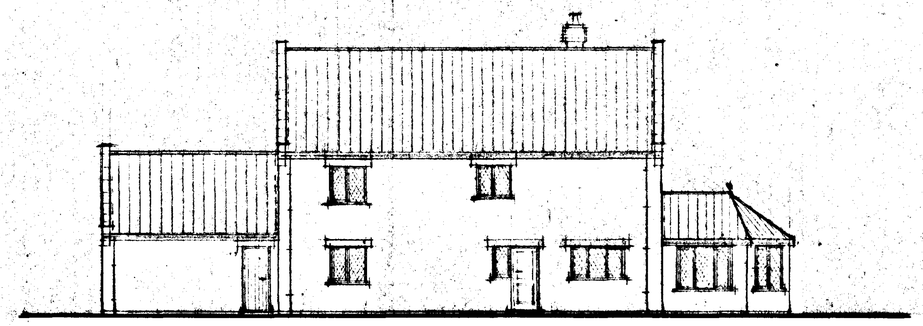

SIDE



REAR

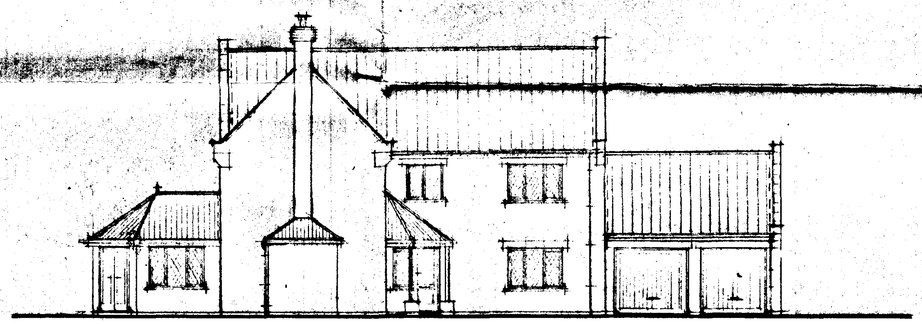

SIDE

PLOT 1

DO NOT SCALE FROM THIS DRAWING

This drawing is copyright and may not be altered, traced, photographed or used for any purpose other than that for which it is issued.
The General Contractor is to check all dimensions on site and report discrepancies to the Architect.
All details shown on this drawing including foundations are based upon typical site conditions related to the area. No responsibility can be accepted for abnormal conditions which may be discovered during construction unless reported to the Architect so that design amendments may be considered. Site soil surveys are recommended in respect of foundations to establish specific site conditions before foundation work is undertaken.

SUMMIT 1217

APPROVED PLAN
Ref. A1

SOUTH HOLLAND DC
HOUSING & PLANNING
15 NOV 1999
Ref. 0866/99.


G. R. MERCHANT
I.ENG AMICE, FIWO,
ARCHITECTURAL, STRUCTURAL
& LAND DRAINAGE CONSULTANT
TEL: HOLBEACH (01406) 490800

PROJECT:
HOUSE & GARAGE


CLIENT:
DGM PROPERTIES LTD

SCALES:	DATE:
1/100	*AUG 1999*
G.R.MERCHANT	DRAWING No.: *DGM-W.01/2*

REVISIONS:

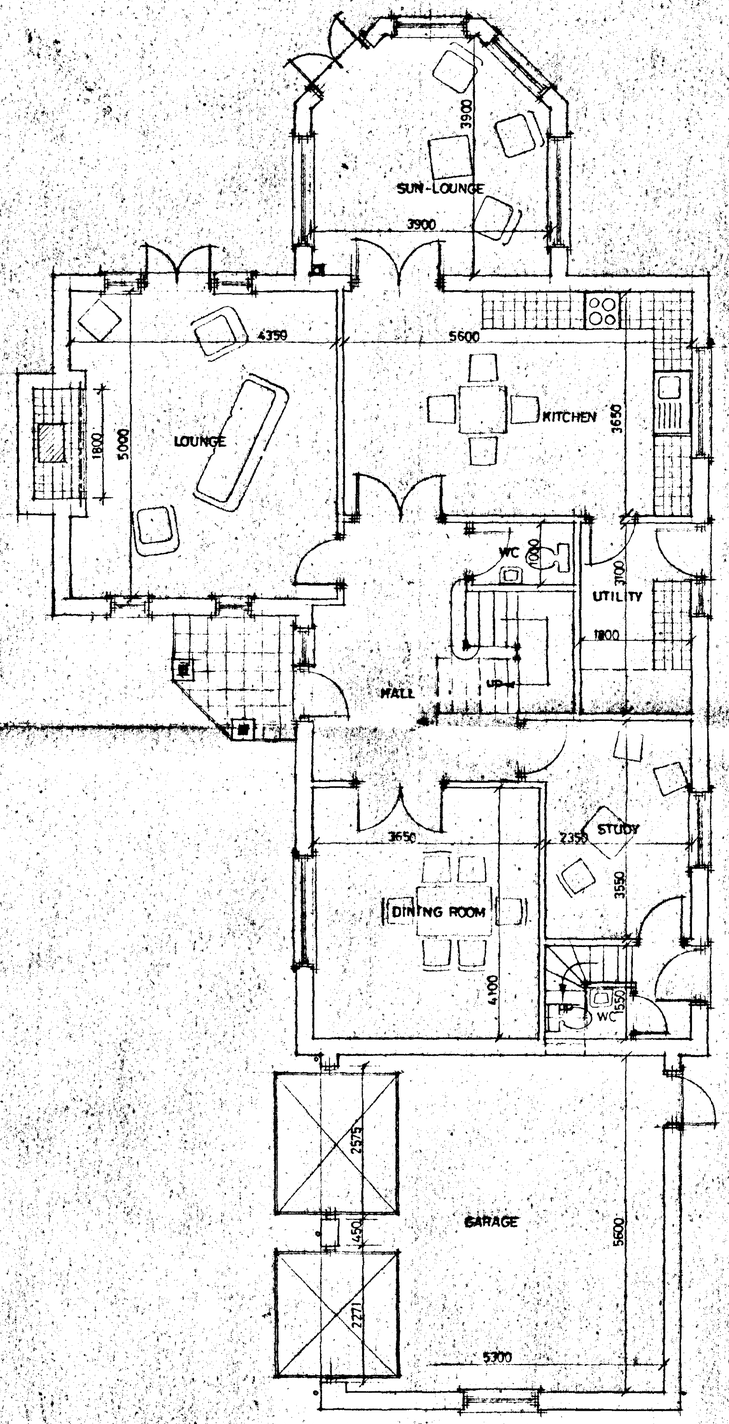

GROUND FLOOR PLAN

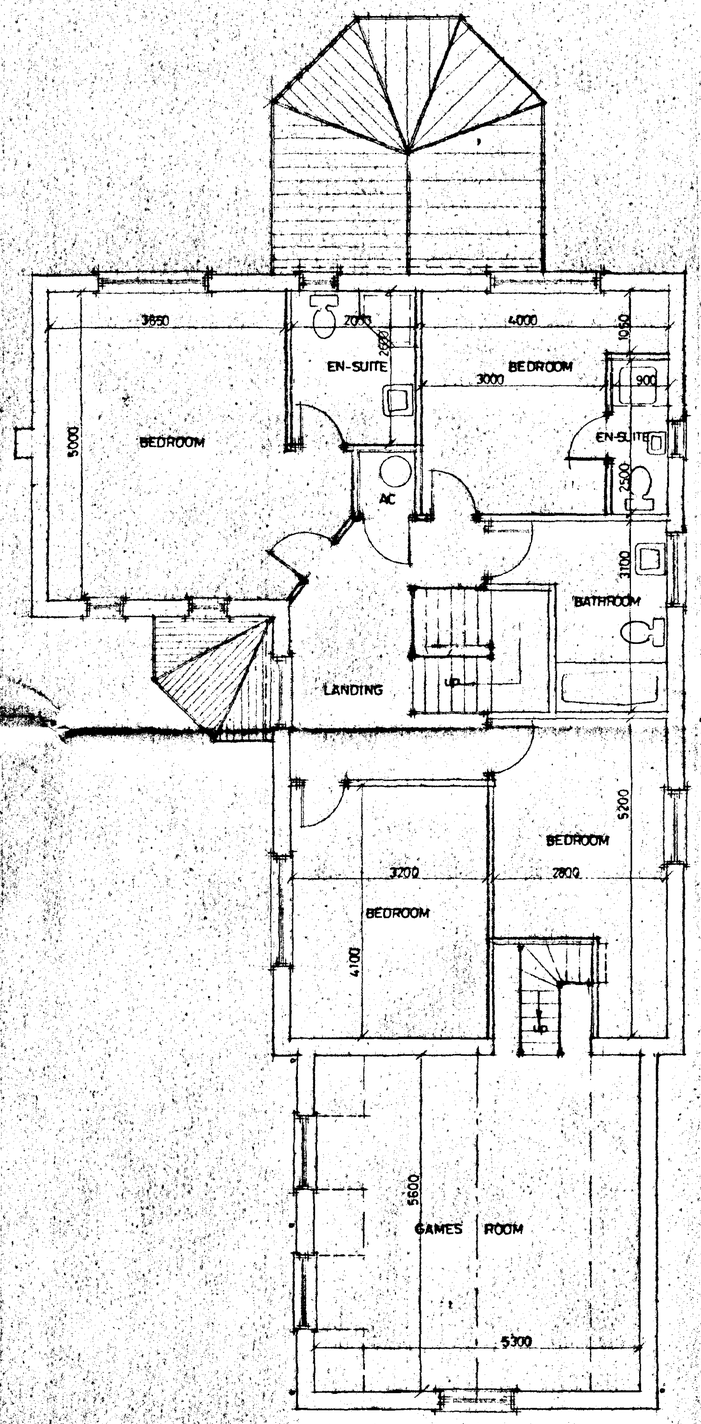

FIRST FLOOR PLAN

PLOT 1

DO NOT SCALE FROM THIS DRAWING

This drawing is copyright and may not be altered, traced, photographed or used for any purposes other than that for which it is issued.
The General Contractor is to check all dimensions on site and report discrepancies to the Architect.
All details shown on this drawing including foundations are based upon typical site conditions related to the area. No responsibility can be accepted for abnormal conditions which may be discovered during construction unless reported to the Architect so that design amendments may be considered. Site soil surveys are recommended in respect of foundations to establish specific site conditions before foundation work is undertaken.

SUMMIT 1217

SOUTH HOLLAND DC
HOUSING & PLANNING
RECEIVED
12 SEP 1998
Plot: 10,866/99

A 29.9.99 CLIENTS AMENDMENTS


G. R. MERCHANT
I.ENG AMICE, FIWO,
ARCHITECTURAL, STRUCTURAL
& LAND DRAINAGE CONSULTANT
TEL: HOLBEACH (01406) 490800

PROJECT:
HOUSE & GARAGE


CLIENT:
DGM PROPERTIES LTD

SCALES:	DATE:
1/50	AUG 1999
G.R.MERCHANT	DRAWING No.: DGM-W.0171 A


REVISIONS:
A

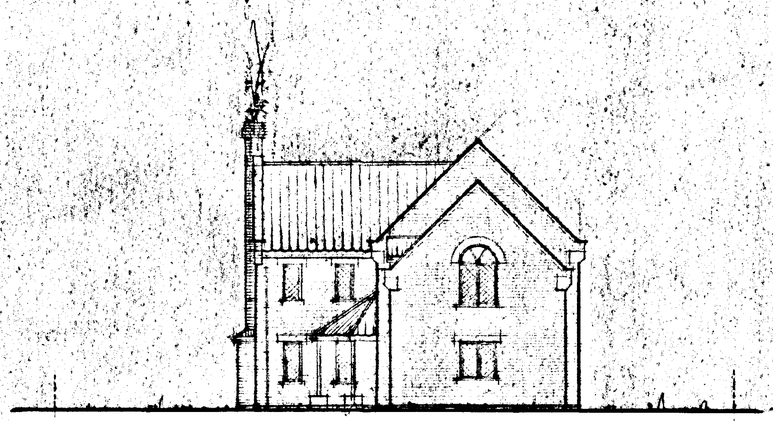


FRONT

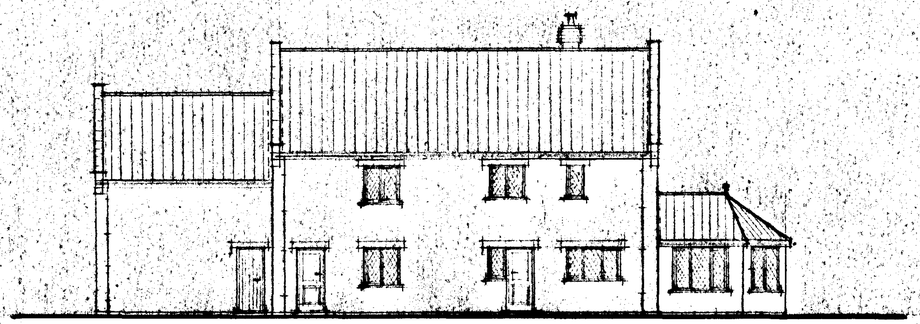

SIDE

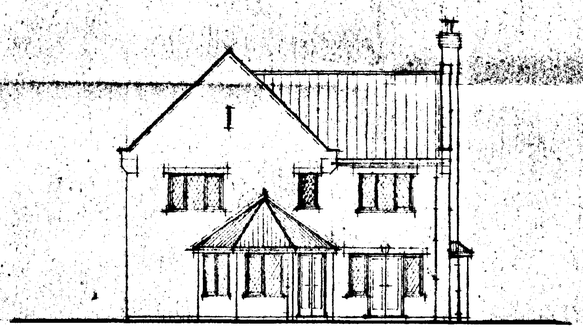

REAR

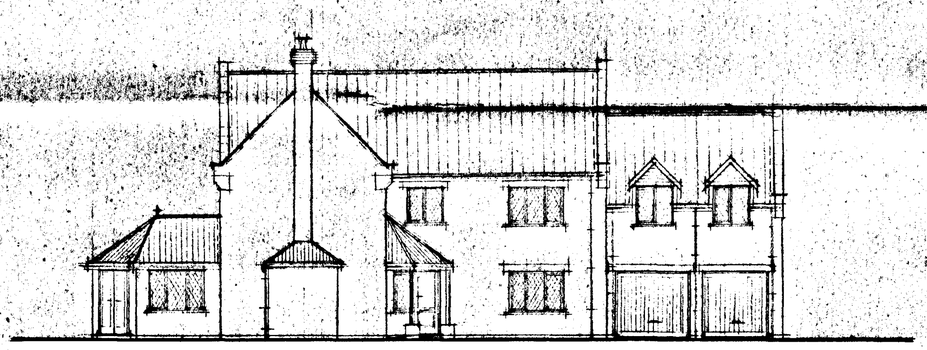

SIDE

SOUTH HOLLAND DC
HOUSING & PLANNING
2 SEP 1999
Ref. 0866/99

G. R. MERCHANT
I.ENG AMICE, FIWO,
ARCHITECTURAL, STRUCTURAL
& LAND DRAINAGE CONSULTANT
TEL: HOLBEACH (01406) 490800

PROJECT:
HOUSE & GARAGE


CLIENT:
DGM PROPERTIES LTD

SCALES:	DATE:
1/100	*AUG 1999*
G.R.MERCHANT	DRAWING No.: *DGM-W.01/2*
REVISIONS:	


DO NOT SCALE FROM THIS DRAWING
This drawing is copyright and may not be altered, traced, photographed or used for any purposes other than that for which it is issued.
The General Contractor is to check all dimensions on site and report discrepancies to the Architect.
All details shown on this drawing including foundations are based upon typical site conditions related to the area. No responsibility can be accepted for abnormal conditions which may be discovered during construction unless reported to the Architect as that design amendments may be considered. Site soil surveys are recommended in respect of foundations to establish specific site conditions before foundation work is undertaken.

PLOT 1

BUMMIT 1217

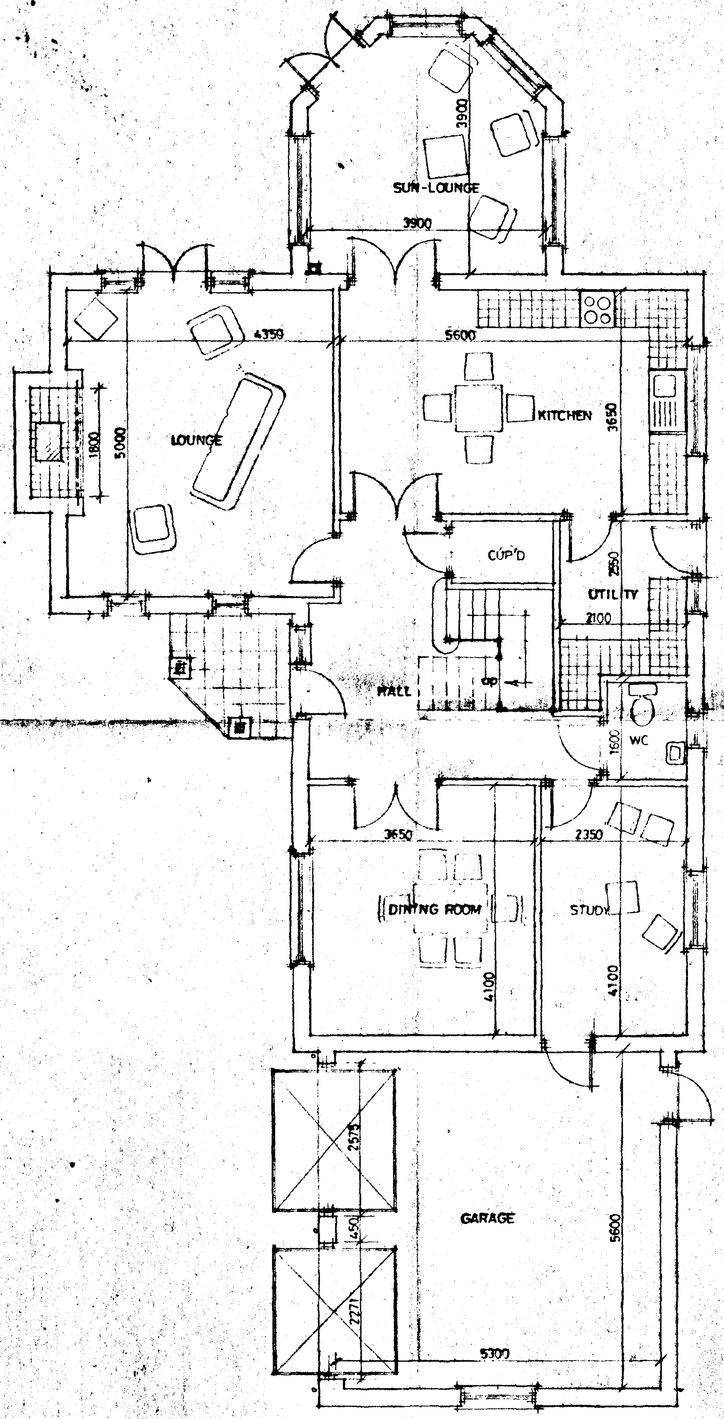

GROUND FLOOR PLAN

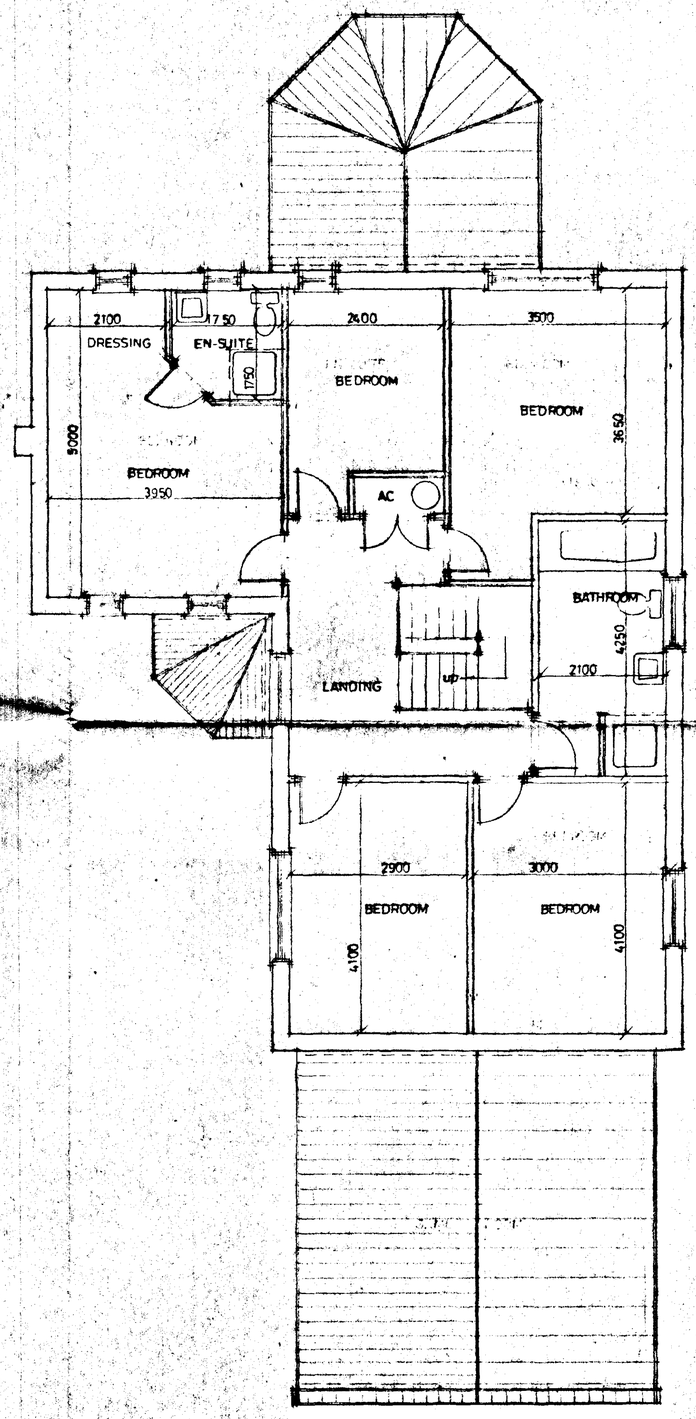

FIRST FLOOR PLAN

DO NOT SCALE FROM THIS DRAWING

This drawing is copyright and may not be altered, traced, photographed or used for any purpose other than that for which it is issued.
The General Contractor is to check all dimensions on site and report discrepancies to the Architect.
All details shown on this drawing including foundations are based upon typical site conditions related to the area. No responsibility can be accepted for abnormal conditions which may be discovered during construction unless reported to the Architect so that design amendments may be considered. Site soil surveys are recommended in respect of foundations to establish specific site conditions before foundation work is undertaken.

SUMMIT 1217

PLOT 1

APPROVED PLAN
Ref: A1

SOUTH HOLLAND DC
HOUSING & PLANNING
15 NOV 1999
Ref: 0866/99

B 6.11.99 SPECULATIVE AMENDMENTS.
A 25.8.99 CLIENTS AMENDMENTS.

G. R. MERCHANT
I.ENG AMICE, FIWO,
ARCHITECTURAL, STRUCTURAL
& LAND DRAINAGE CONSULTANT
TEL: HOLBEACH (01406) 490800

PROJECT:
HOUSE & GARAGE

CLIENT:
DGM PROPERTIES LTD

SCALES:	DATE:
1/50	AUG 1999
G.R.MERCHANT	DRAWING No.: DGM-W.01/1 B

REVISIONS:
A B