
Do not scale directly from this drawing. All discrepancies are to be brought to the attention of the Practice.
The copyright to this drawing is owned by Trevor A Clay RIBA Ltd.

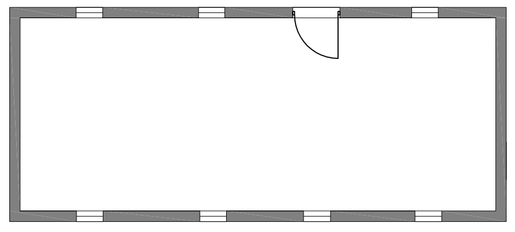


PROPOSED GROUND FLOOR PLAN


EXISTING GROUND FLOOR PLAN




EXISTING FIRST FLOOR PLAN

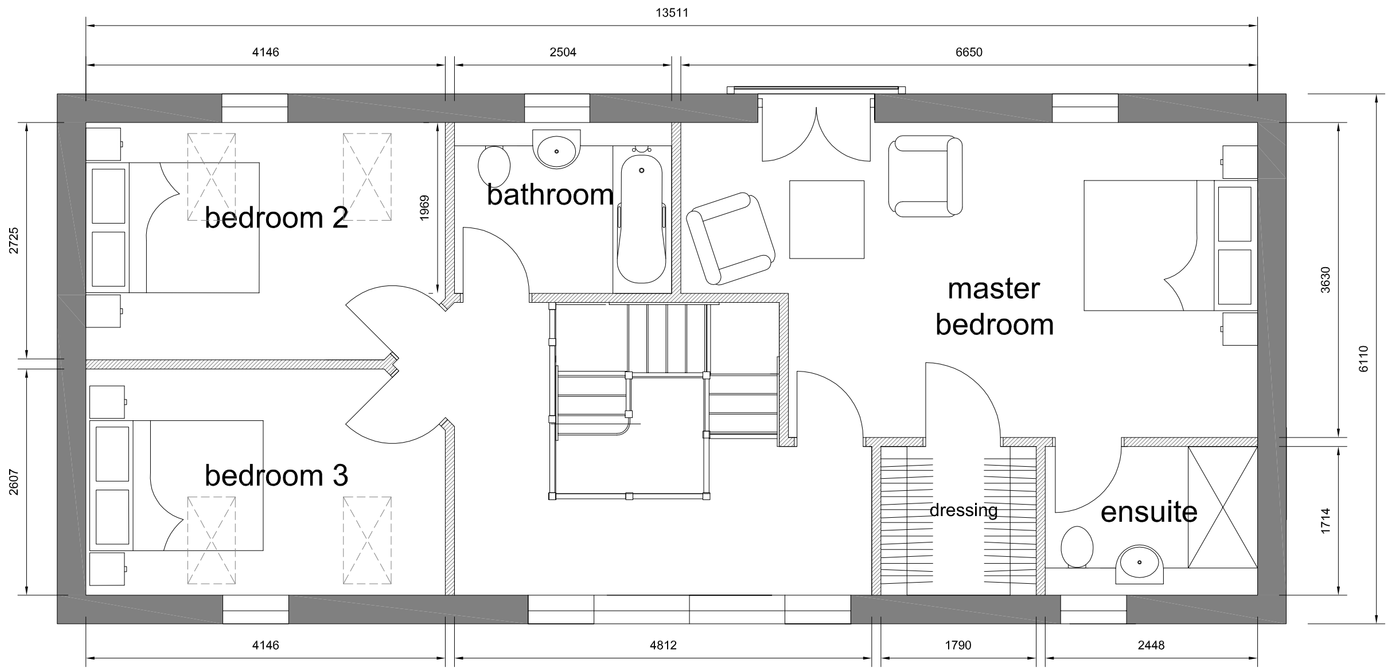

PROPOSED FIRST FLOOR PLAN

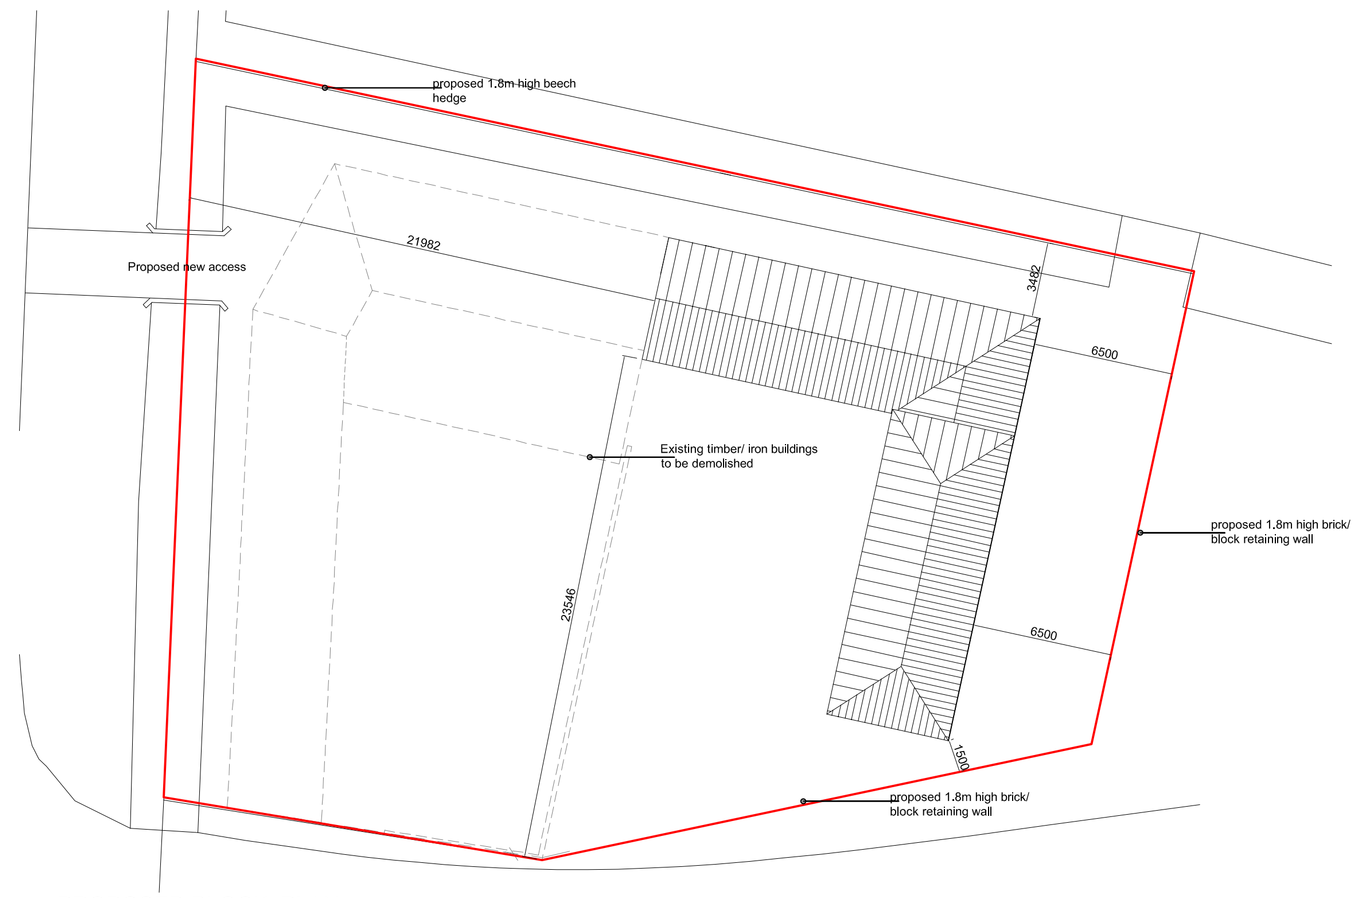

PROPOSED BLOCK PLAN

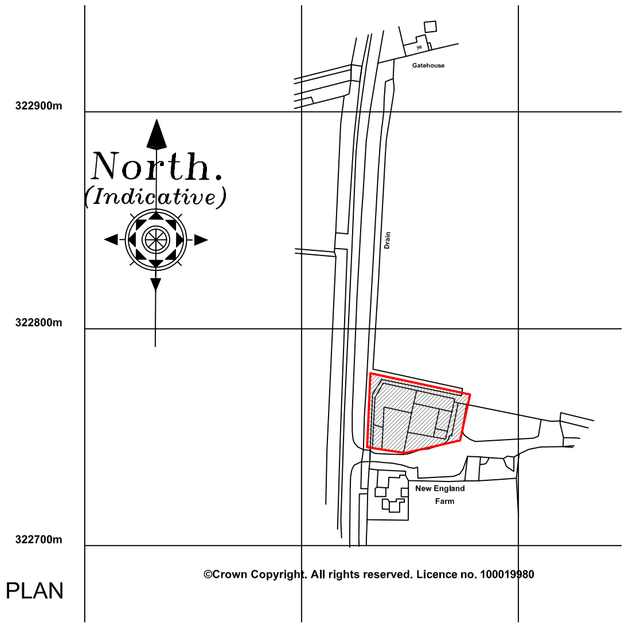

LOCATION PLAN

A	19/10/15	AWM	Alteration of drawing to remove bag hoist balcony
Revision	Date	Drawn	Description

Client: Mr J Rawlings

Project: Alterations to New England Farm Barn, Delgate Bank

Drawing: Prior Notification Application (floor, location & block plans)

Scale 1:50, 1:50 @ A1 Drawn AWM Checked TAC Date 25/09/2015

Drawing No. 15/423/PA/004A

Trevor A Clay RIBA Ltd, 14 Old Fendike Road, Weston Hills, Spalding, Lincs. PE126DD
01406 380027 07778 597975 trevor@tacarchitects.co.uk www.tacarchitects.co.uk