

THIS DRAWING IS NOT TO BE USED FOR CONSTRUCTION.
DO NOT SCALE FROM THIS DRAWING


REV DATE NOTES

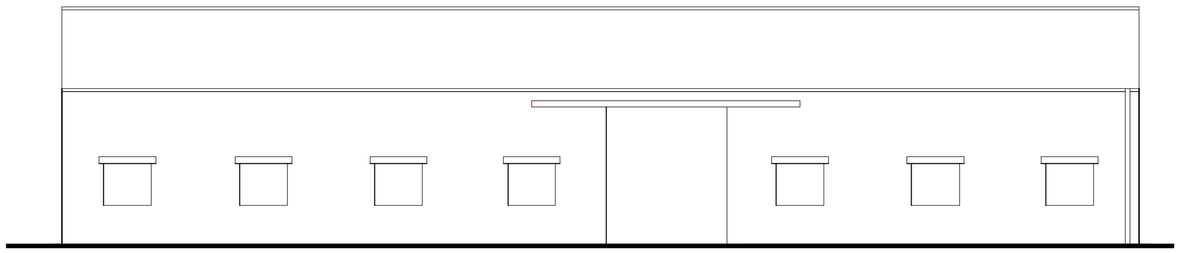


South Elevation

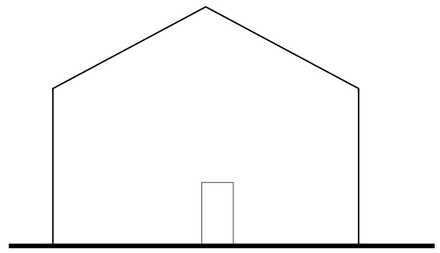

West Elevation

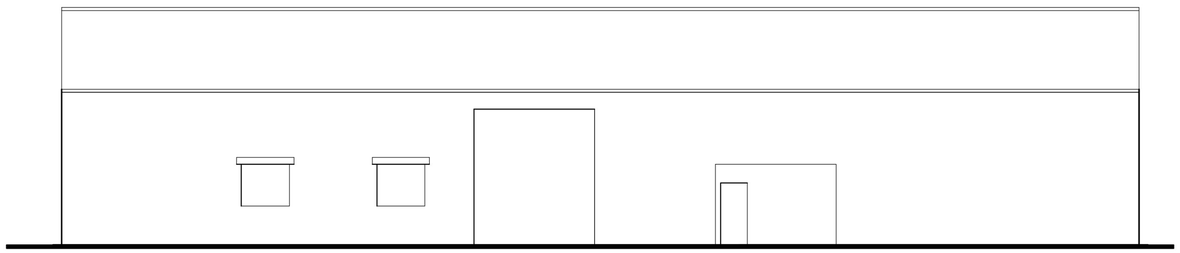

North Elevation

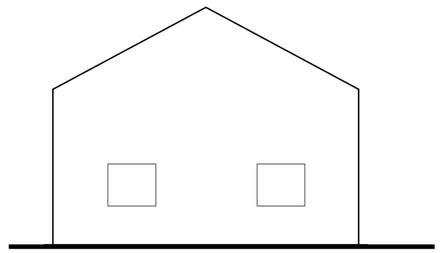

East Elevation





0 1 2 5 10
Scale 1:100

ASHGROVE ASSOCIATES
Architectural Consultants

ASHGROVE LODGE, AUSTENDYKE ROAD
WESTON HILLS, LINCOLNSHIRE
PE12 6BZ ~ T.07852 227448

Project
PROPOSED DWELLINGS
LAND ADJ. TO No. 50
MOULTON CHAPEL ROAD
COWBIT
LINCOLNSHIRE, PE12 OXD

Client
DATUM 1 Ltd
4 SHIVEAN GATE
MOULTON
SPALDING
LINCOLNSHIRE
PE12 6PL

Title
EXISTING ELEVATIONS

Drawing No.
AA-18-010/06

Scale
1:100 @ A1

Date
AUG 18

Revision