

THIS DRAWING IS NOT TO BE USED FOR CONSTRUCTION.
DO NOT SCALE FROM THIS DRAWING

REV	DATE	NOTES

GARAGE MATERIALS




CREST BRICK SLATE AND TILE Ltd;
CREST OLD HAMBLETON BRICKS

REDLAND GROVEBURY ROOF TILES
COLOUR; BRECKLAND
BROWN/RUSTIC RED TO
CORRESPOND WITH DWELLING


WINDOWS; GREY U-PVC
STYLE AS INDICATED ON DRAWINGS

GREY SOFFITS AND FASCIAS


BLACK PVC-U RAINWATER GOODS

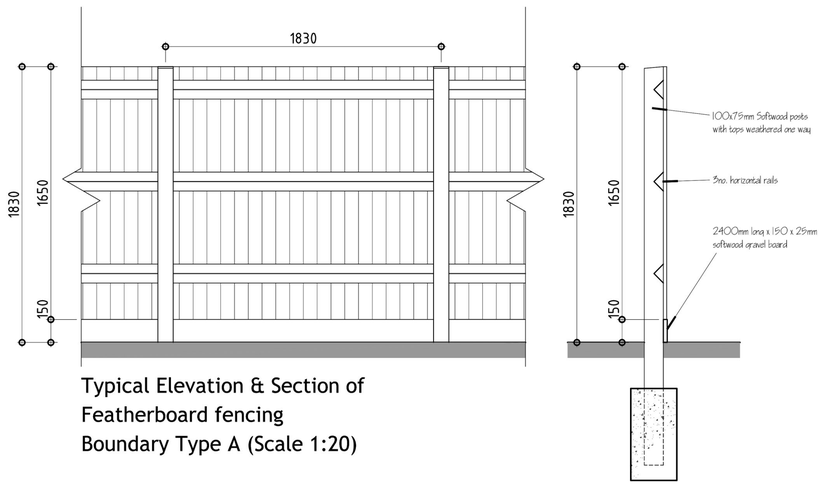

Typical Elevation & Section of
Featherboard fencing
Boundary Type A (Scale 1:20)

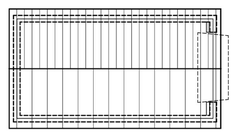


Roof Plan

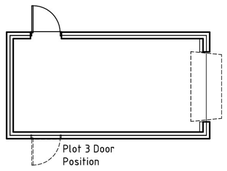


Typical Plan
Single Garage
Scale 1:100



Front Elevation

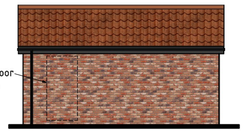

Side Elevation

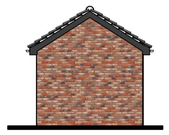

Rear Elevation



Side Elevation

0 1 2 5 10
Scale 1:100

ASHGROVE ASSOCIATES
Architectural Consultants

ASHGROVE LODGE, AUSTENDYKE ROAD
WESTON HILLS, LINCOLNSHIRE
PE12 6BZ ~ T.07852 227448

Project
PROPOSED DWELLINGS
LAND ADJ. TO No. 50
MOULTON CHAPEL ROAD
COWBIT
LINCOLNSHIRE, PE12 OXD

Client
DATUM 1 Ltd
4 SHIVEAN GATE
MOULTON
SPALDING
LINCOLNSHIRE
PE12 6PL

Title
PROPOSED STREET SCENE, SINGLE GARAGE
PLANS/ELEVATIONS & BOUNDARY TYPES

Drawing No.
AA-18-010/ 05

Scale	Date	Revision
1:20 & 1:100 @ A1	AUG 18	