

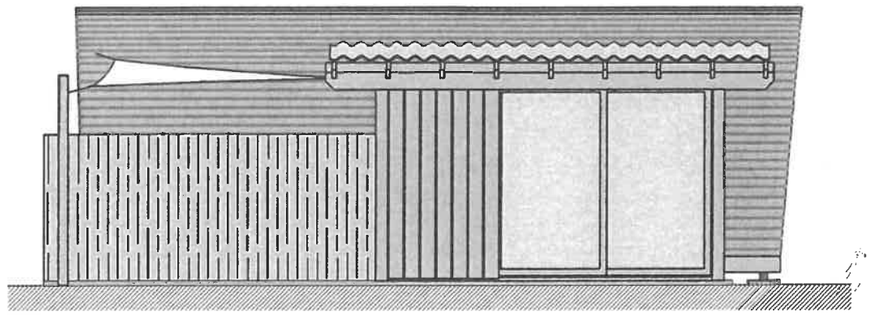


SIDE ELEVATION

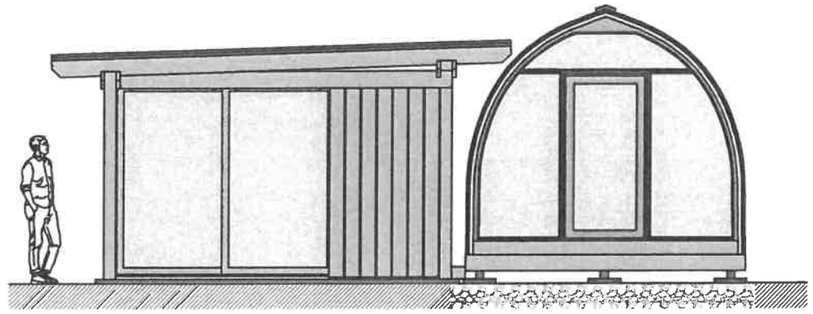


FRONT ELEVATION

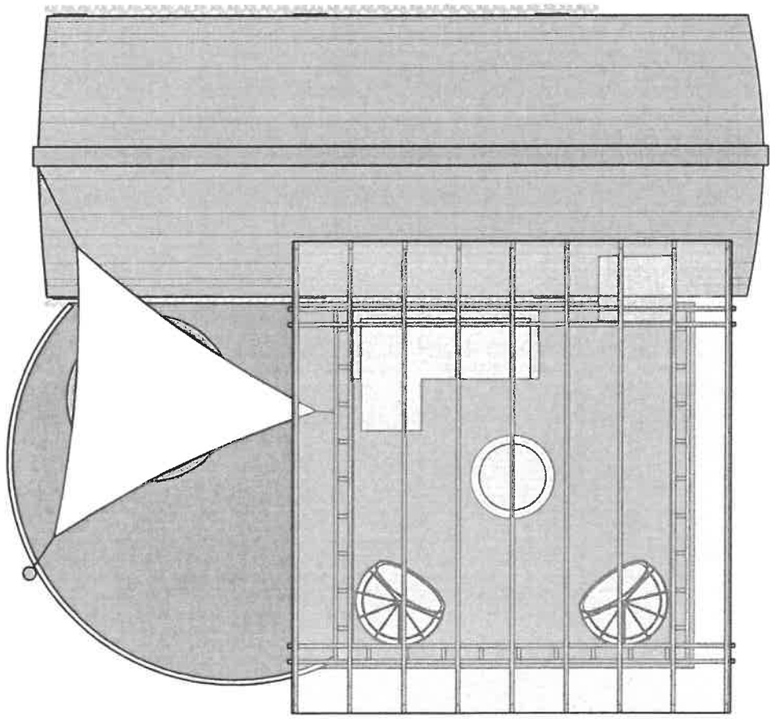


PLAN


Title:	Elevations	Scale:	1:100
Client:	Patrick Mews	Date:	11/09/24
Project:	Franchise Plus	Drawn:	LG

VIVIGWAM® cabins

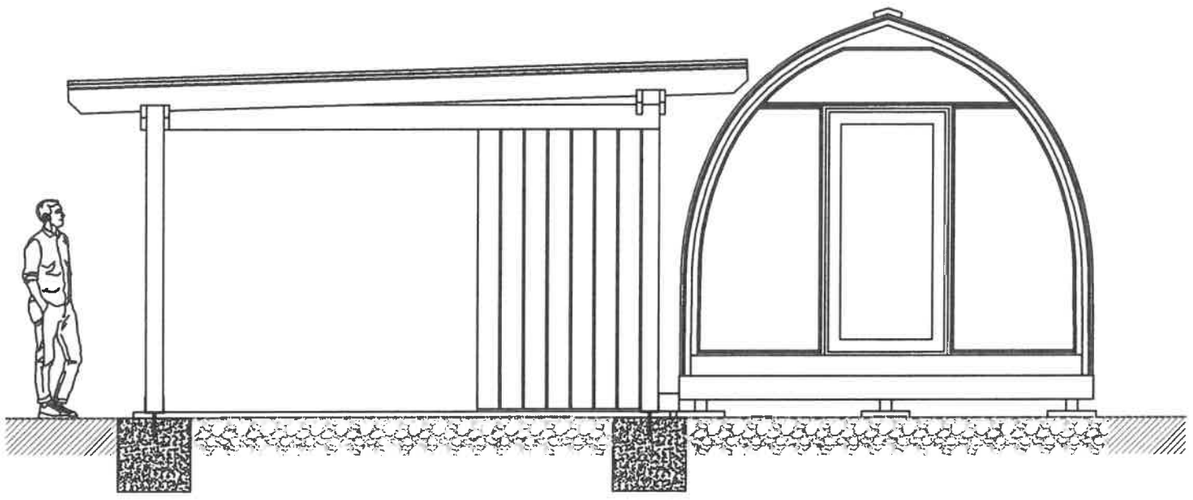

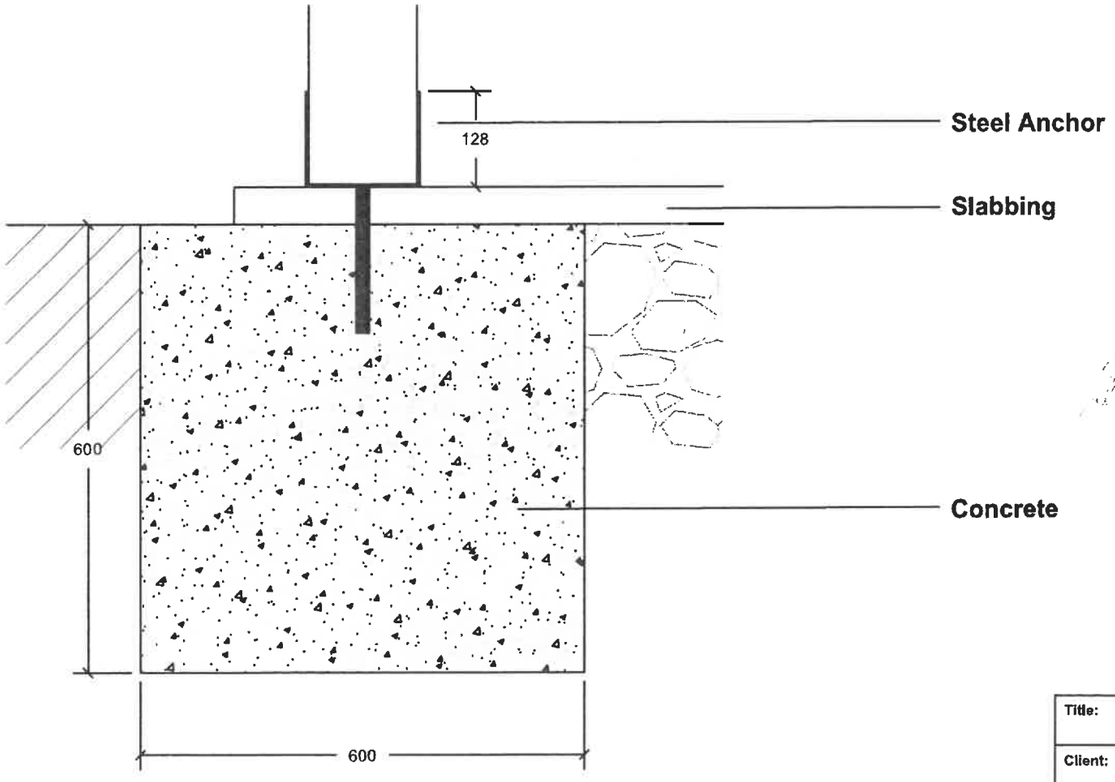


Title:	Pergola Foundations	Scale:	1:50	VIGWAM® cabins
Client:	Patrick Mews	Date:	11/09/24	
Project:	Franchise Plus	Drawn:	LG	

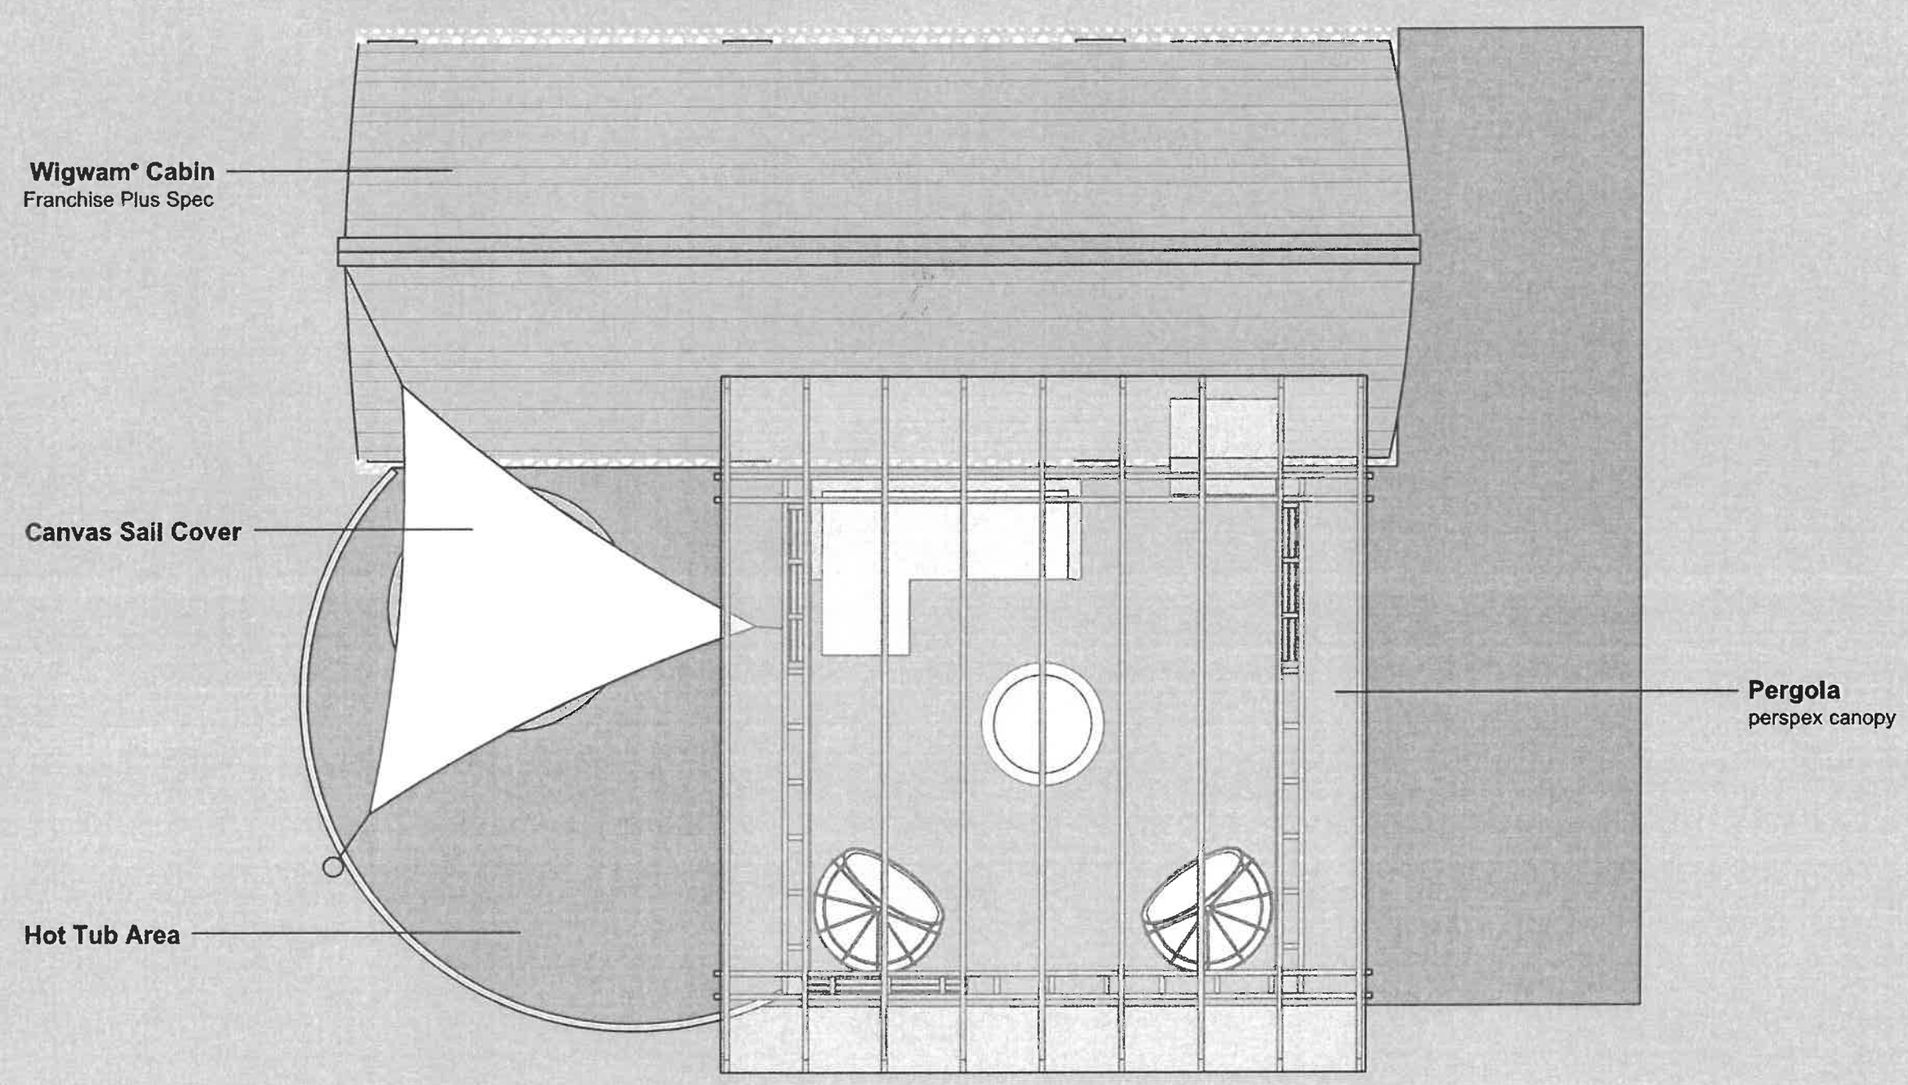

Title:	Exterior Layout Plan - Aerial View	Scale:	1:50
Client:	Patrick Mews	Date:	11/09/24
Project:	Franchise Plus	Drawn:	LG


VIGWAM® cabins

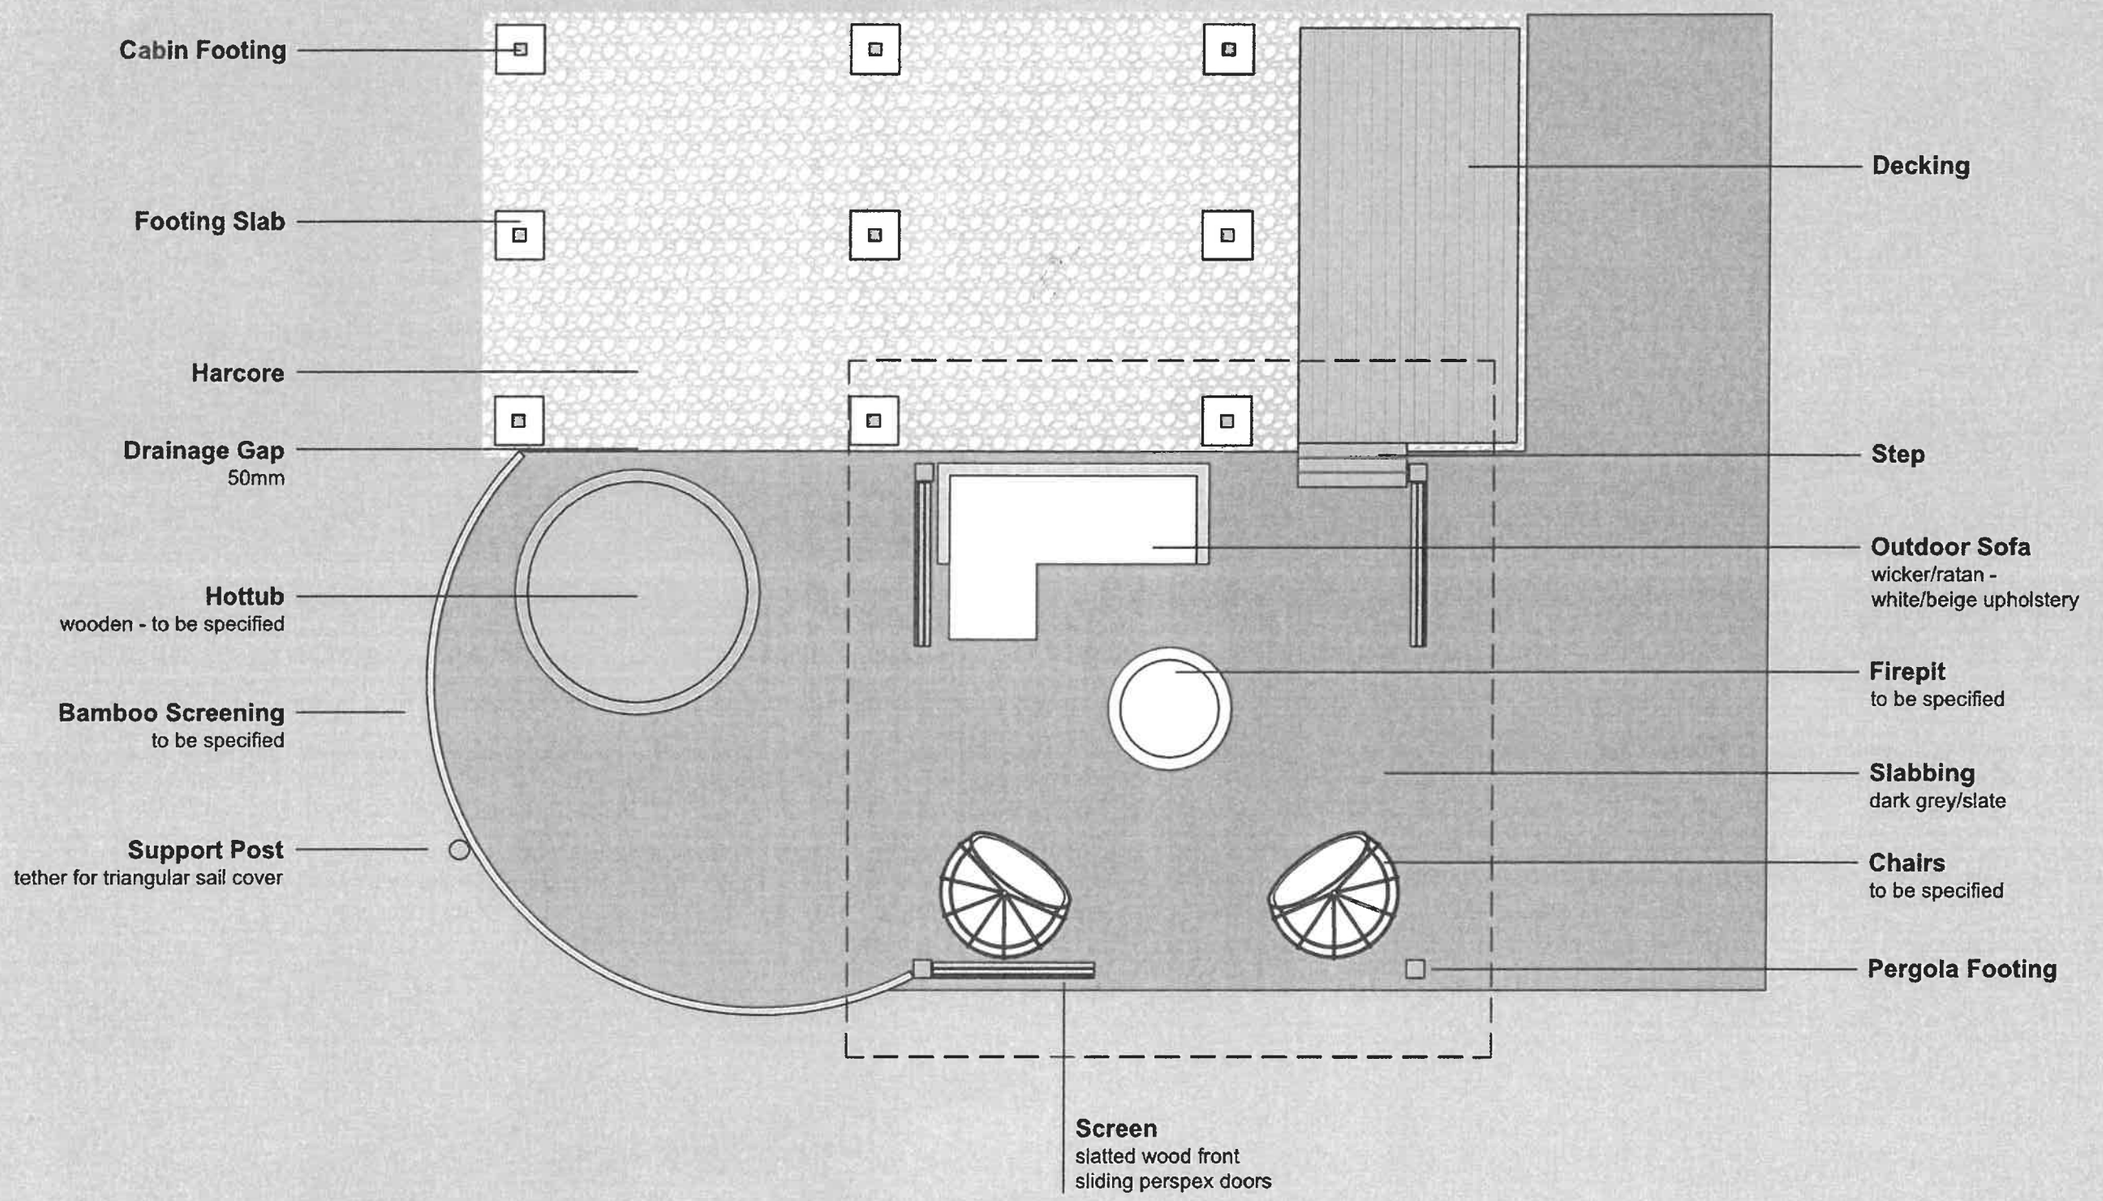

Title:	Exterior Layout Plan - Ground View
Client:	Patrick Mews
Project:	Franchise Plus


Scale:	1:50
Date:	11/09/24
Drawn:	LG

WIGWAM® cabins

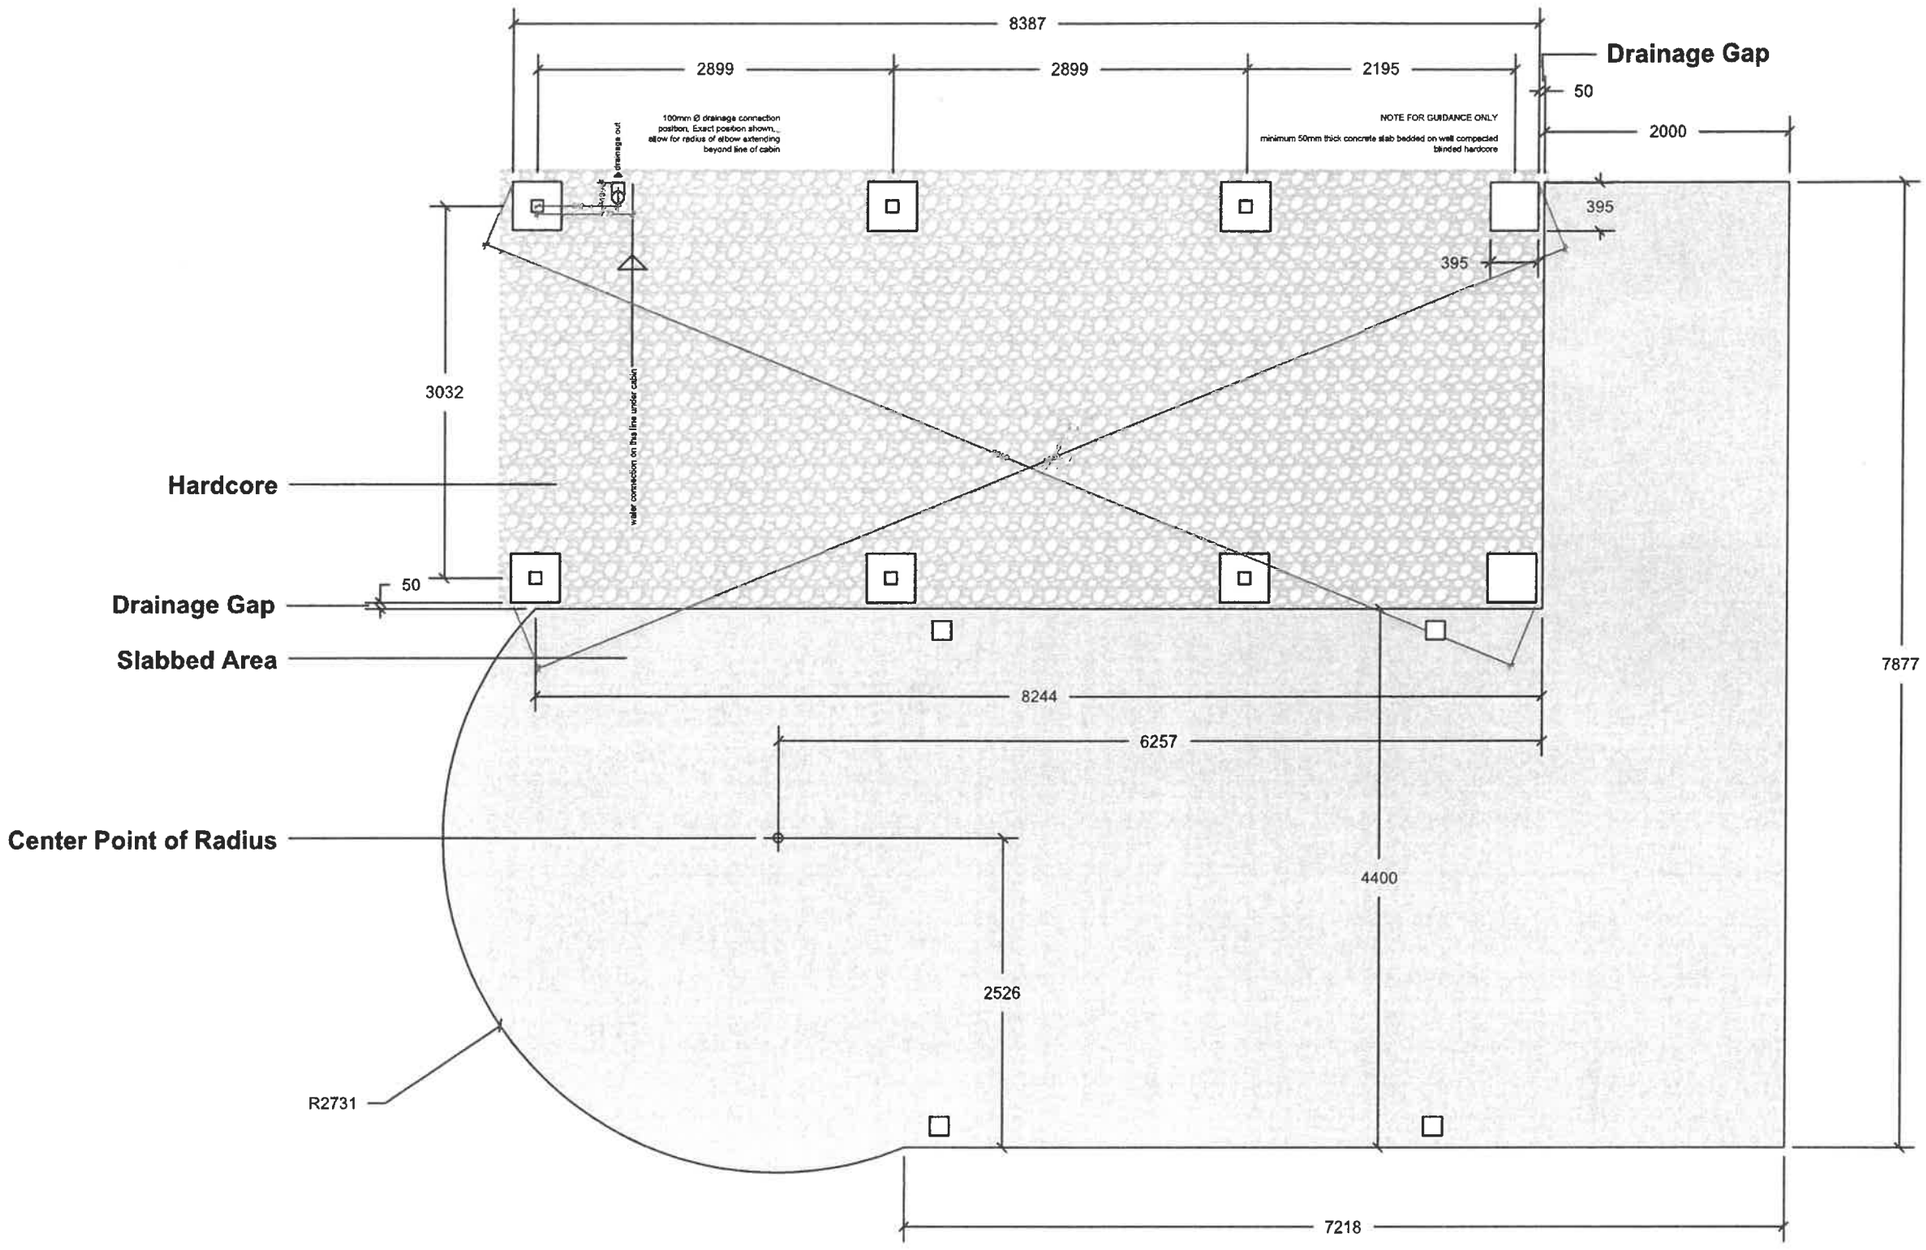

Title:	Foundation Plan	Scale:	1:50
Client:	Patrick Mews	Date:	11/09/24
Project:	Franchise Plus	Drawn:	LG

VIVIGWAM® cabins

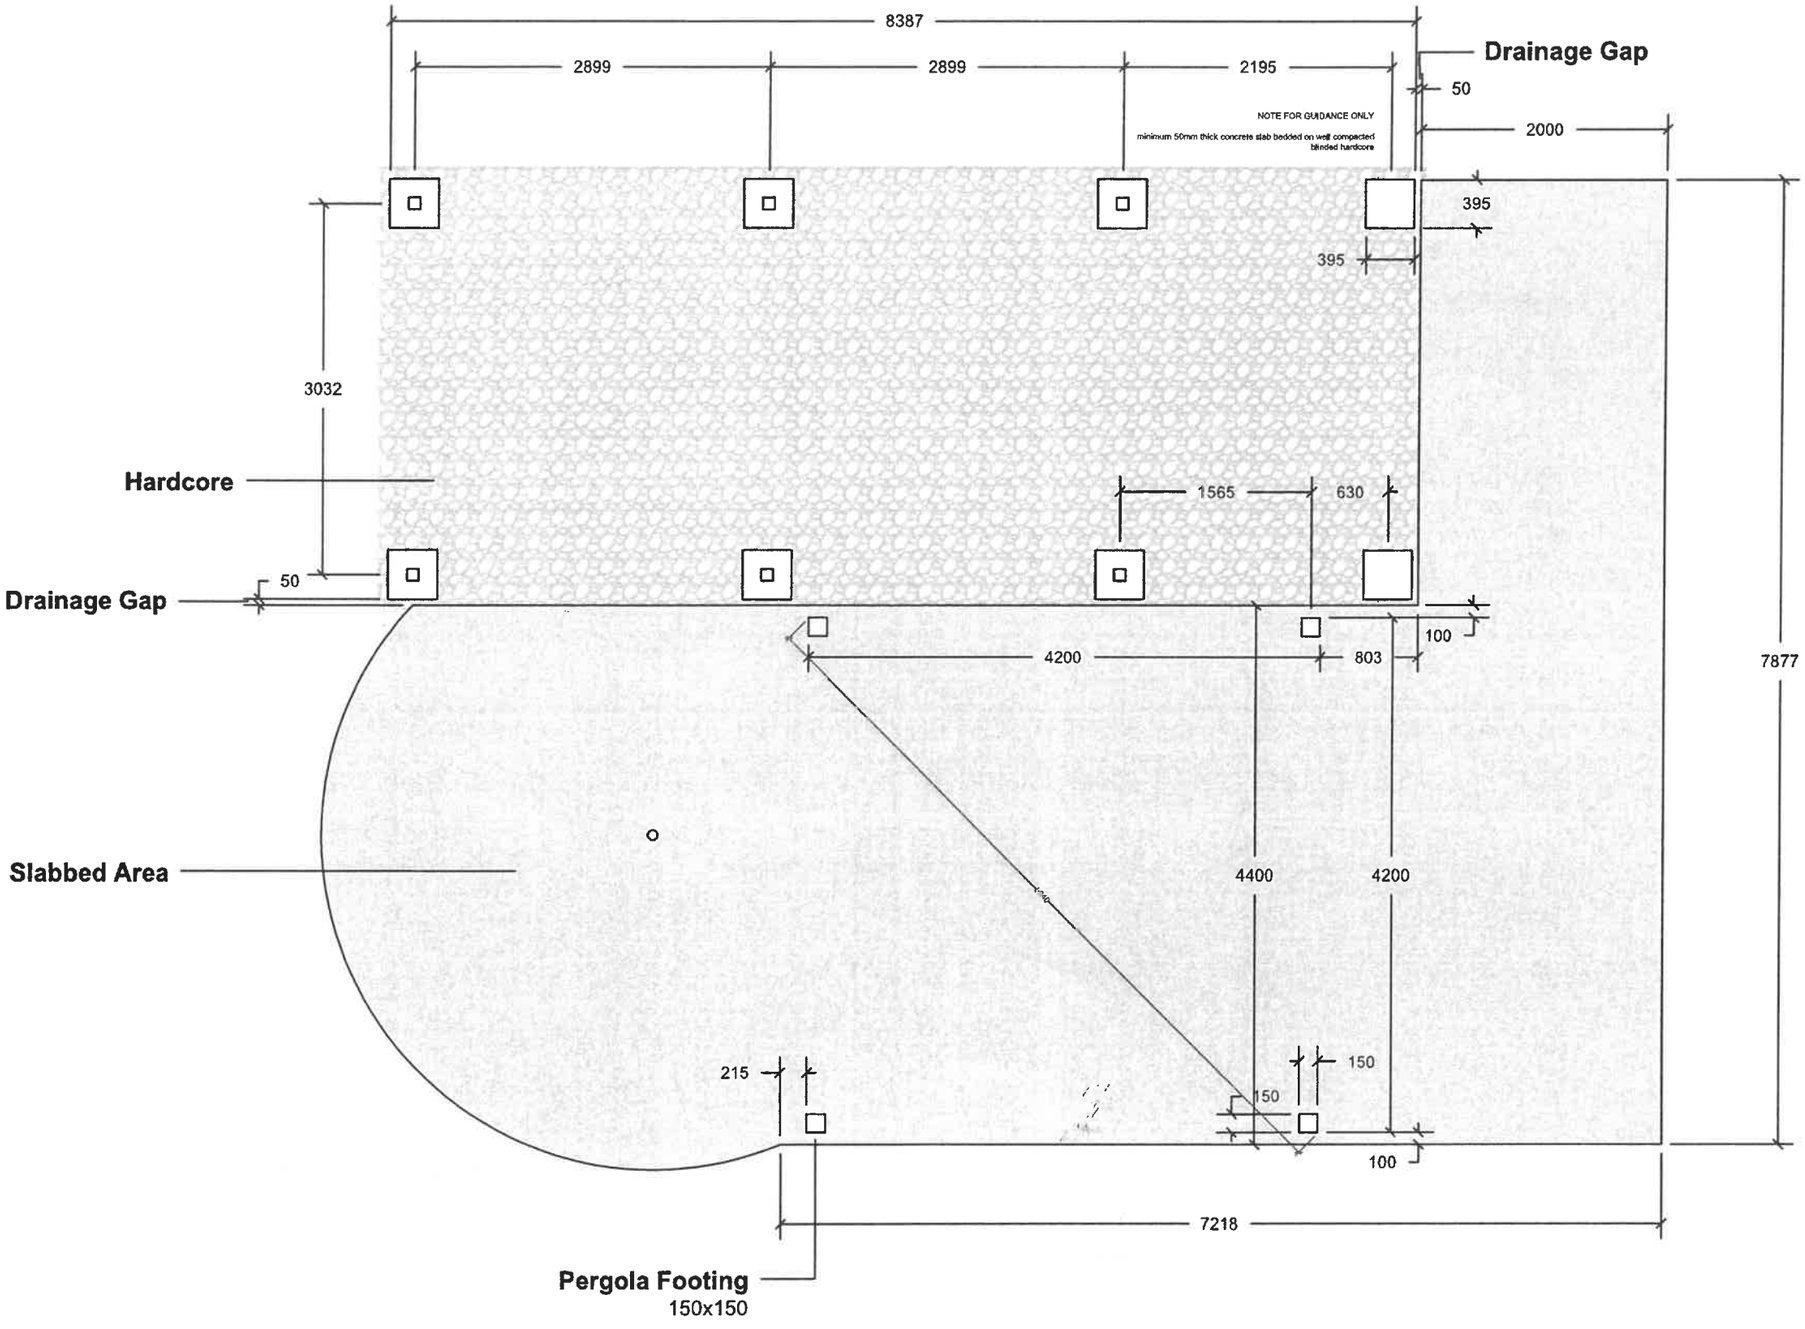

Title:	Pergola Footings	Scale:	1:50	VIVIGWAM® cabins
Client:	Patrick Mews	Date:	11/09/24	
Project:	Franchise Plus	Drawn:	LG	