


Do not scale directly from this drawing. All discrepancies are to be brought to the attension of the Pr
The copyright to this drawing is owned by Trevor A Clay RIBA Ltd.

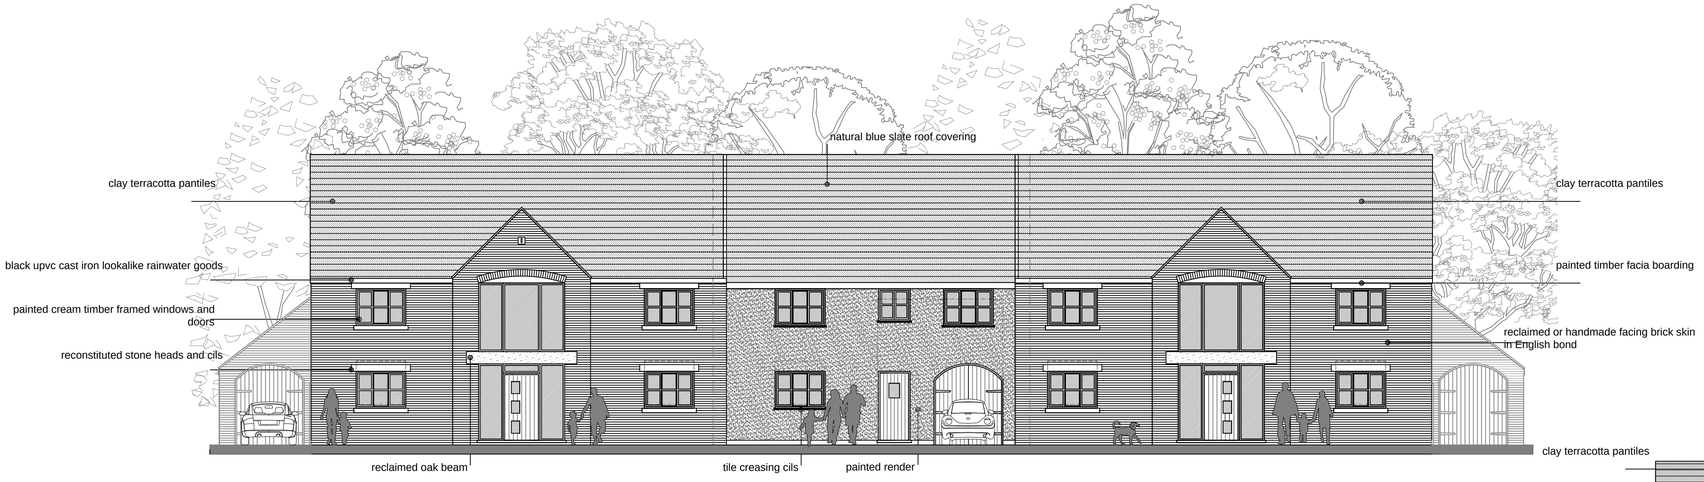


PROPOSED FRONT ELEVATION

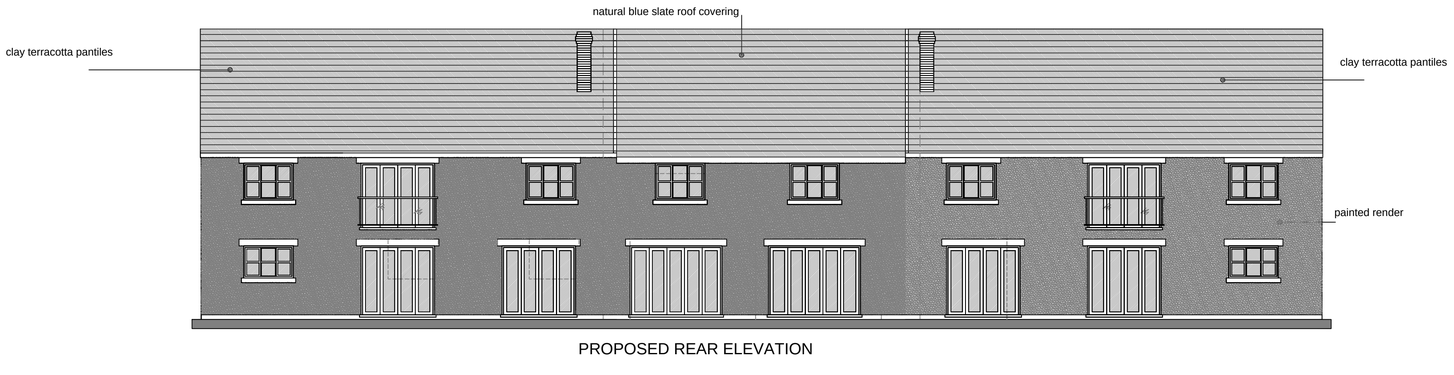


PROPOSED REAR ELEVATION

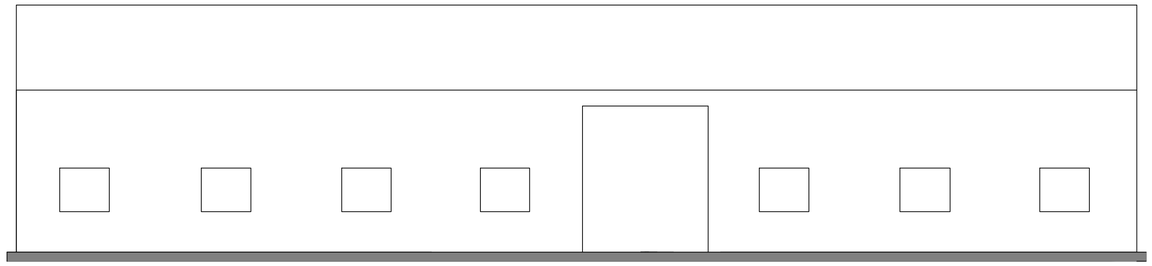


EXISTING FRONT ELEVATION

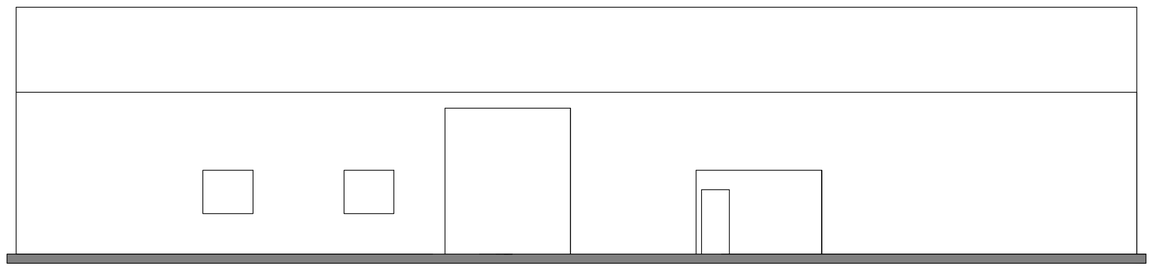

EXISTING REAR ELEVATION

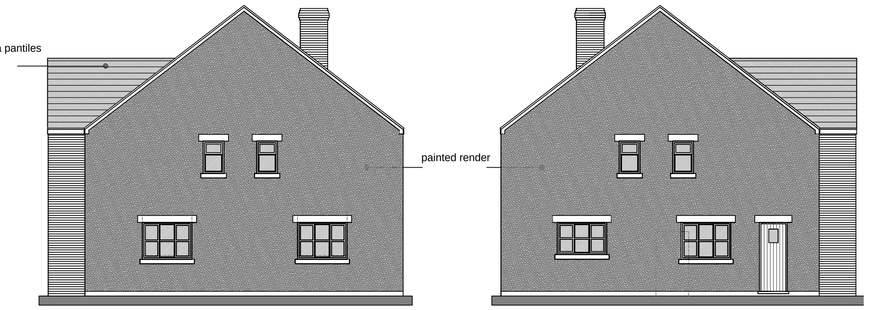

PROPOSED SIDE ELEVATIONS

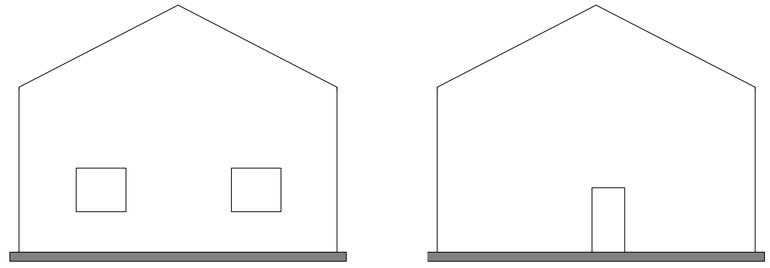

EXISTING SIDE ELEVATION

Revision	Date	Drawn	Description

Client: Paul Greenaway

Project: Proposed barn conversion Adj. to 50 Moulton Chapel Road Cowbit Spalding PE12 0XD

Drawing: Planning (elevations)

Scale 1:100, @ A1 Drawn AWM Checked TAC Date 05/09/2016 Drawing No. 16/451/PA/(

Trevor A Clay RIBA Ltd, 14 Old Fendike Road, Weston Hills, Spalding, Lincs. PE126DD
01406 380027 07778 597975 trevor@tacarchitects.co.uk www.tacarchitects