
Do not scale directly from this drawing. All discrepancies are to be brought to the attention of the Practice.
The copyright to this drawing is owned by Trevor A Clay RIBA Ltd.


PLOT 1

PLOT 2

PLOT 3

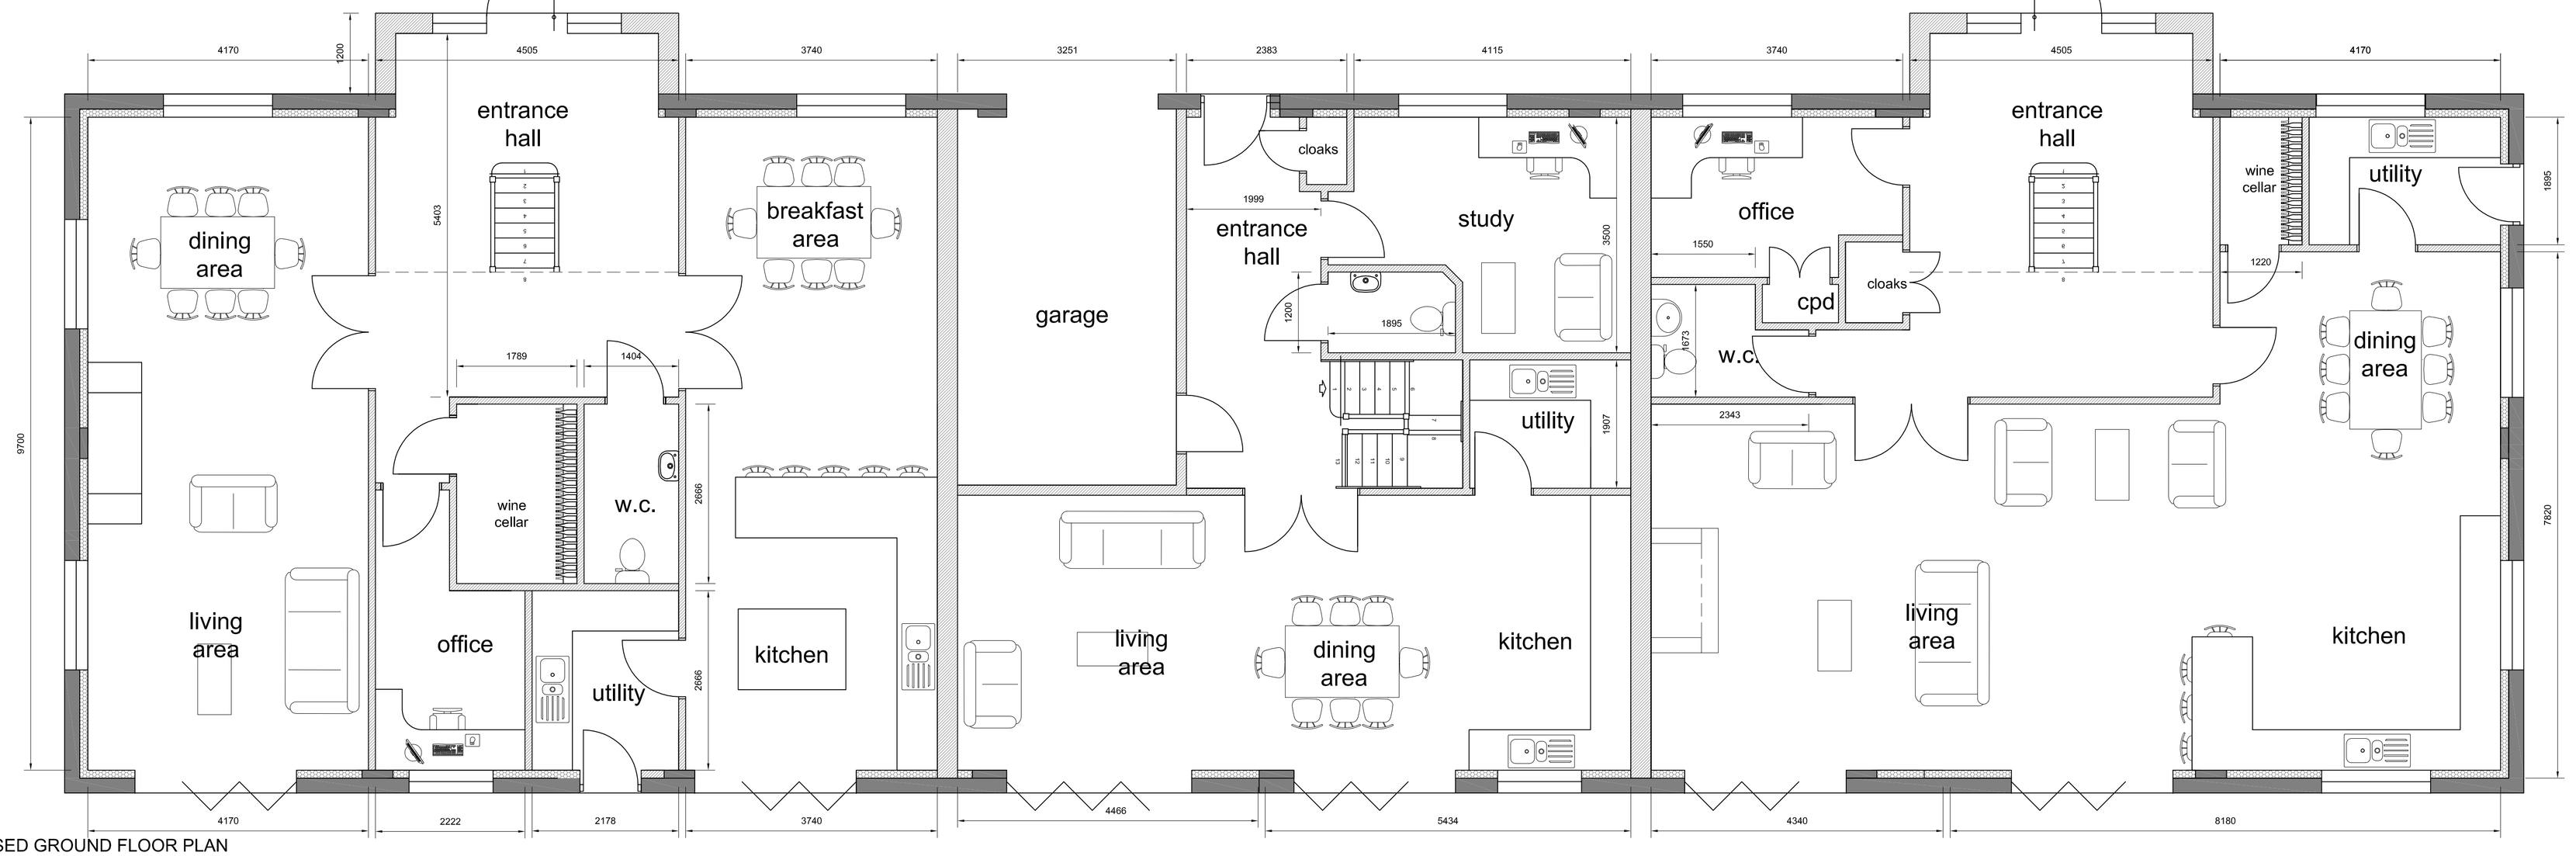

PROPOSED GROUND FLOOR PLAN

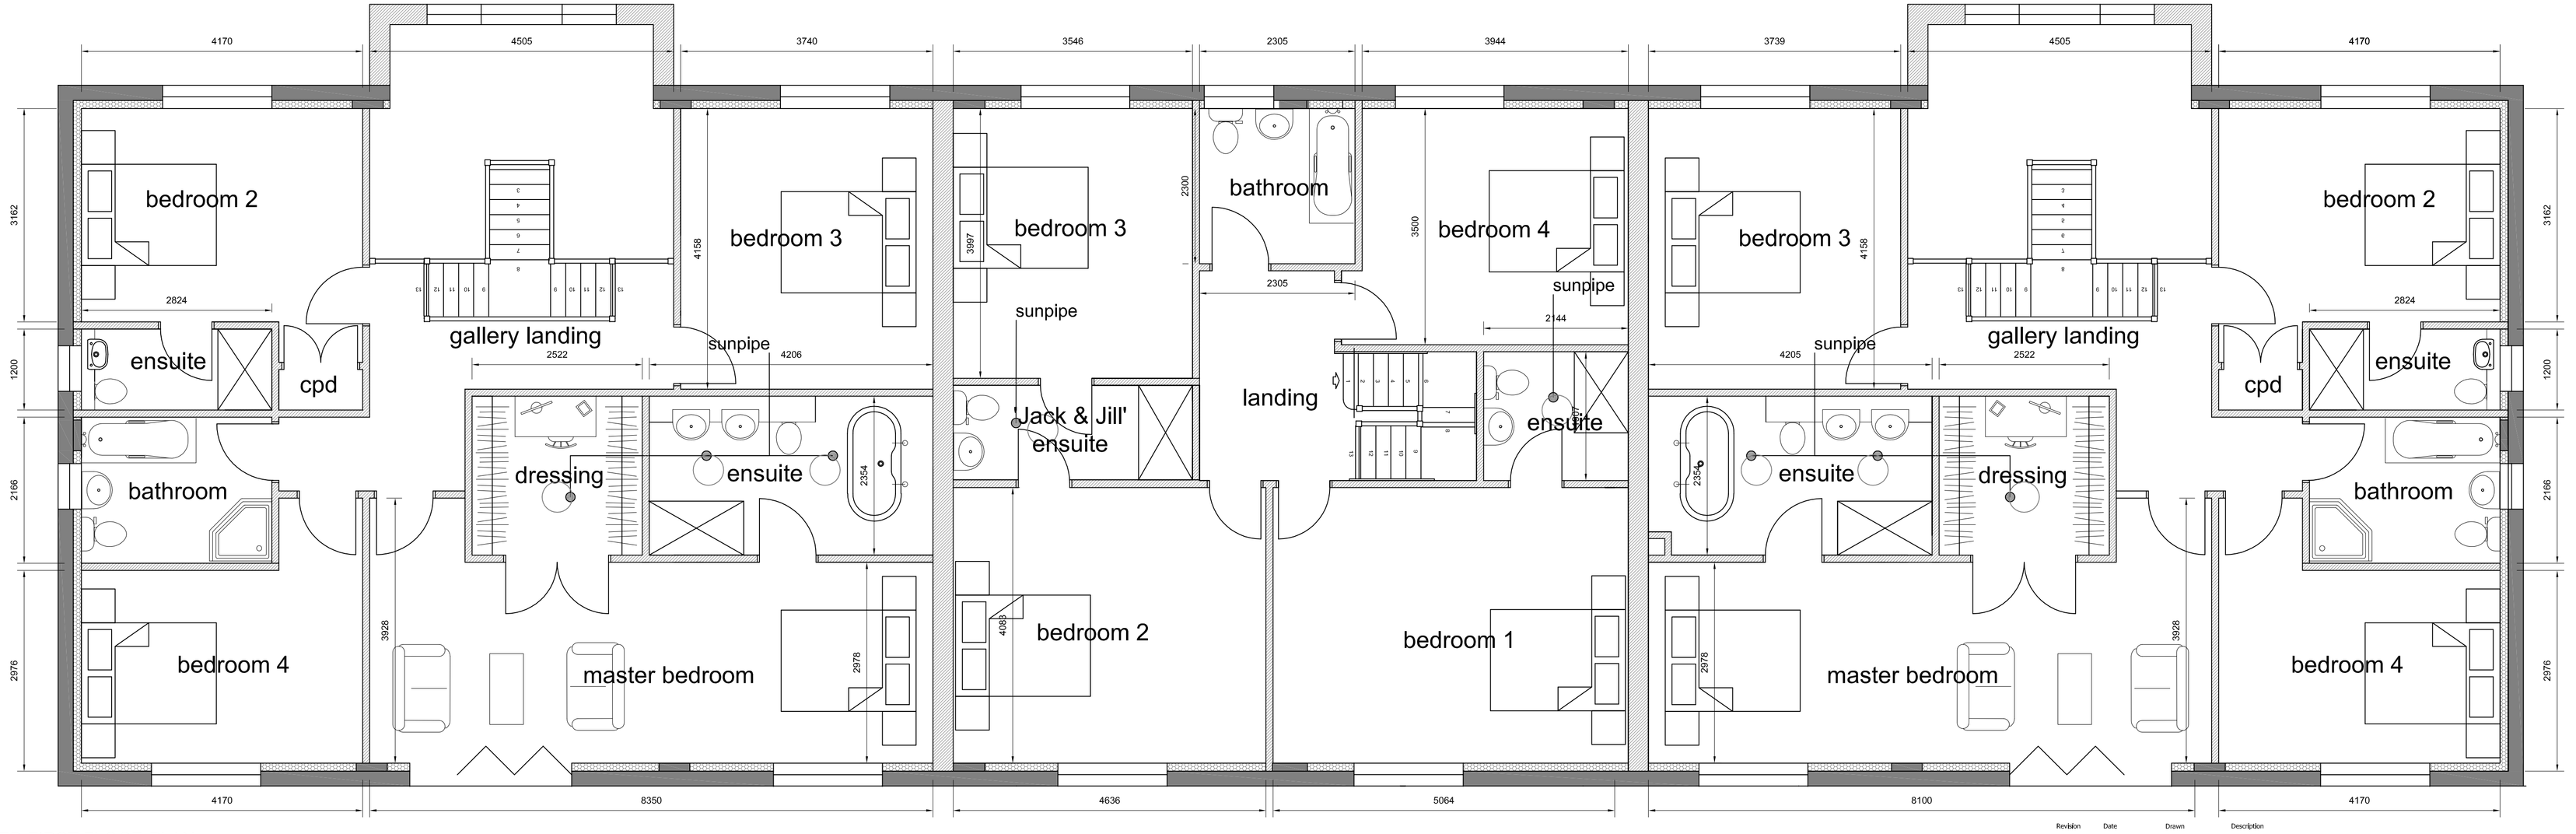

PROPOSED FIRST FLOOR PLAN

Revision	Date	Drawn	Description

Client Paul Greenaway

Project Proposed barn conversion Adj. to 50 Moulton Chapel Road Cowbit Spalding PE12 0XD

Drawing Planning (Proposed Floor Plans)

Scale 1:50, @ A1 Drawn AWM Checked TAC Date 05/09/2016

Drawing No. 16/451/PA/005

TAC ARCHITECTS
Trevor A Clay RIBA Ltd, 14 Old Fendike Road, Weston Hills, Spalding, Lincs. PE126DD
01406 380027 07778 597975 trevor@tacarchitects.co.uk www.tacarchitects.co.uk